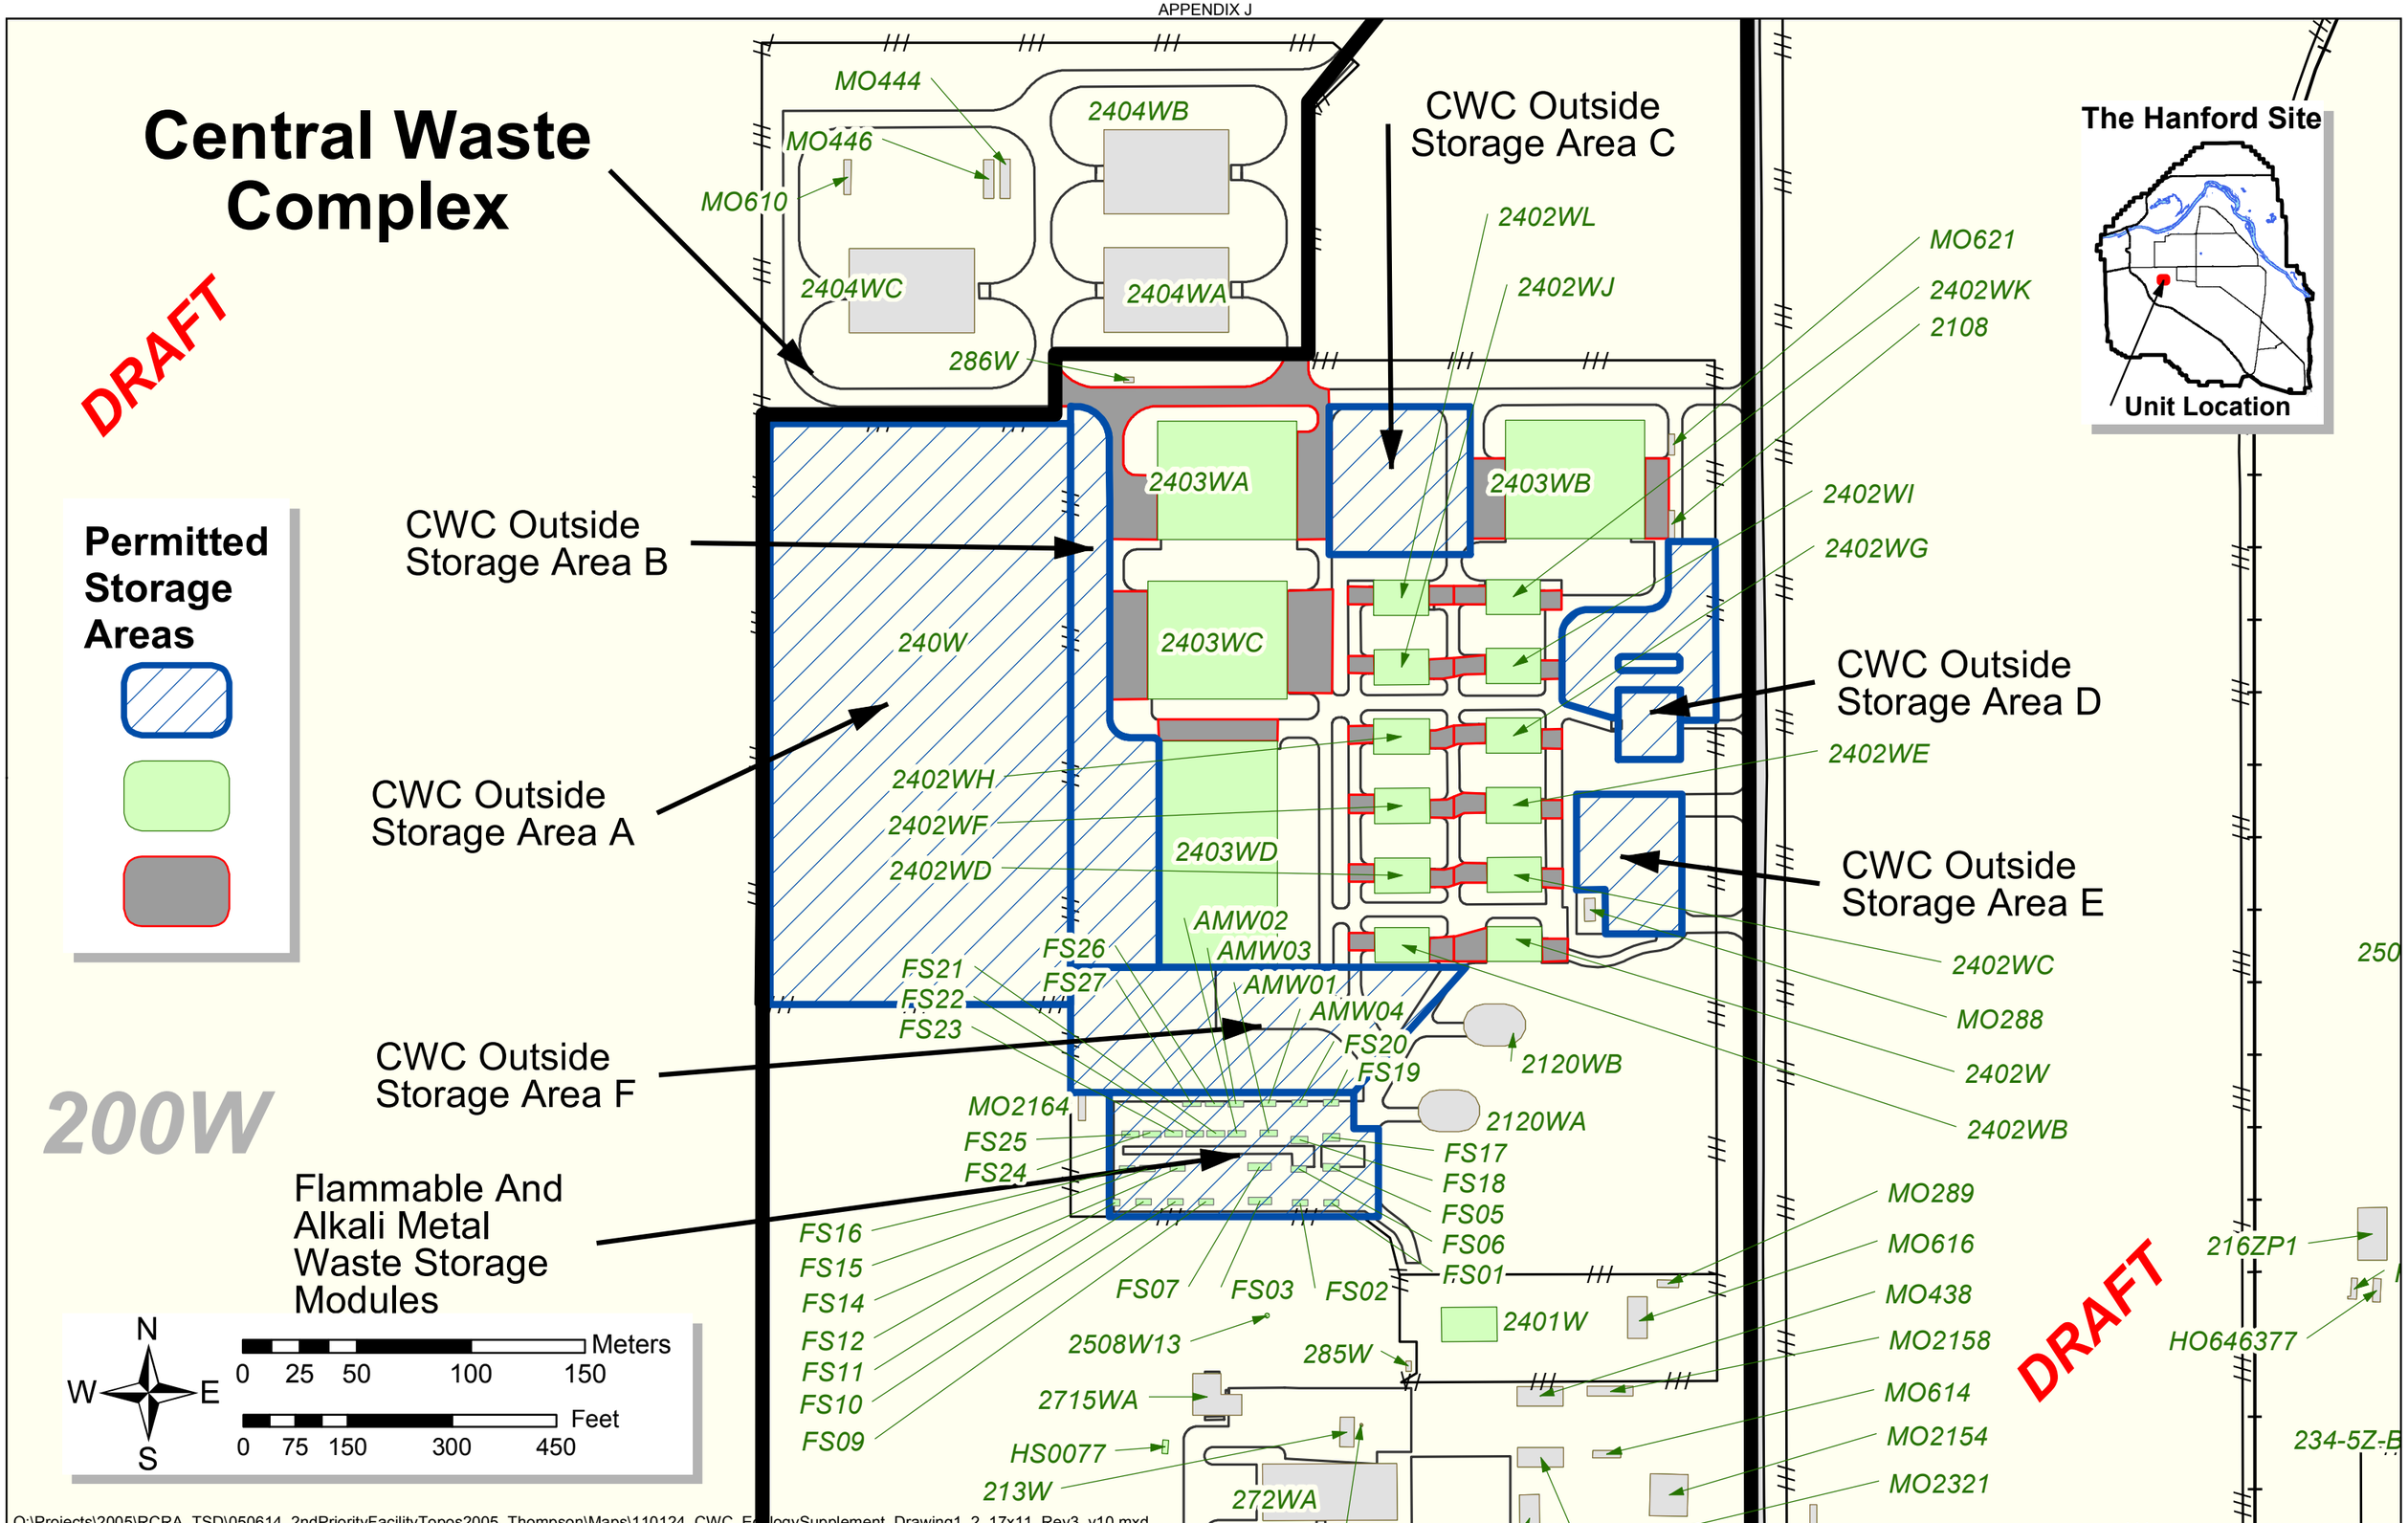
Central Waste Complex
DRAFT
Permitted Storage Areas
200W
CWC Outside Storage Area A
CWC Outside Storage Area B
CWC Outside Storage Area C
CWC Outside Storage Area D
CWC Outside Storage Area E
CWC Outside Storage Area F
Flammable And Alkali Metal Waste Storage Modules
The Hanford Site
Unit Location
MO444
MO446
MO610
2404WB
2404WC
2404WA
286W
2402WL
2402WJ
MO621
2402WK
2108
2403WA
2403WB
2402WI
2402WG
240W
2403WC
2402WH
2402WF
2402WD
2403WD
2402WE
AMW02
AMW03
AMW01
AMW04
FS26
FS27
FS21
FS22
FS23
FS20
FS19
2120WB
2120WA
MO2164
FS25
FS24
FS17
FS18
FS05
FS06
FS01
FS16
FS15
FS14
FS12
FS11
FS10
FS09
FS07
FS03
FS02
2401W
2508W13
285W
2715WA
HS0077
213W
272WA
2402WC
MO288
2402W
2402WB
MO289
MO616
MO438
MO2158
MO614
MO2154
MO2321
250
216ZP1
HO646377
234-5Z-B
N
W
E
S
Meters
0 25 50 100 150
Feet
0 75 150 300 450