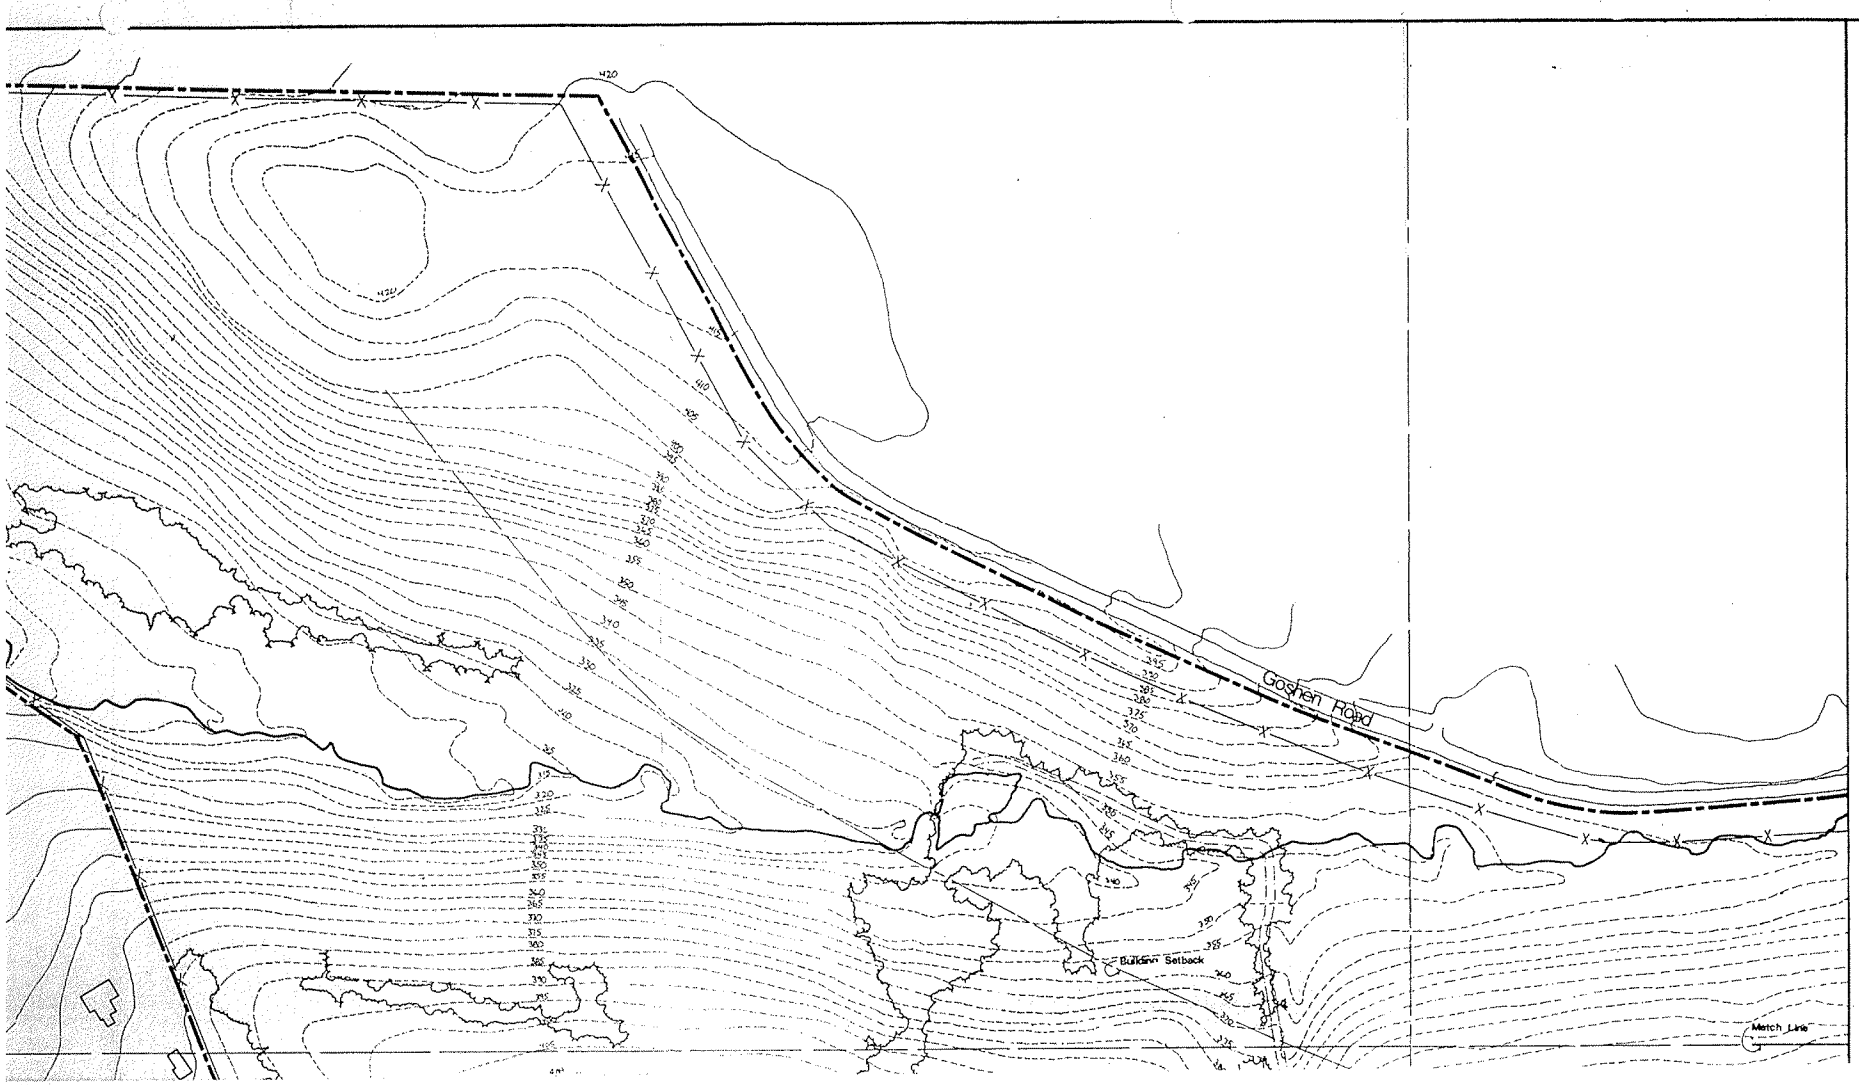

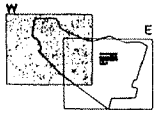

KEY PLAN

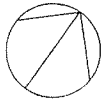

REVISIONS 6/9/78

1. Changes in overall building dimensions.
2. Revisions in detailed layout of employee parking area
3. Revised layout of backyard storage/services area.
4. Adjustments in loop road alignment north, west and east of the building.
5. Revised configuration of western sedimentation basin.
6. Revised location of Water Storage Tank and Waste Water Treatment Plant with subsequent regrading.
7. Elimination of detention basin at the northeast corner of the building.
8. Delete walkway along Route 252.
9. Addition of micro-wave tower on roof of Pilot Plant
10. Revised Utilities layout to reflect changes in building configuration

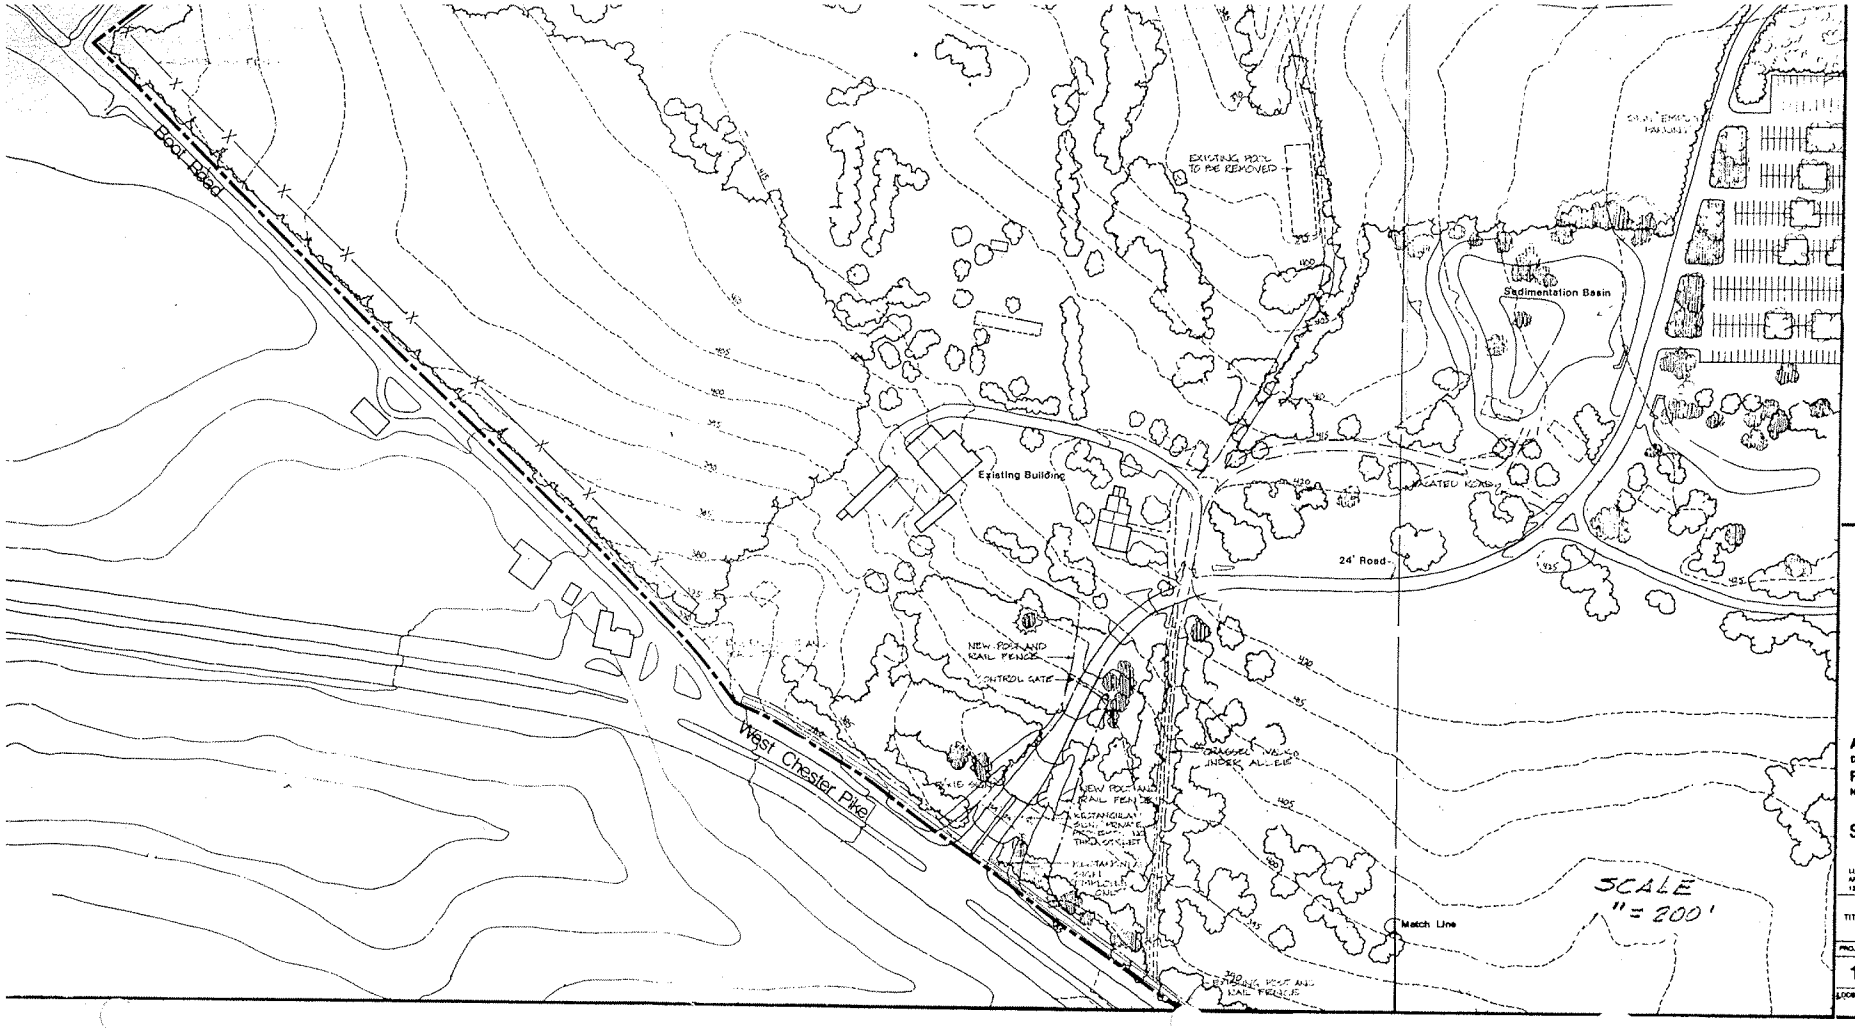

Mean ground elev. 433.5
Existing paths
Proposed paths
Existing planting
Proposed planting
Existing contour line
Proposed contour line
Reese's Run
Property line
Chain link fence
Post and rail fence
Bldgs Removed

ARCO CHEMICAL COMPANY
DIVISION OF ATLANTIC RICHFIELD COMPANY
RESEARCH OFFICE CENTER
NEWTOWN SQUARE, PENNSYLVANIA

SITE PLAN WEST

LLEWELYN-DAVIES ASSOCIATES/DAVIS, BRODY & ASSOCIATES
ARCHITECTS/PLANNERS
130 EAST 59TH STREET, NEW YORK, NEW YORK 10022

TITLE	PROPOSED BLDGS./ LANDSCAPING			
PROJECT	TYPE	SERIES	SEQUENCE	REVISION
1	A	1	02	a
JOB NO	DRAWN BY	CHECKED	SCALE ~~[illegible]~~	DATE 4-14-78	REVISED 6-9-78