CITY OF WARWICK
WARWICK SEWER AUTHORITY
WARWICK, RHODE ISLAND

# BAYSIDE/LONGMEADOW SEWERSHEDS MASTER PLAN

GORDON R. ARCHIBALD, INC.
PROFESSIONAL ENGINEERS
200 MAIN STREET
PAWTUCKET, RHODE ISLAND 02860

SCALE : 1"= 300'

DATE : OCTOBER 2009

## LEGEND

- EXISTING PRESSURE SEWER
- EXISTING GRAVITY SEWER
- EXISTING FORCE MAIN
- PROPOSED GRAVITY SEWER
- PROPOSED PRESSURE SEWER
- PROPOSED FORCE MAIN
- PROPOSED INTERCEPTOR
- MACHINE TRENCHES CONTAINING NATIVE AMERICAN FEATURES
- AREA OF ARCHAEOLOGICAL SIGNIFICANCE

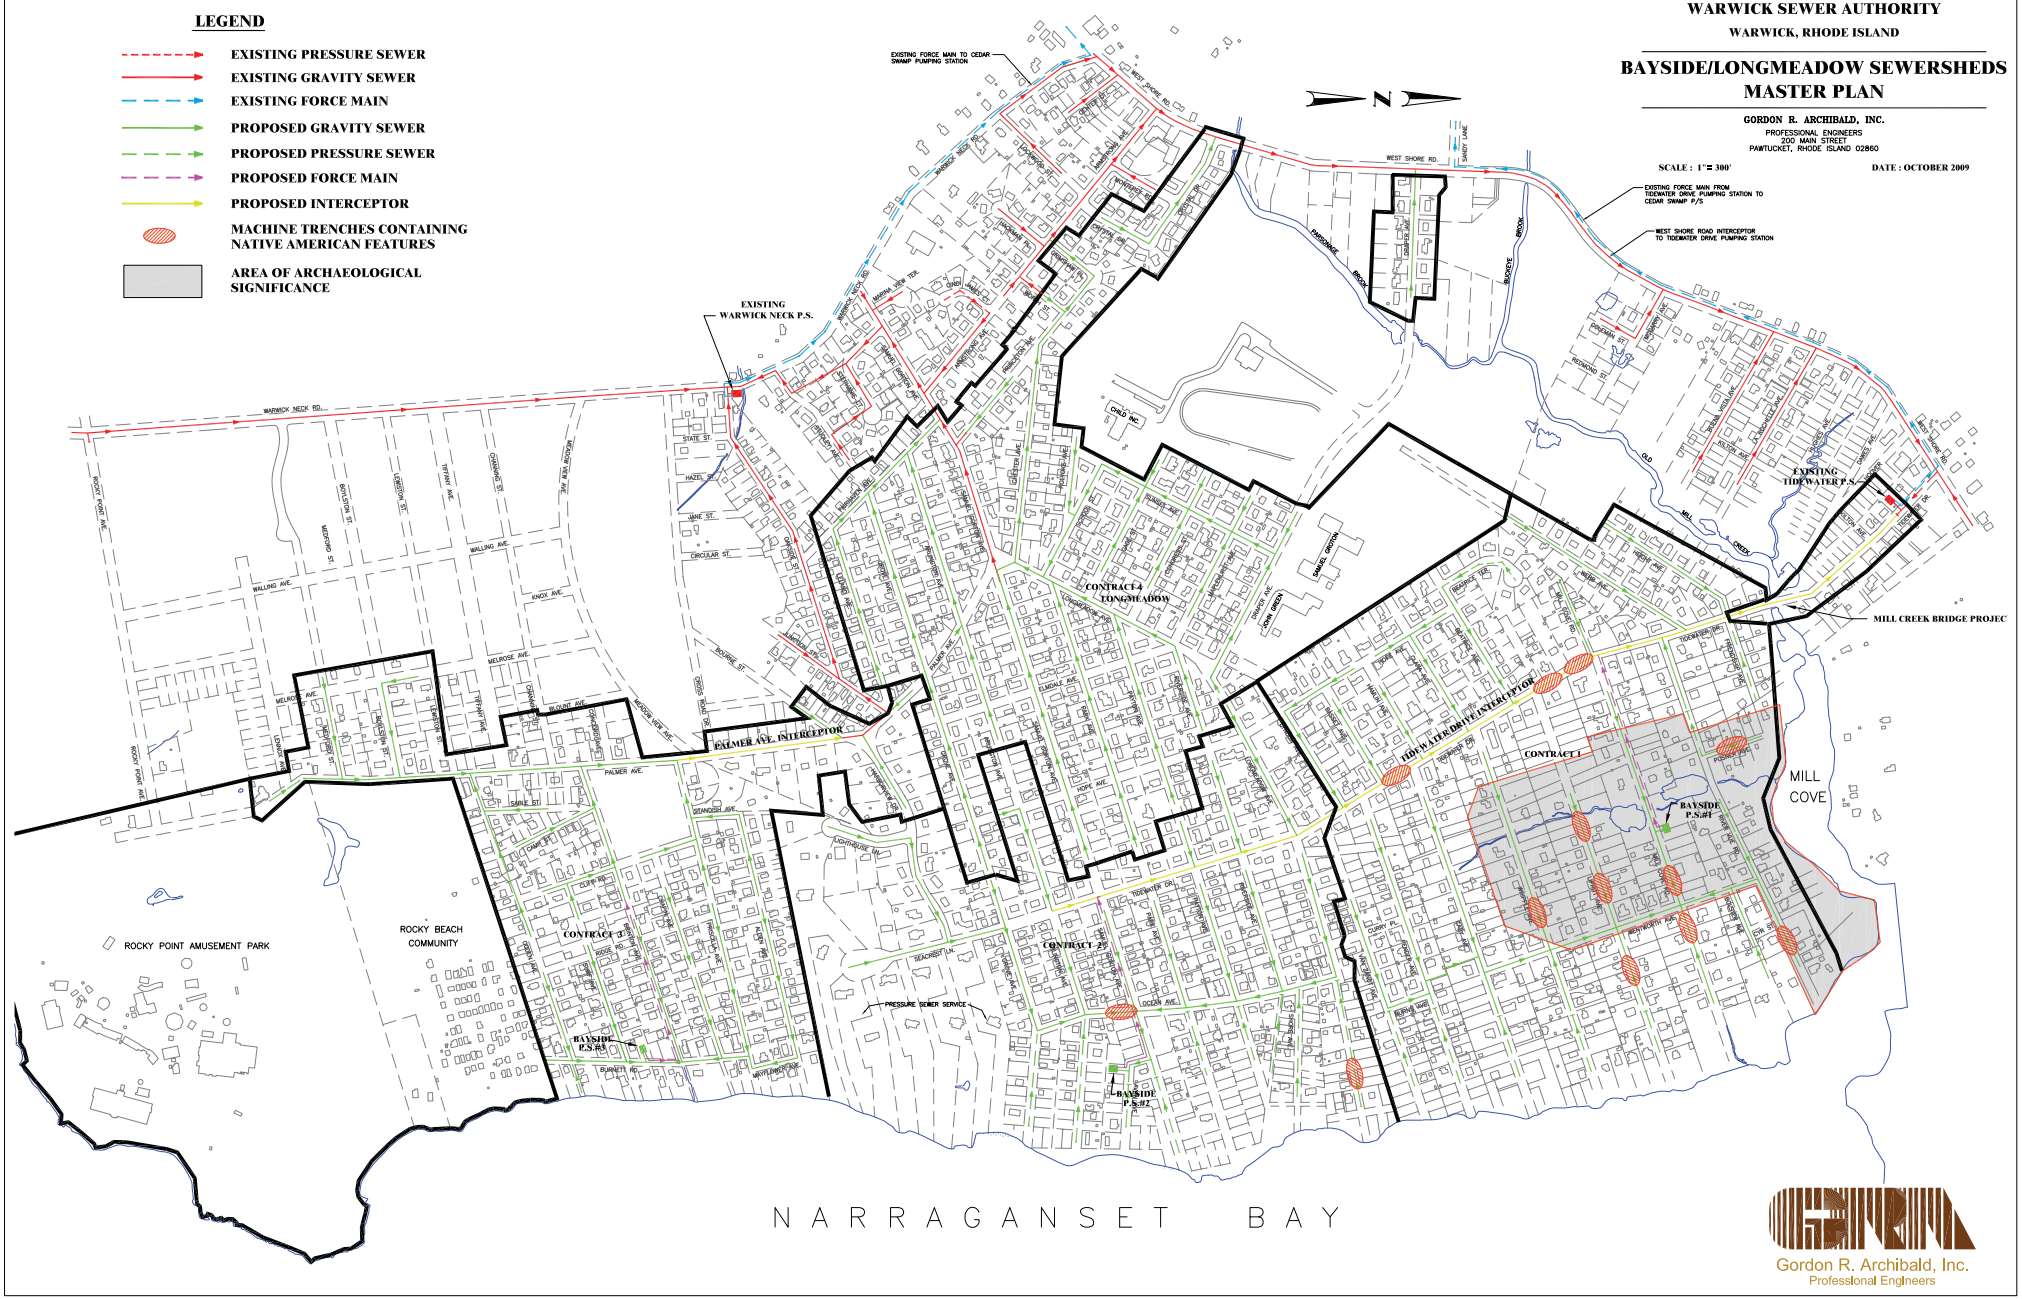


Gordon R. Archibald, Inc.
Professional Engineers