Lx - D - 70151 - 298 | 0

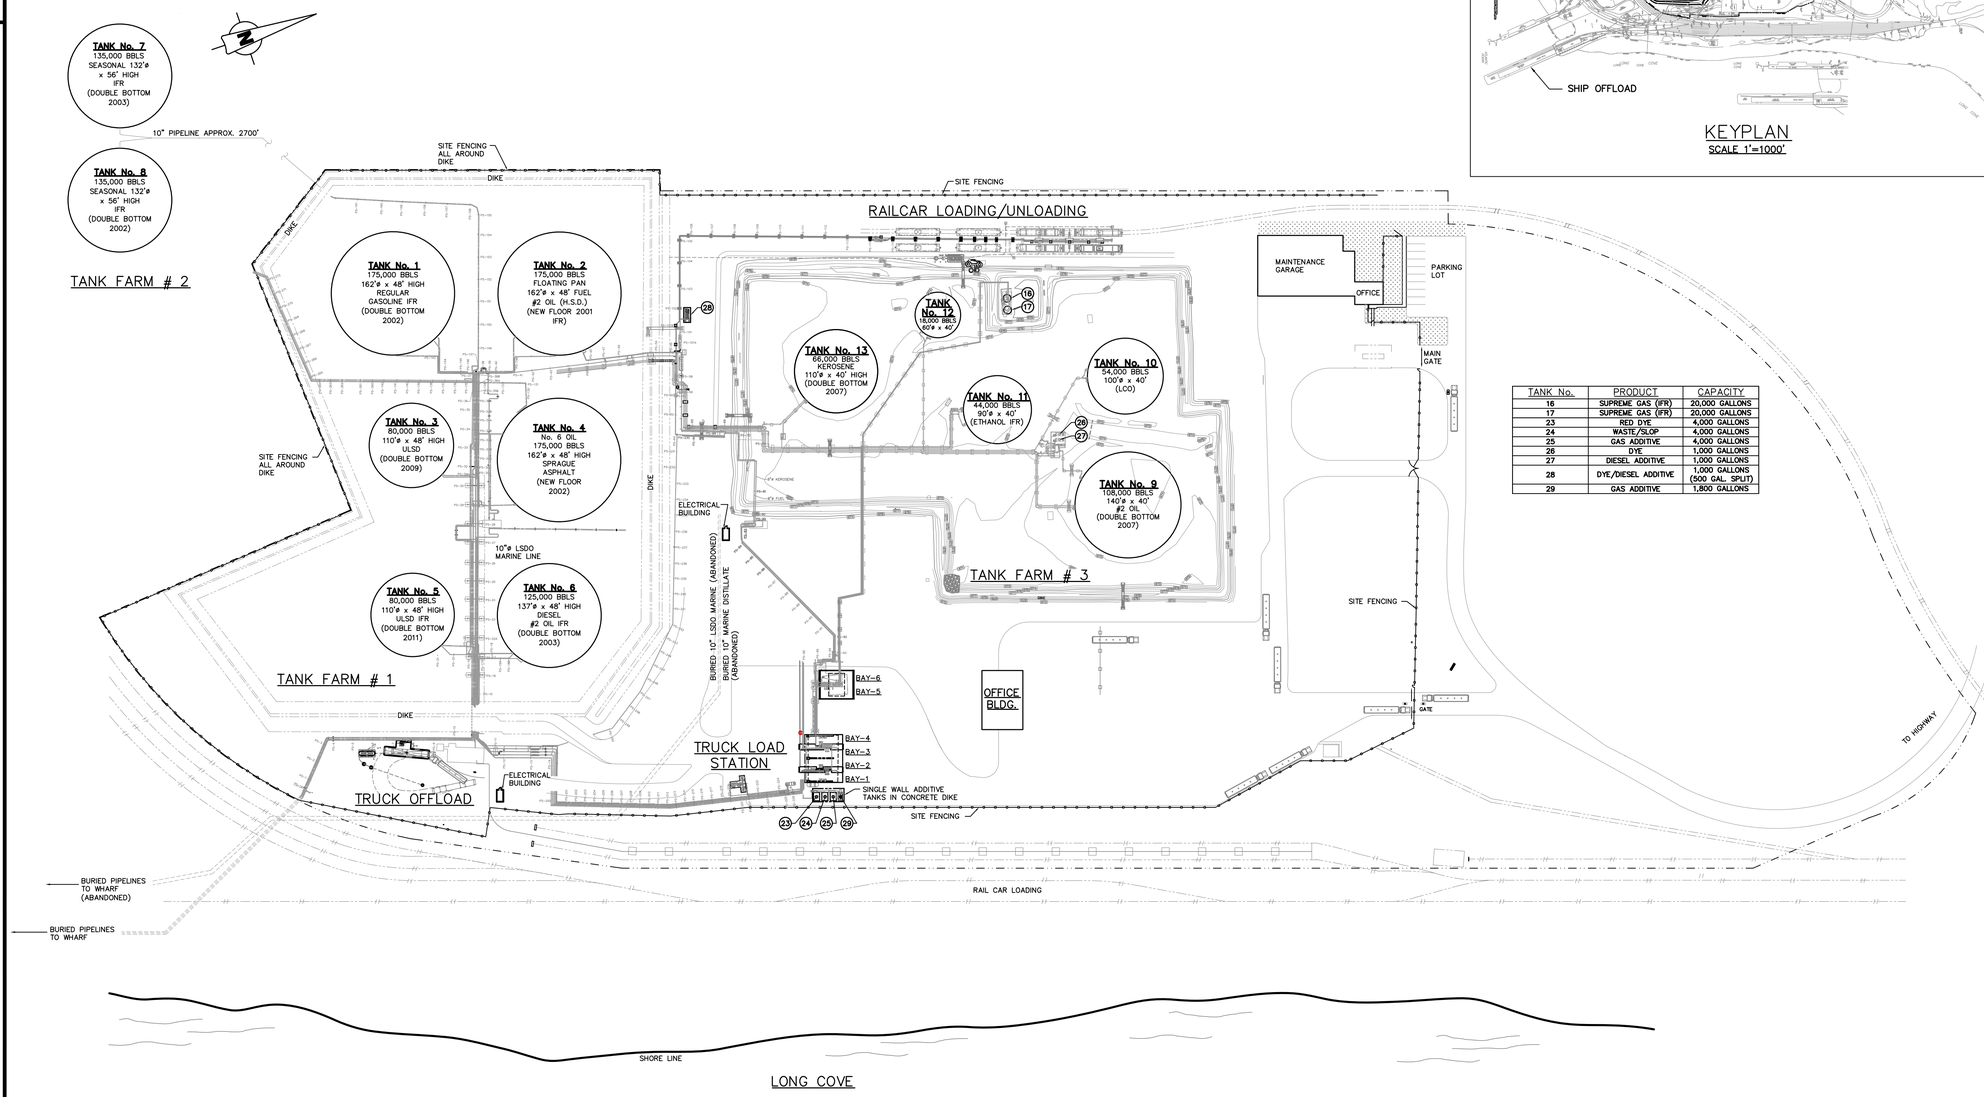

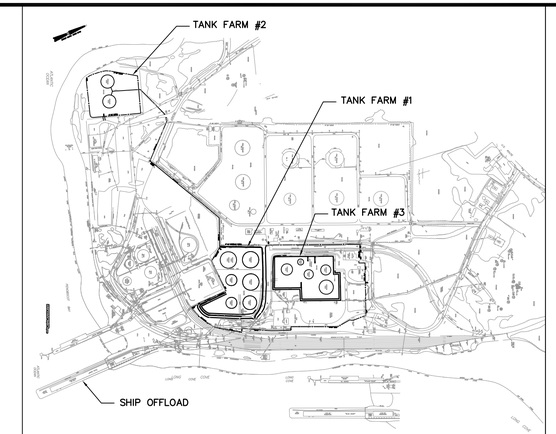

KEYPLAN
SCALE 1"=1000'

TANK No.	PRODUCT	CAPACITY
16	SUPREME GAS (IFR)	20,000 GALLONS
17	SUPREME GAS (IFR)	20,000 GALLONS
23	RED DYE	4,000 GALLONS
24	WASTE/SLOP	4,000 GALLONS
25	GAS ADDITIVE	4,000 GALLONS
26	DYE	1,000 GALLONS
27	DIESEL ADDITIVE	1,000 GALLONS
28	DYE/DIESEL ADDITIVE	1,000 GALLONS (500 GAL. SPLIT)
29	GAS ADDITIVE	1,800 GALLONS

NOTES:

ENGINEER'S STAMP

REFERENCE DRAWINGS	DWG. NO.		
REVISION	DRAWN	CHECKED	APPROVED
	DATE	DATE	DATE
	DRAWN	CHECKED	APPROVED
	DATE	DATE	DATE
	DRAWN	CHECKED	APPROVED
	DATE	DATE	DATE
0 XX	DRAWN MP	CHECKED J MacL	APPROVED J.MacL
	DATE 08-07-14	DATE 08-07-14	DATE 08-07-14

CONTRACTOR
Hatch Mott MacDonald SYDNEY, N.S.
PROJECT NO: 247512

IRVING OIL L & D STORAGE

SAINT JOHN NEW BRUNSWICK

DRAWN: MP	DATE: 08-05-23	DWG. SCALE: 1"=100'-0"
CHECKED: J MacL	DATE: 08-05-23	PLOT SCALE: 1:1200
APPROVED: J MacL	DATE: 08-05-23	
JOB NO: C83201		

SEARSPORT, ME

GENERAL ARRANGEMENT

Lx - D - 70151 - 298 | REV. 0