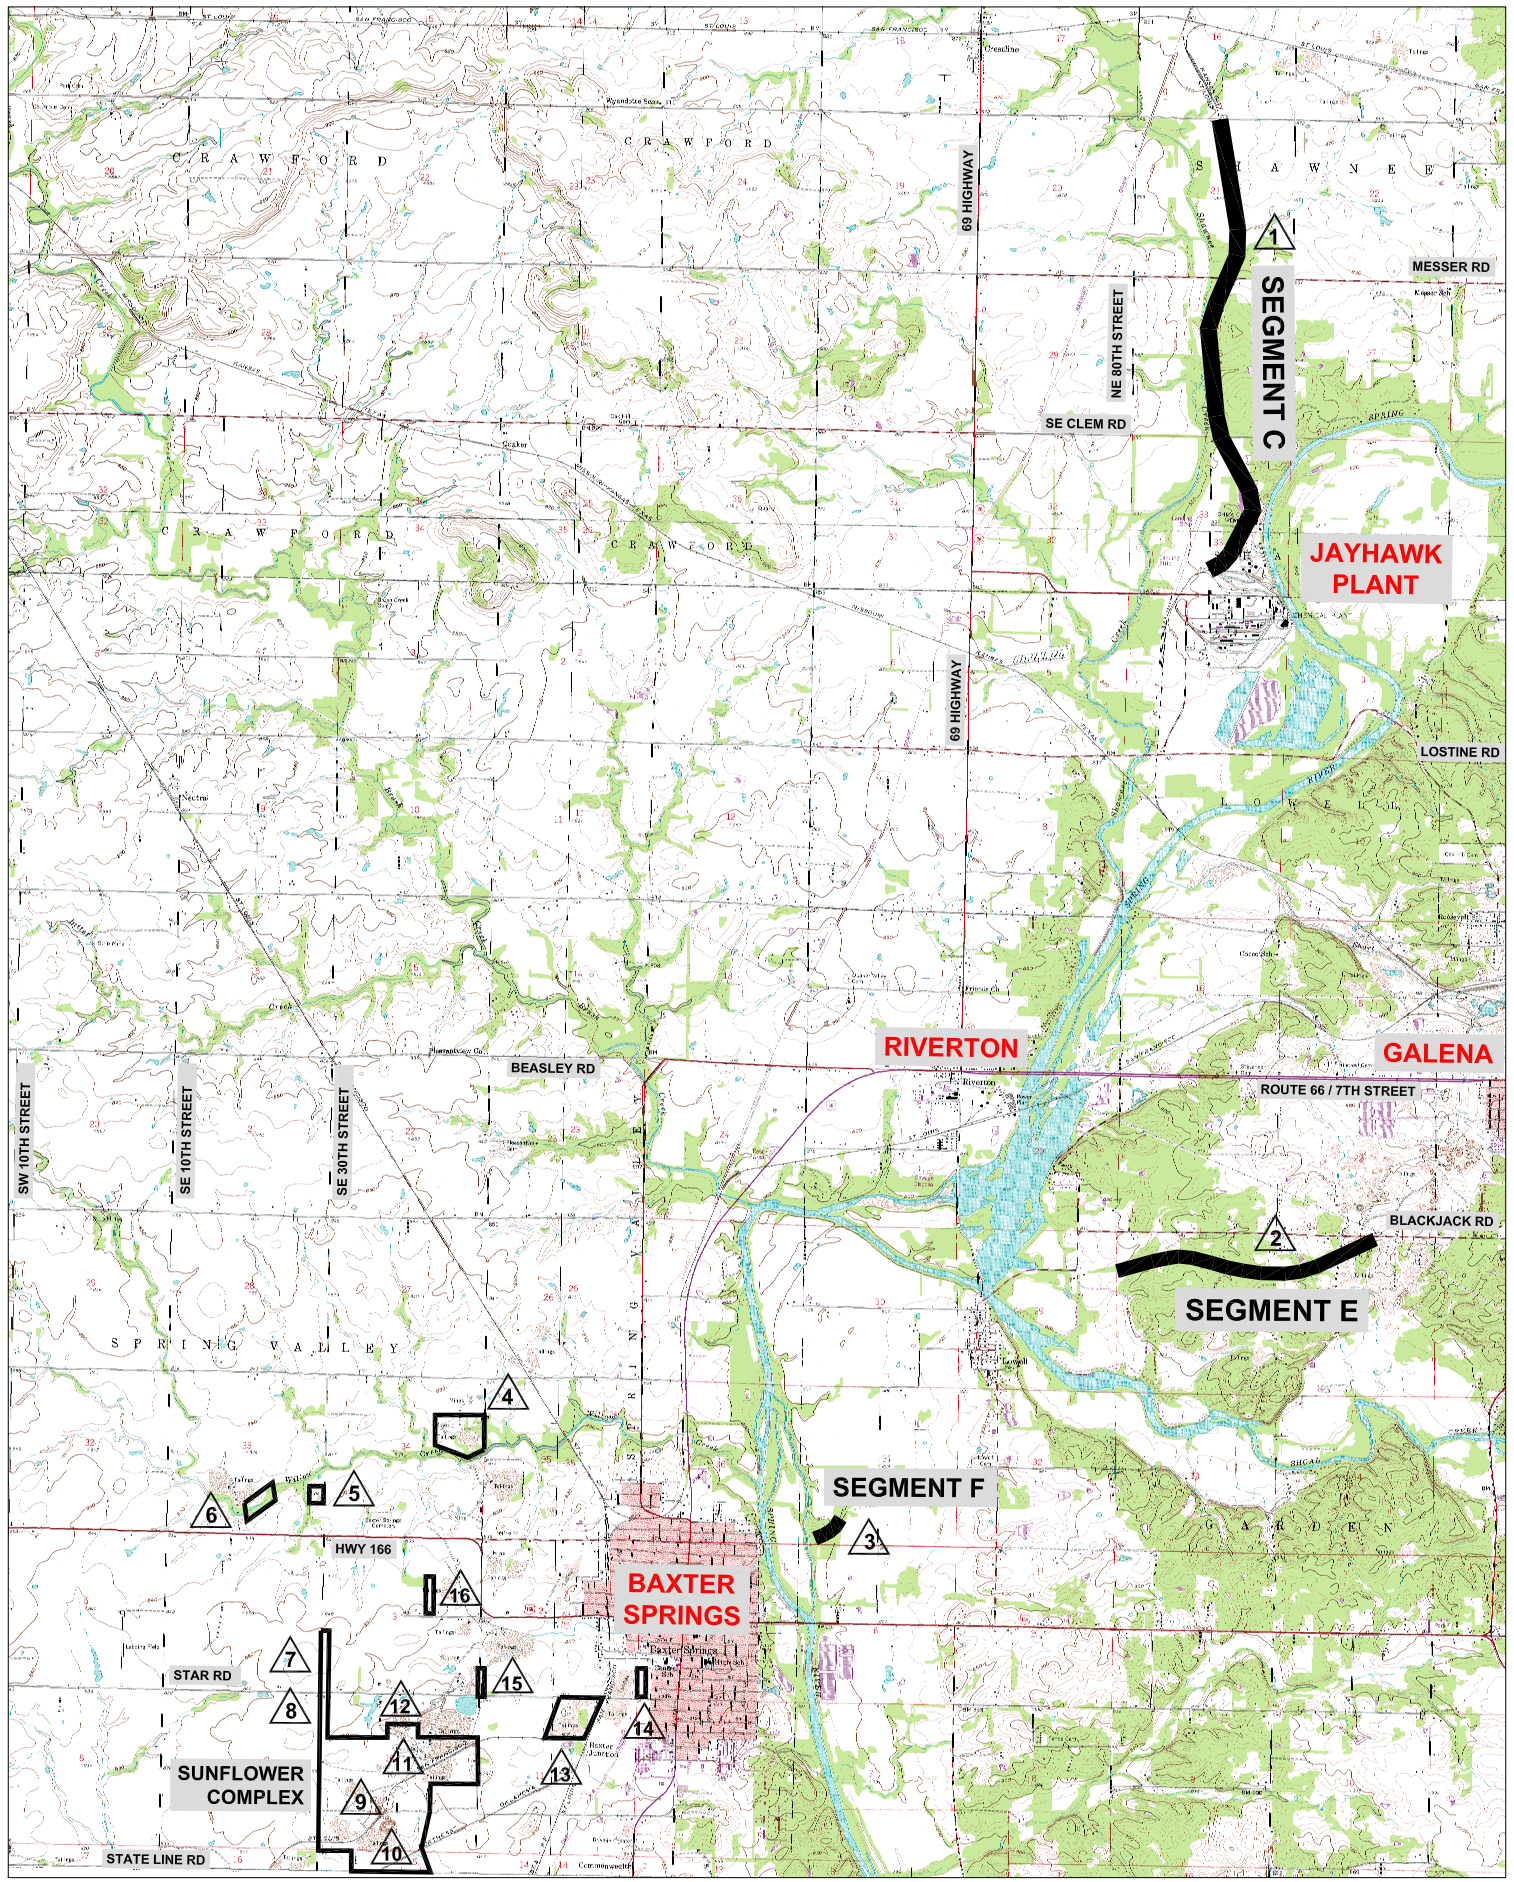

NOTES:

(REFER TO SPECIFICATIONS FOR ADDITIONAL INFORMATION)

1. _____
2. _____
3. _____

1	SEGMENT C	9	AREA 8
2	SEGMENT E	10	AREAS 9/10
3	SEGMENT F	11	AREAS 6/7
4	AREA 5	12	DS-10
5	DS-7	13	HESSEE-LEWIS
6	DS-8	14	DS-14/15
7	DS-16	15	DS-6
8	DS-9	16	DS-21

N

1" = 3,000'

1,500 0 3,000

U.S. Environmental Protection Agency
Region 7
Lenexa, Kansas

MARK	DESCRIPTION	DATE	APPR

MARK	DESCRIPTION	DATE	APPR

DESIGNED BY: C. FERGUSON
DWN BY: C. FERGUSON
CKD BY: C. ROBB
SUBMITTED BY: HGL
PLOT SCALE: 1"=5,000'
PLOT DATE:
SIZE: ANSI D
FILE NAME:
DATE: 2022
CONTRACT NO.: 68HE0318D0006
TASK ORDER NO.: 68HE0720F0098
HGL PROJECT NO.: E2703X

HGL HydroGeoLogic, Inc

CHEROKEE COUNTY SUPERFUND SITE
OPERABLE UNITS 3 AND 8
REMEDIAL DESIGN
CHEROKEE COUNTY, KANSAS
GENERAL SITE PLAN

SHEET IDENTIFICATION