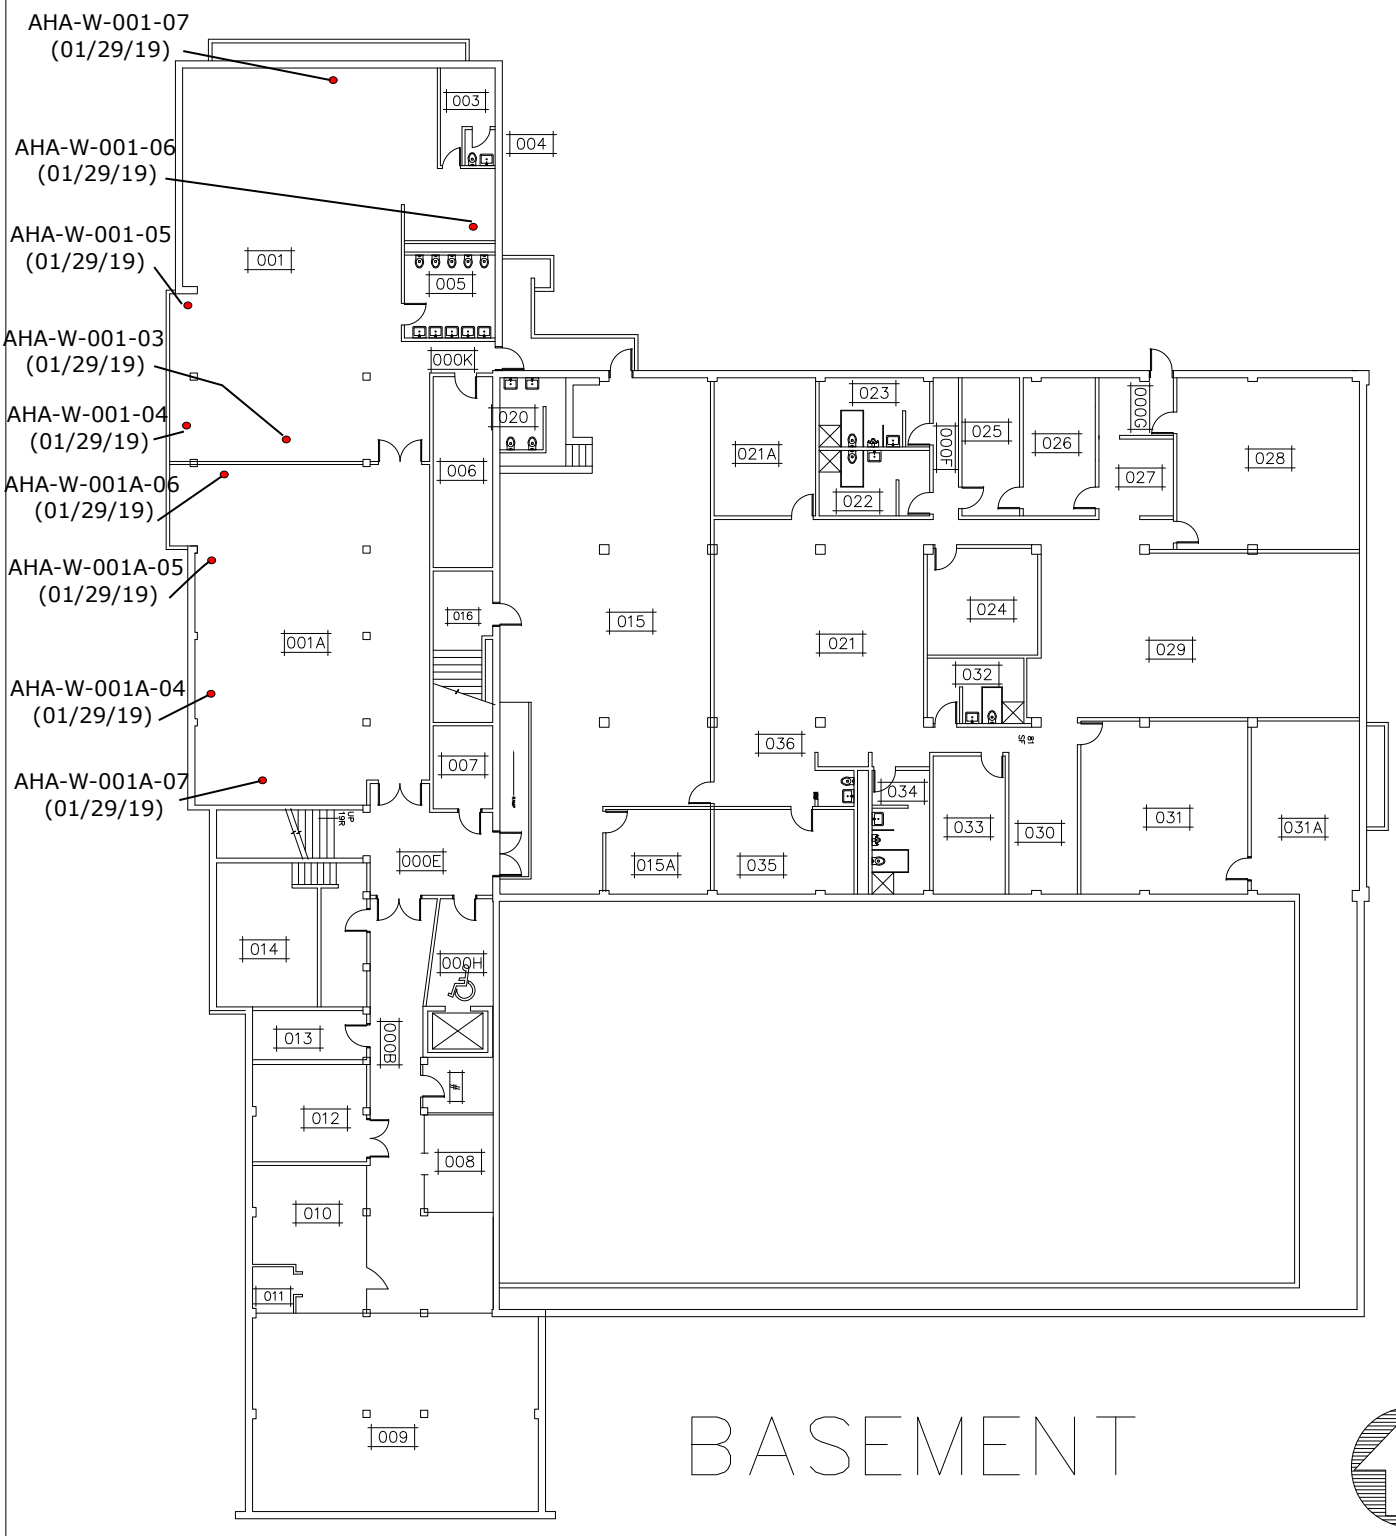

SCALE

5 0 5 10 15 20

MCGILL_HALL

DATE AQUIRED		BUILDING NUMBER
1953	THE UNIVERSITY OF MONTANA FACILITIES SERVICES DEPT. PLANNING & CONSTRUCTION DIV. MISSOULA, MONTANA	021