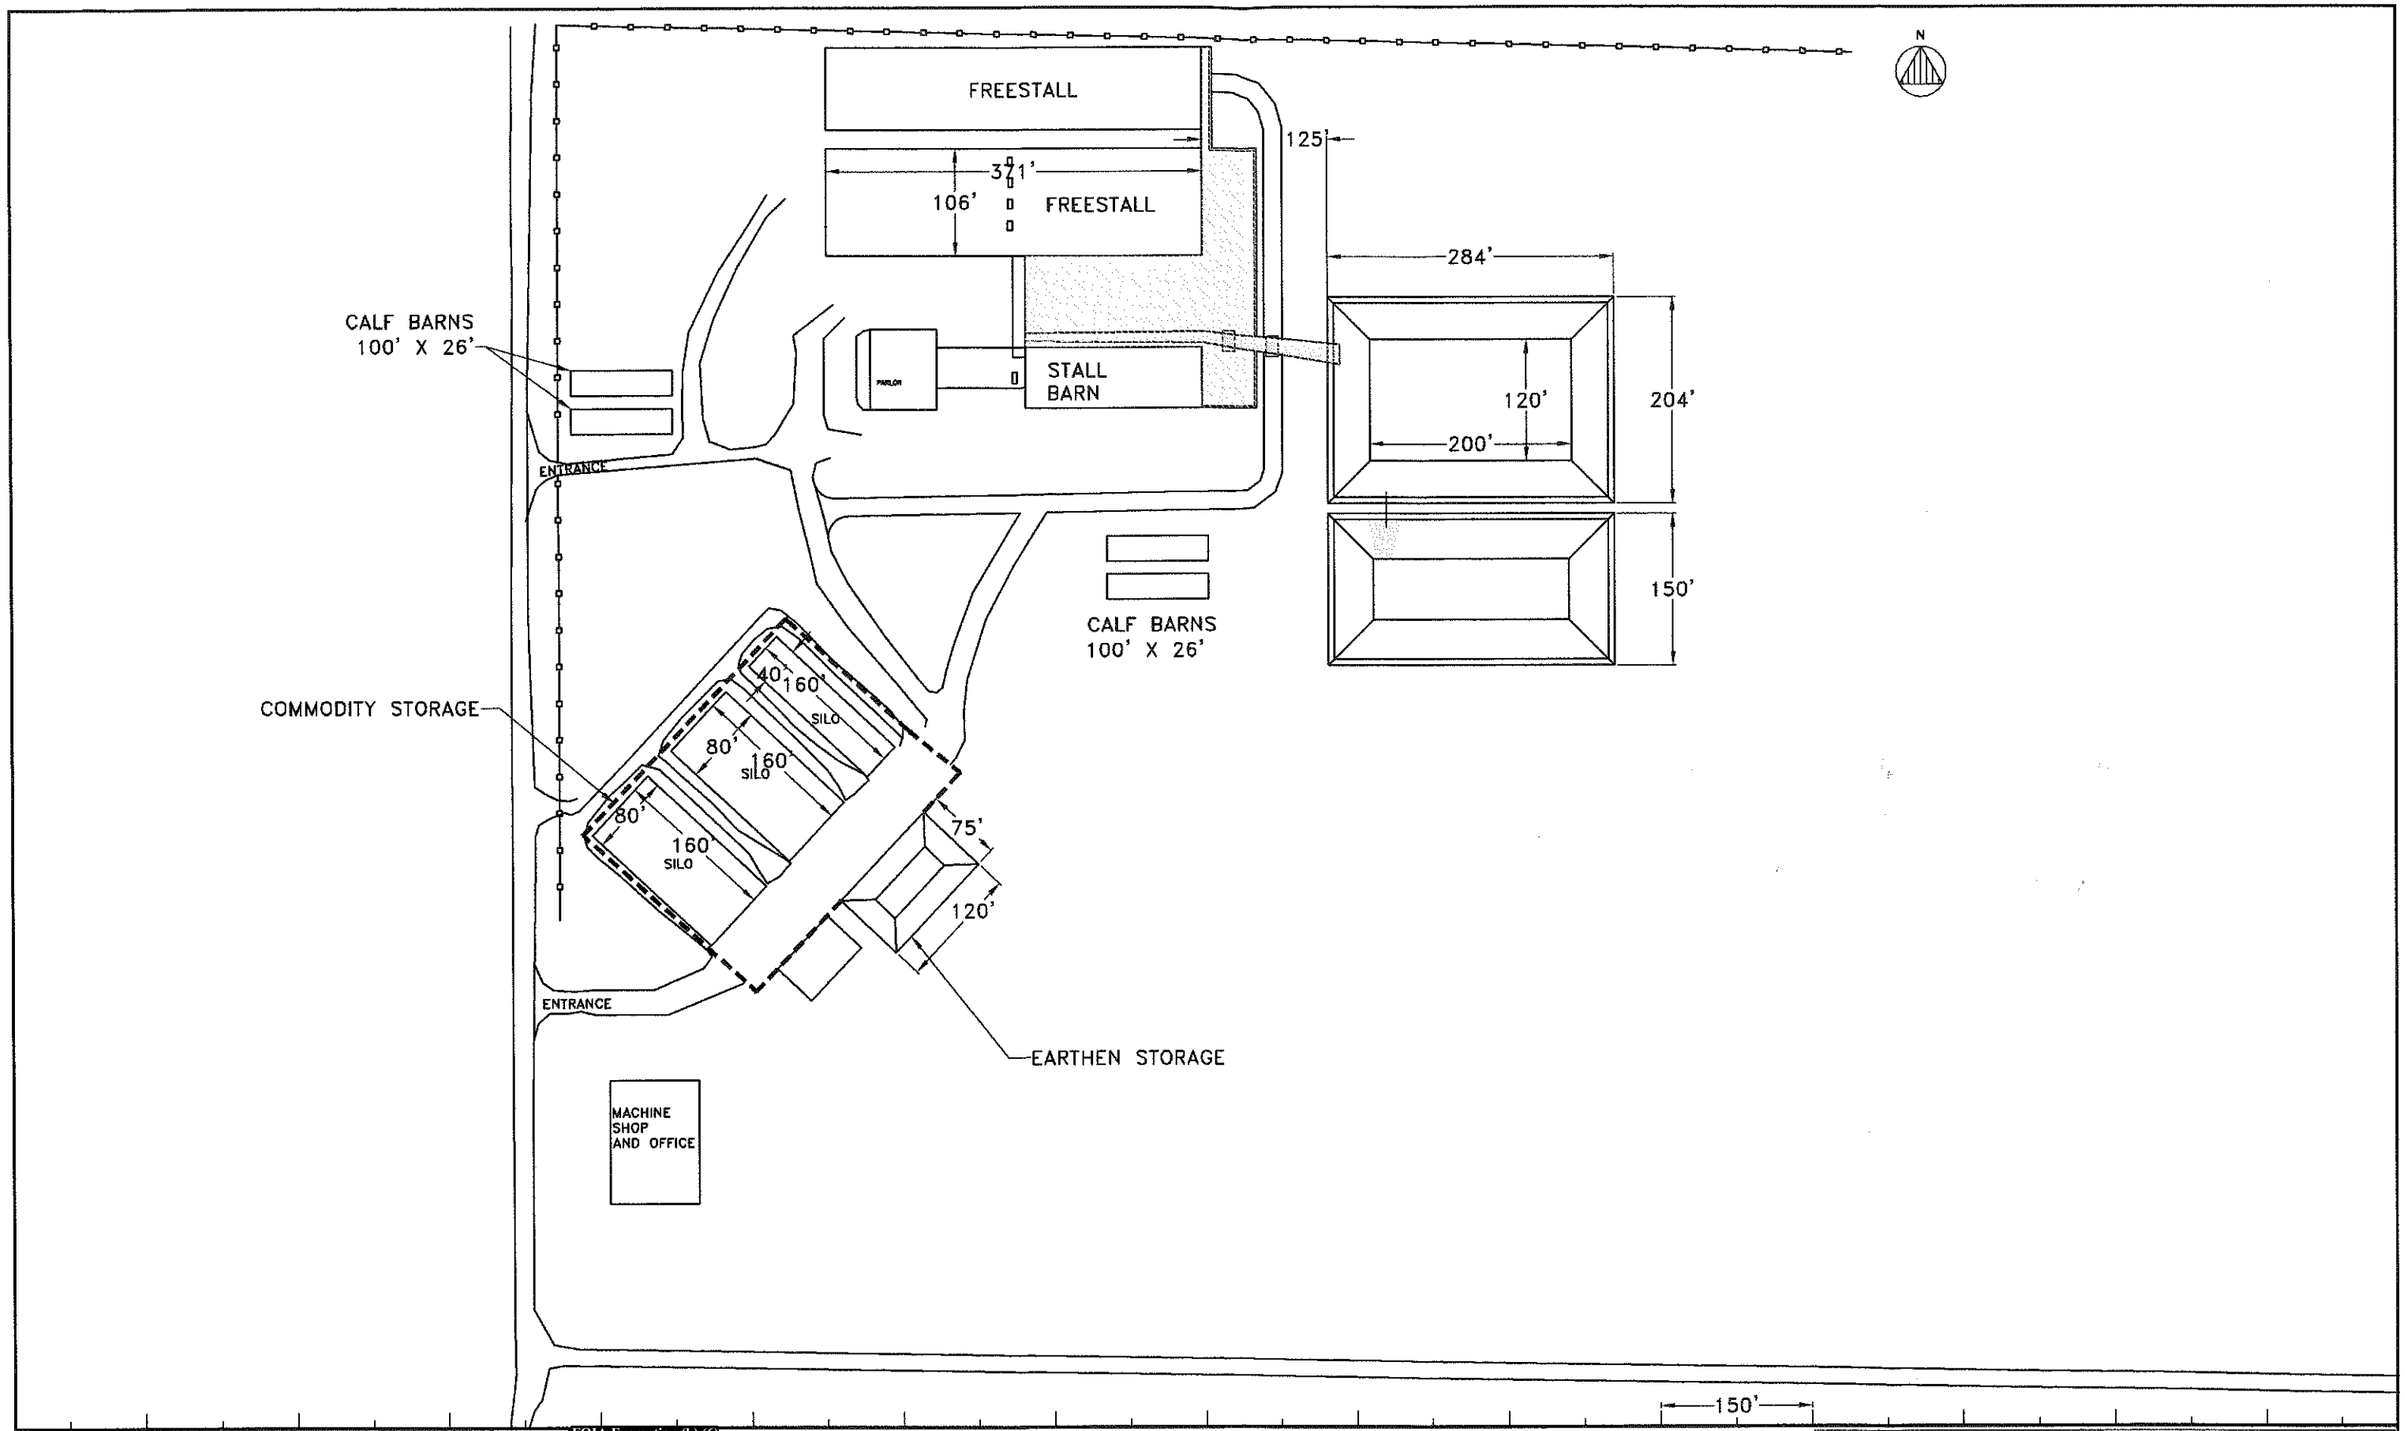

Frank & West
Environmental Engineers, Inc.
7226 N. State Route 29
Springfield, IL 62707
Phone: 217/487-7686
Fax: 217/487-7687

FOIA Exemption (b) (6) DAIRY

STEPHENSON COUNTY, ILLINOIS

PLOT PLAN

2010 © FRANK & WEST ENVIRONMENTAL ENGINEERS, INC.
THESE PLANS AND SPECIFICATIONS ARE THE PROPERTY OF FRANK & WEST ENVIRONMENTAL ENGINEERS, INC., ARE ONLY FOR THIS PROJECT AND MAY NOT BE USED, COPIED OR DUPLICATED WITHOUT PRIOR WRITTEN CONSENT.

DRAWN BY: CEO	SCALE: AS SHOWN	DATE: 01/06/11	REVISED ON: XX/XX/XX	DRAWING NO. 09-20312