8.2.2.1

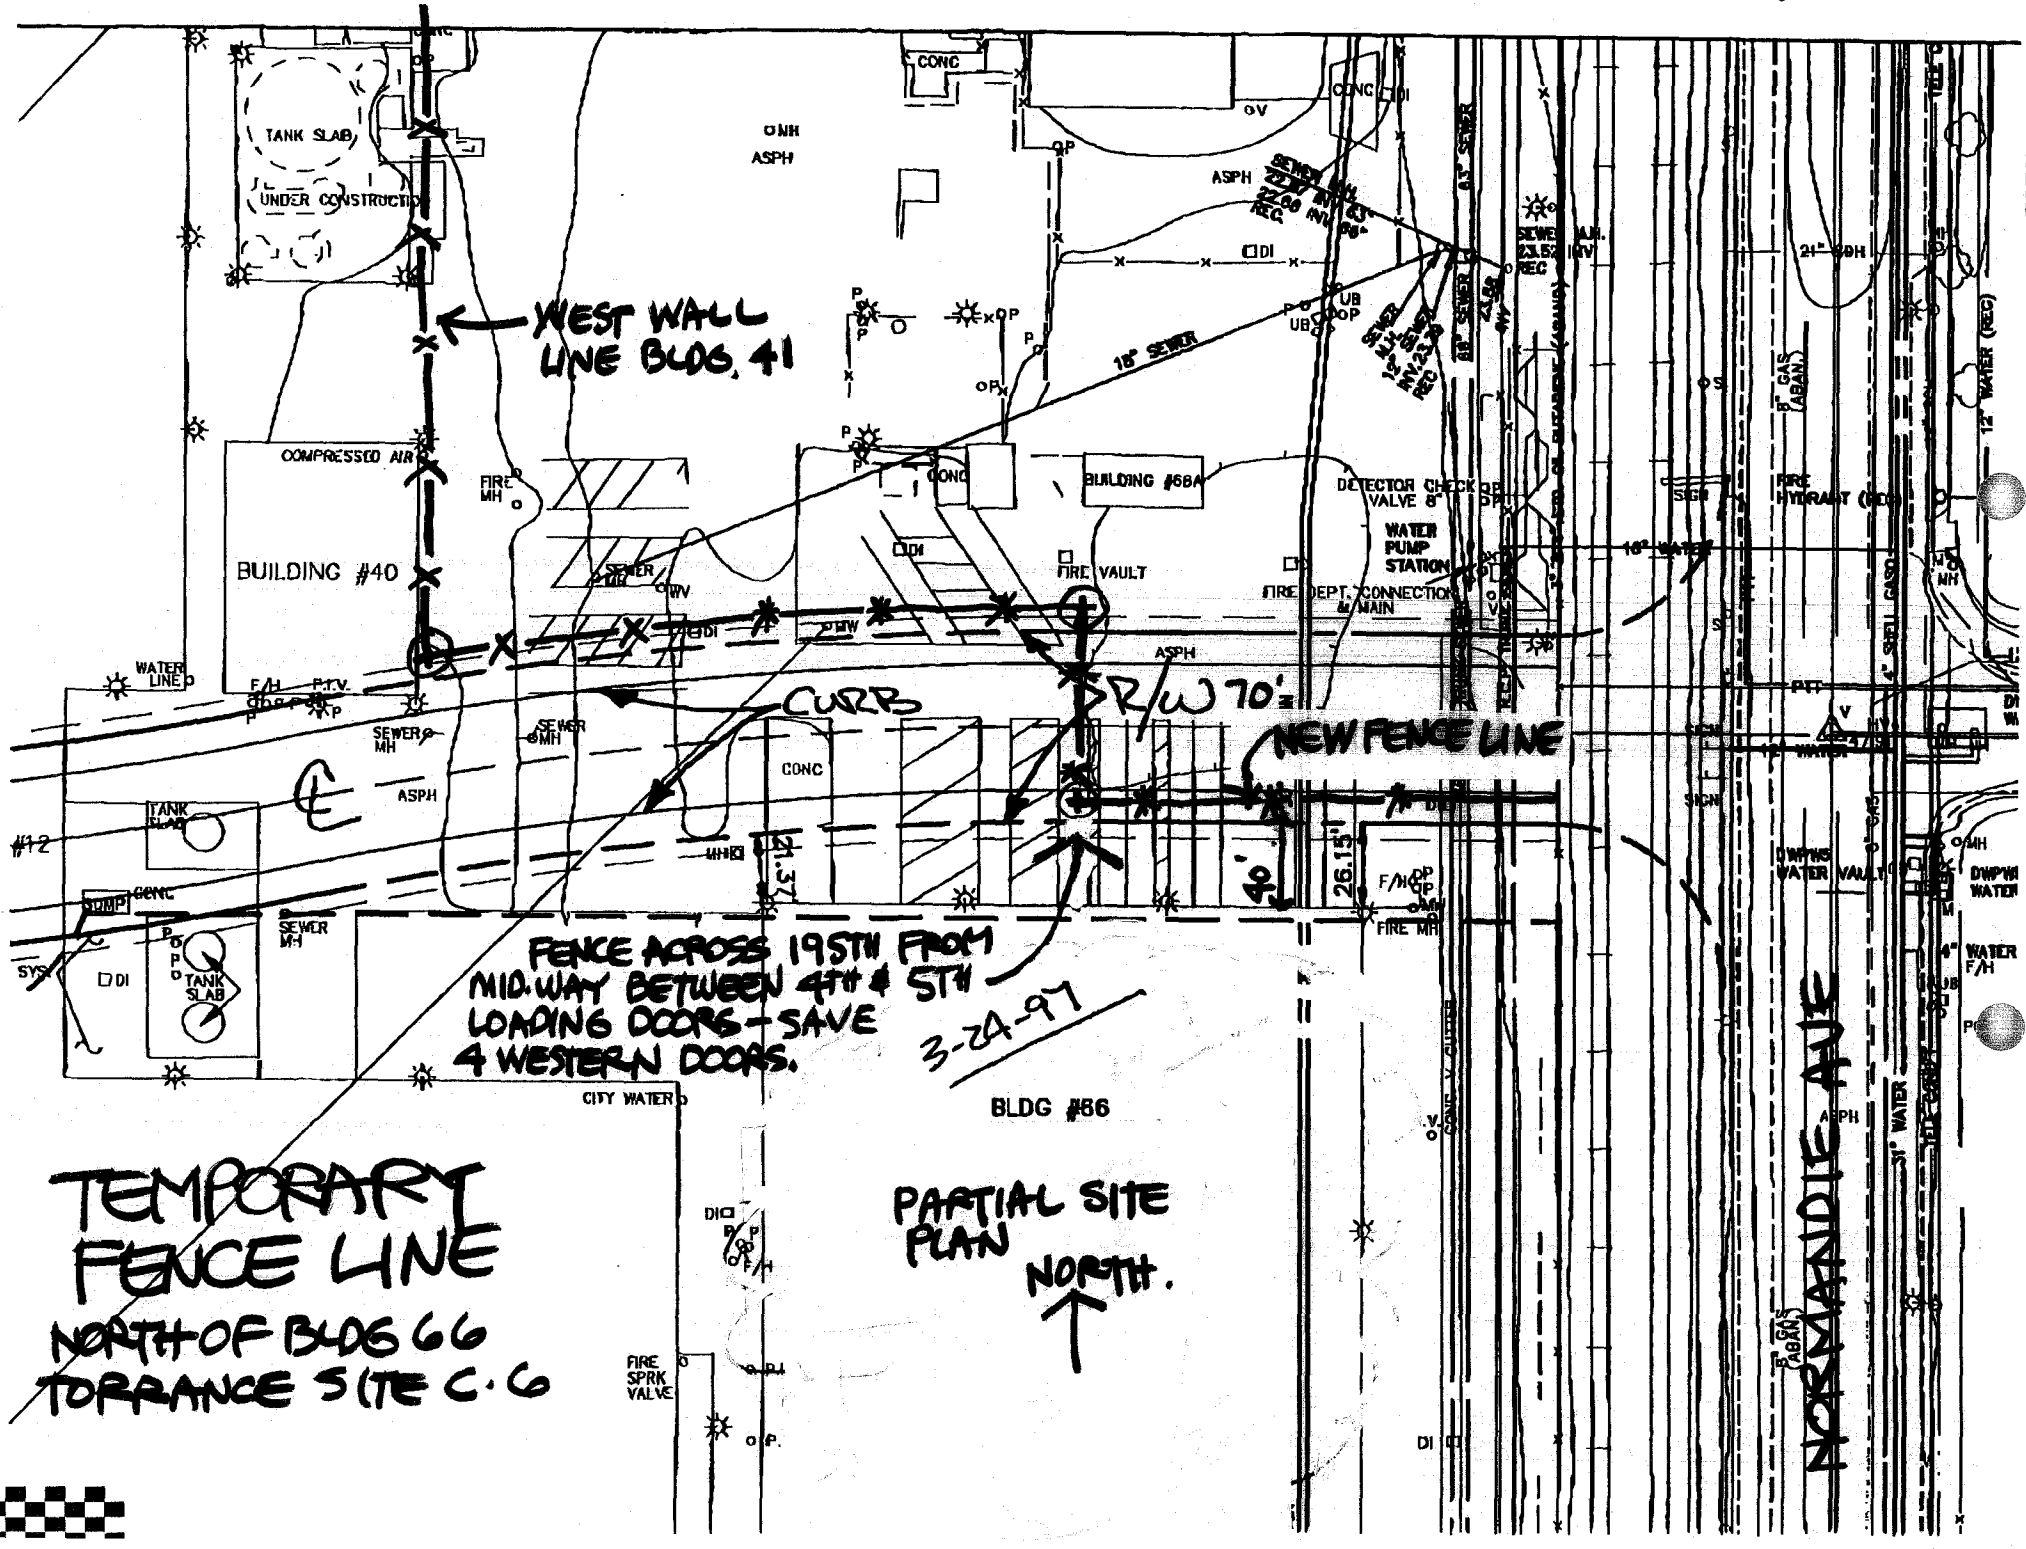
WEST WALL LINE BLDG. 41
TANK SLAB
UNDER CONSTRUCTION
COMPRESSED AIR
BUILDING #40
BUILDING #66A
FIRE VAULT
DETECTOR CHECK VALVE 8"
WATER PUMP STATION
FIRE DEPT. CONNECTION & MAIN
18" SEWER
CURB
R/W 70'
NEW FENCE LINE
FENCE ACROSS 195TH FROM MID-WAY BETWEEN 4TH & 5TH LOADING DOORS - SAVE 4 WESTERN DOORS.
3-24-97
BLDG #66
CITY WATER
FIRE SPRK VALVE
TEMPORARY FENCE LINE
NORTH OF BLDG 66
TORRANCE SITE C-6
PARTIAL SITE PLAN
NORTH.
NORMANDIE AVE
DWPWS WATER VAULT
FIRE HYDRANT (REC)
12" WATER (REC)
21" SDH
ASPH
CONC
WATER LINE
SEWER MH
TANK SLAB
SUMP
SYS
#12
21.37
40'
26.15'