PLAN FROM VESTAR

PHIL
STEVE
TOM M

SOUTH

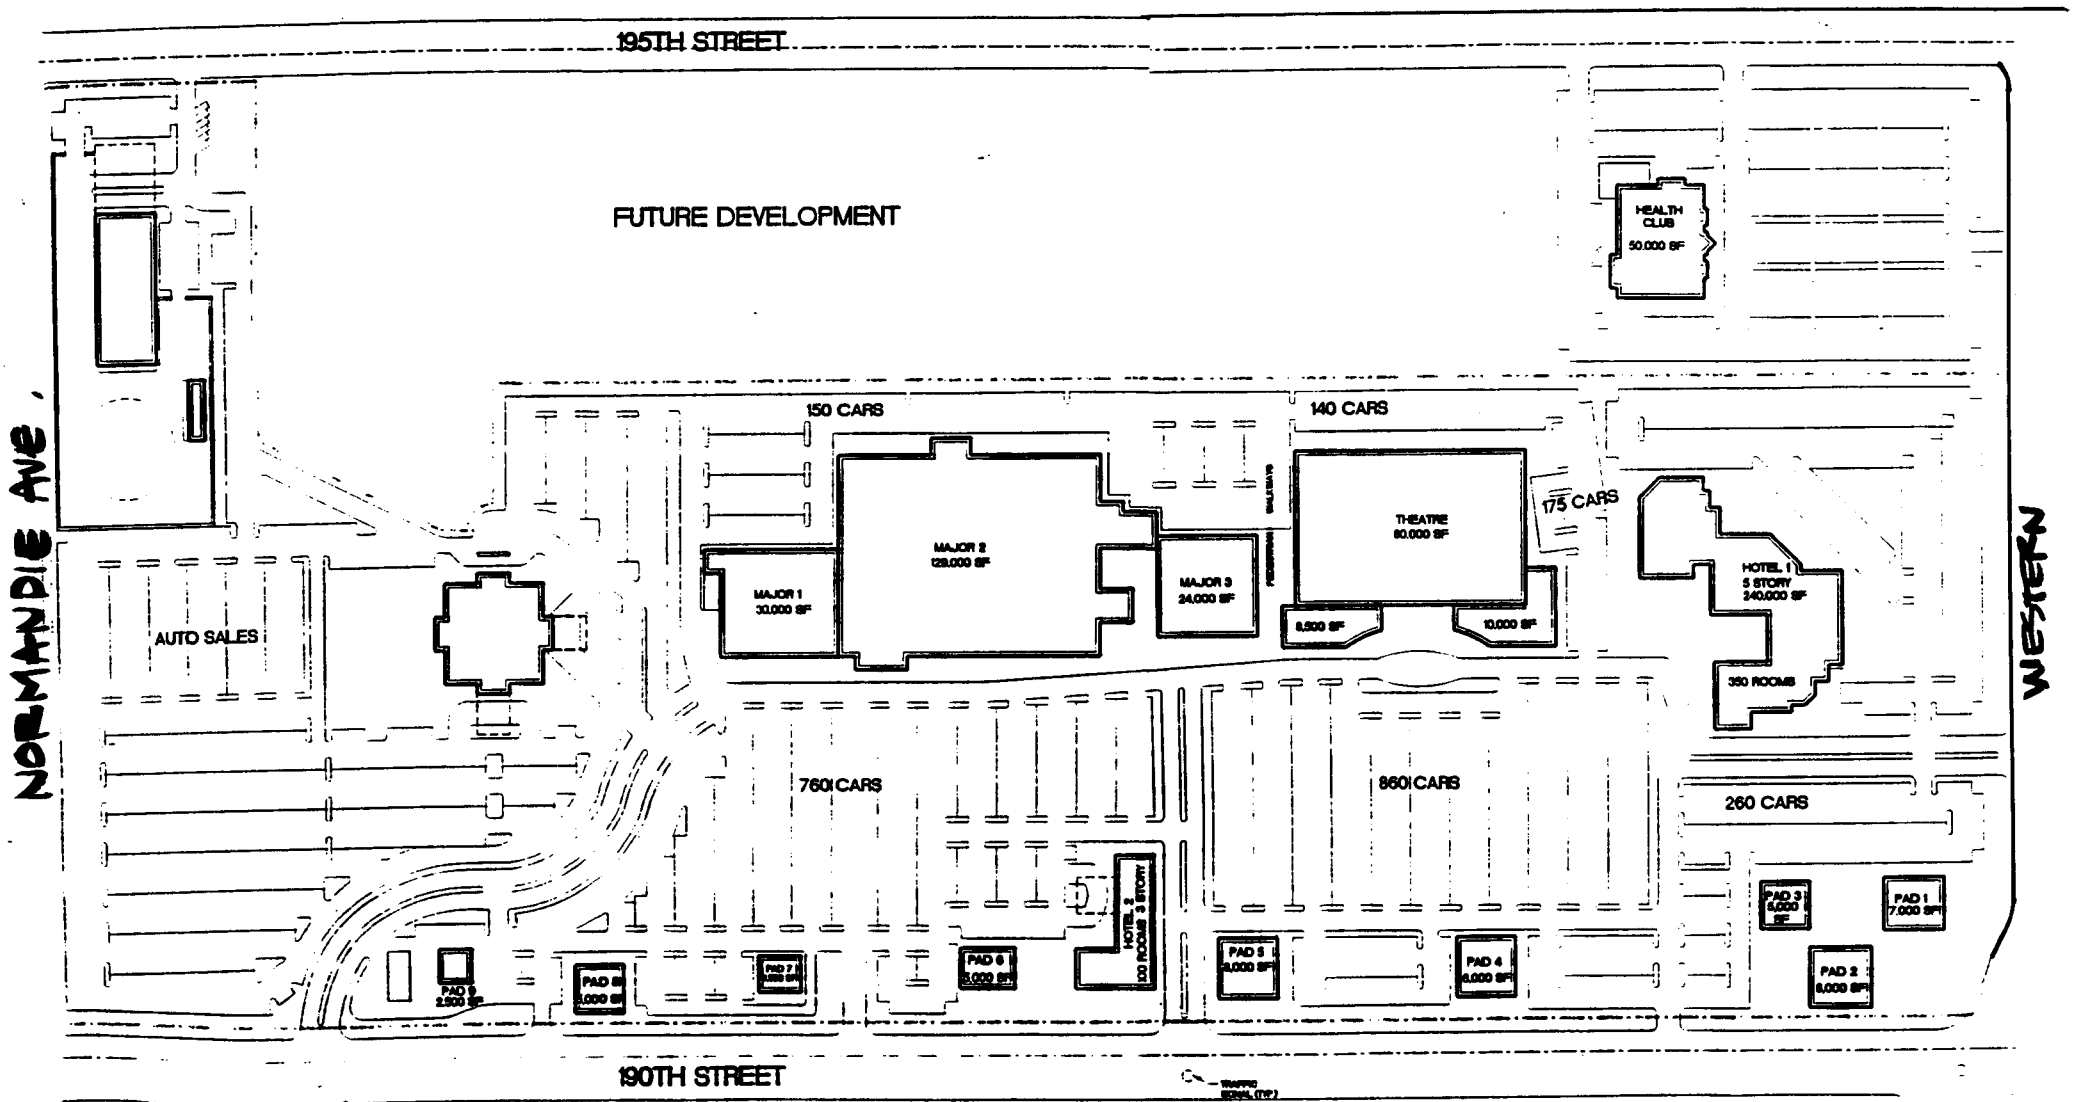

EXIST. 405 FREEWAY OFF RAMP

PRELIMINARY SITE PLAN

MASTER BLOCK RETAIL CONCEPT

(BY VESTAR DEVELOPMENT / LEO DALY ARCH.)

11.21.96

BOE-C6-0062915