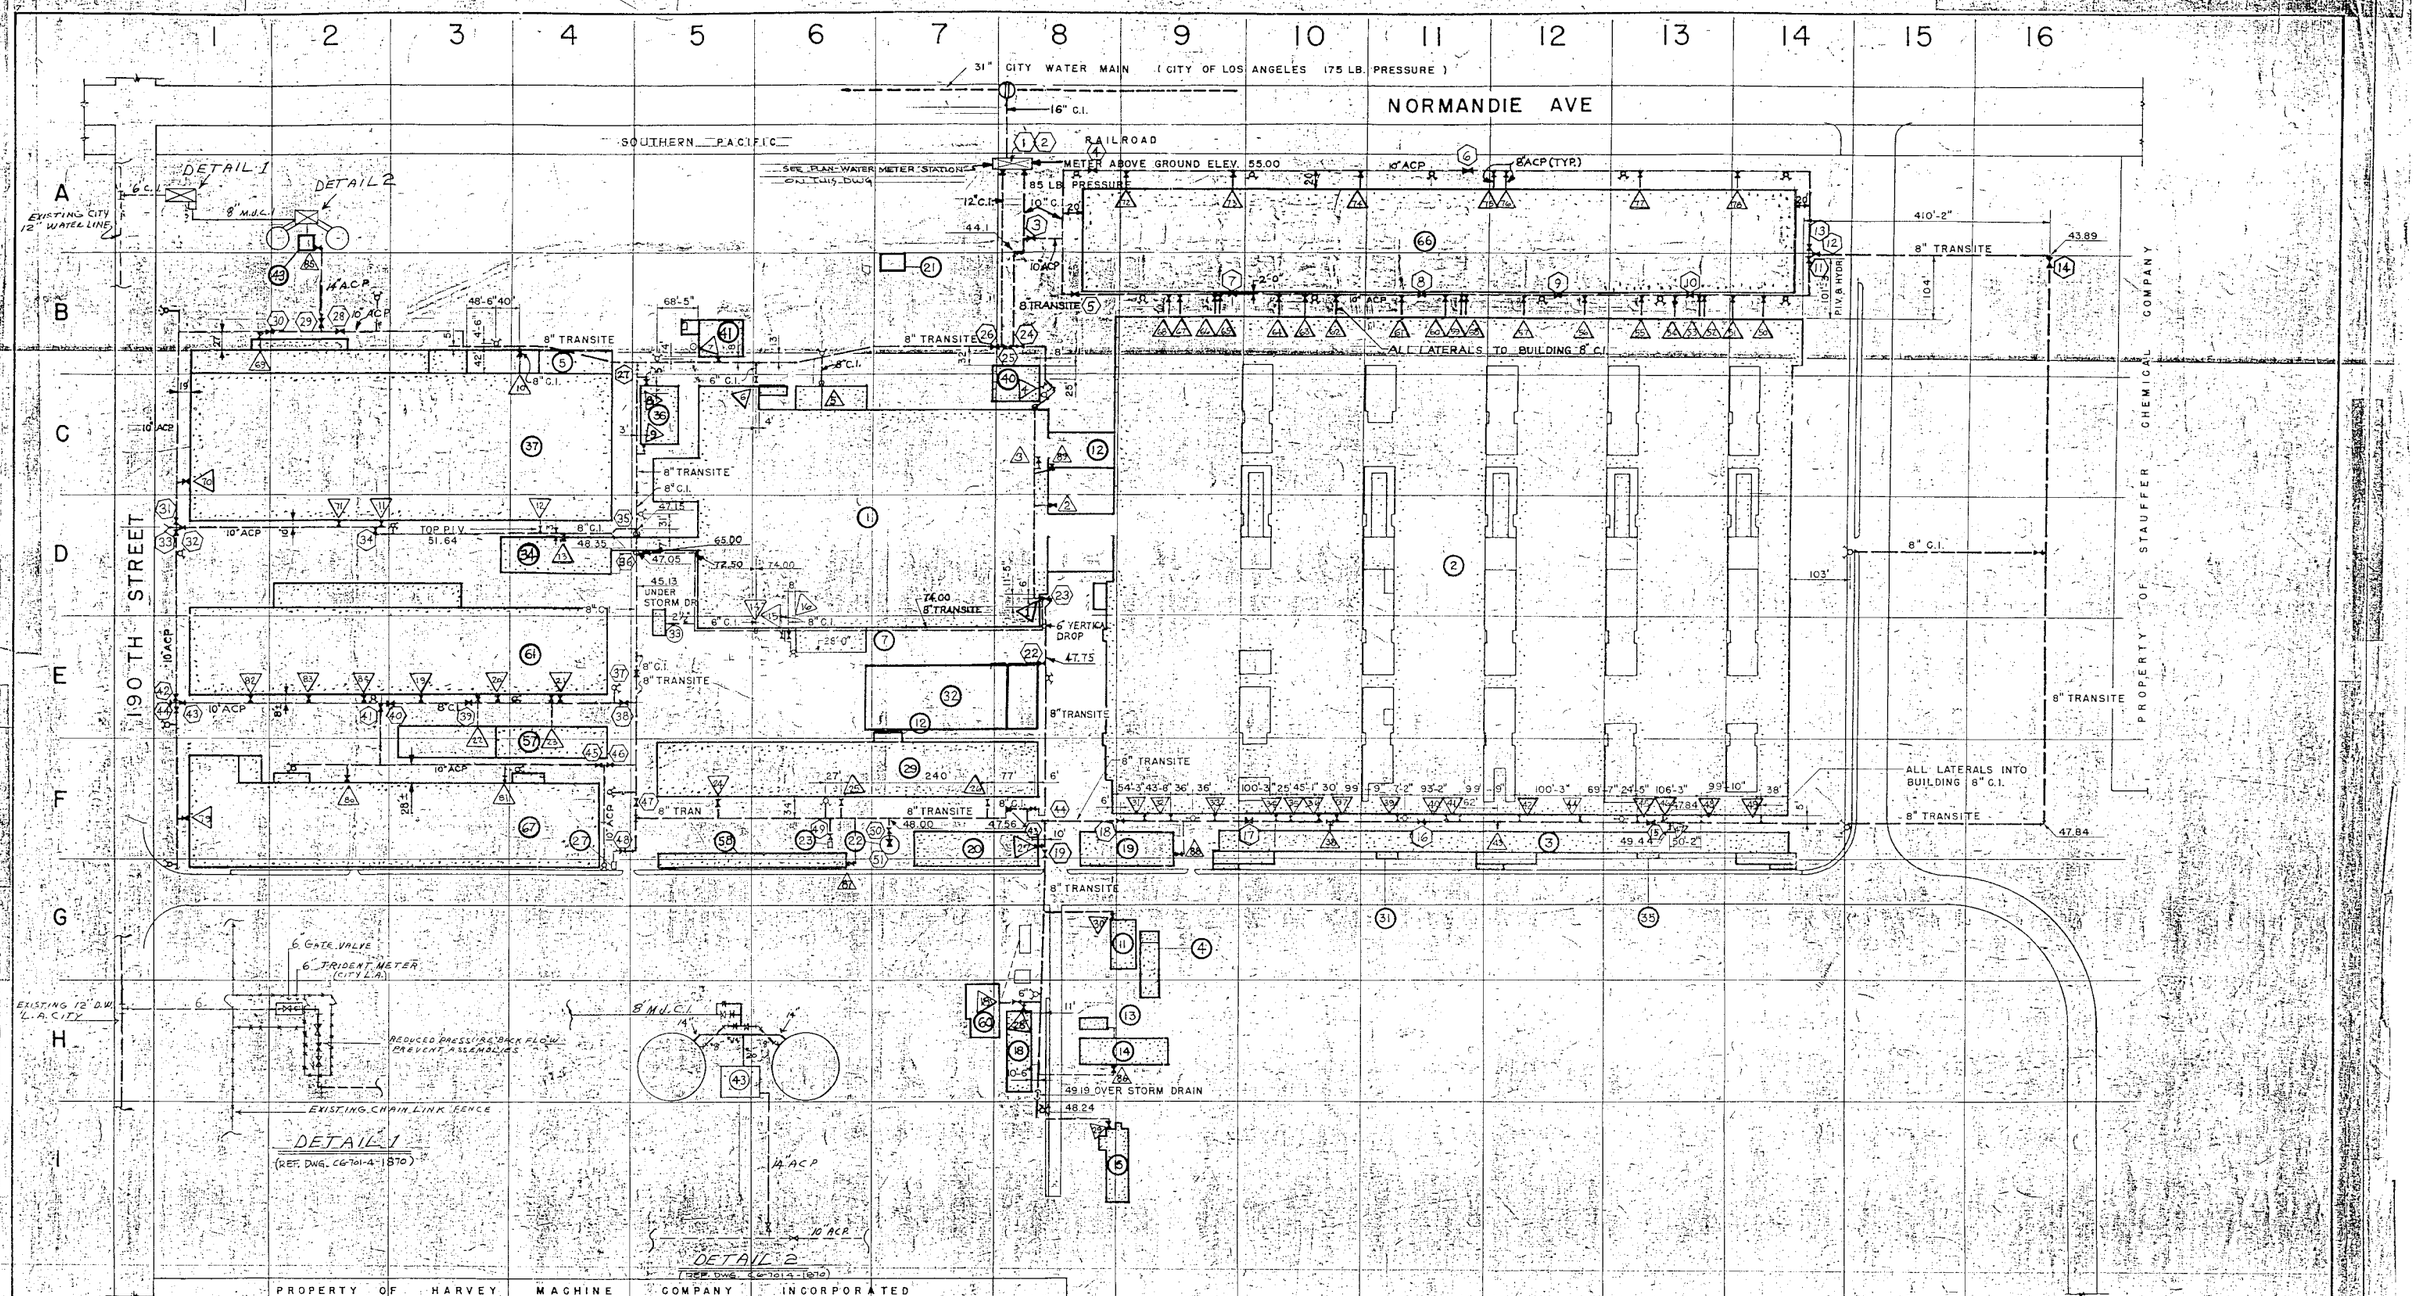

INDICATE BUILDING NUMBERS
INDICATE SECTIONAL VALVE NUMBERS
INDICATE RISER (SYSTEM) NUMBERS

GENERAL NOTES

1. ALL ELEVATIONS SHOWN ARE TO TOP OF PIPE.

LEGEND

WATER LINES
FIRE HYDRANT
METER
VALVE
CONNECTION TO CITY WATER

SYMBOL	DESCRIPTION	DATE	APPROVAL
NONE	RELOCATION OF FIREMAIN ALONG WEST WALL BUILDING #1 AS SHOWN AND ADDITION OF BUILDING 32 (PROPOSED)	2-20-86	[illegible] 9/20/86
NONE	GENERAL UPDATE	4-12-86	[illegible] 4/14/86

REVISIONS

APPROVED FOR SHORE STATION DEVELOPMENT BOARD
DATE
APPROVED FOR BUREAU OF YARDS AND DOCKS
DATE
APPROVED FOR SPONSOR BUREAU OR OFFICE
DATE
APPROVED FOR LOCAL DEVELOPMENT BOARD
DATE

U.S. NAVY INDUSTRIAL RESERVE AIRCRAFT PLANT
DOUGLAS AIRCRAFT COMPANY INC.
EL SEGUNDO, CALIFORNIA

MASTER SHORE STATION DEVELOPMENT PLAN
PART IV SECTION 6
AREA DEVELOPMENT PLAN
AREA I UTILITIES
SPRINKLERS AND FIRE HYDRANTS

APPROVED [illegible] 8-27-70 DATE
SUBMITTED [illegible] DATE 8/24/70
SCALE AS SHOWN
SHEET OF
Y.&D. DWG. 826736

C6-701-5-2006

MICROFILMED JAN 1 1985

BOE-C6-0070581