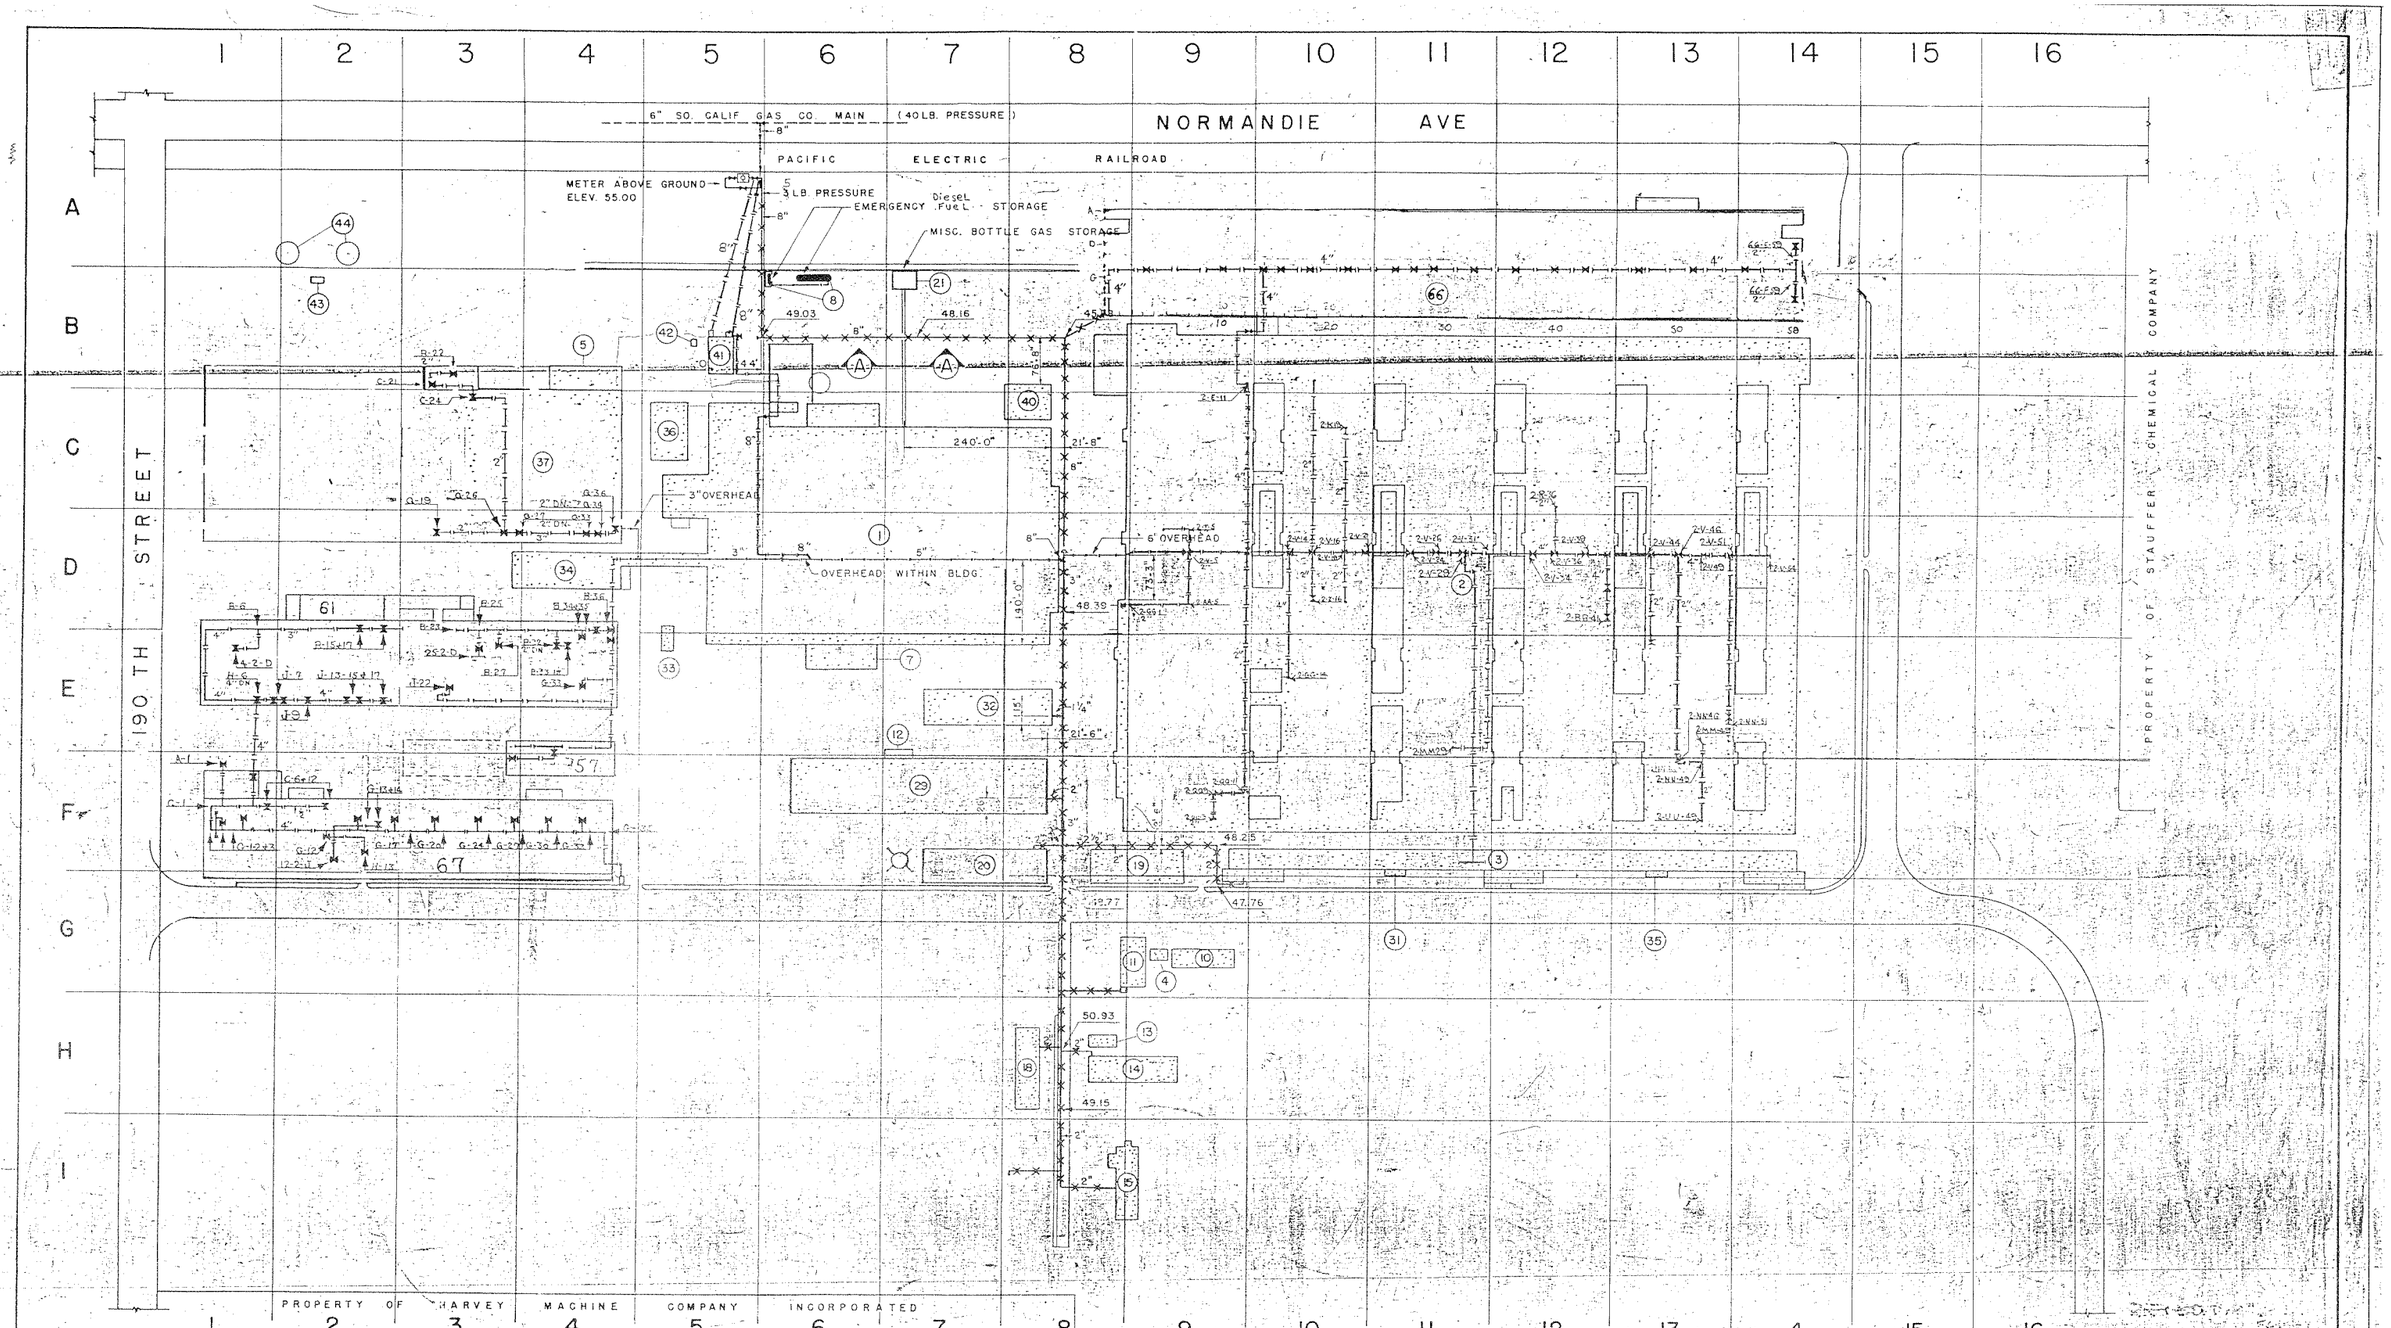

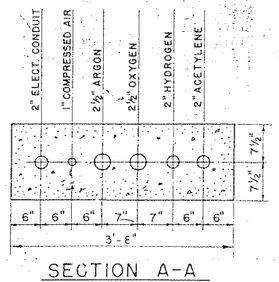

SECTION A-A

SCALE: 1" = 1'-0"

GENERAL NOTES

1. ALL LINES WELDED STEEL PIPE.
2. ALL ELEVATIONS SHOWN ARE TO TOP OF PIPE.

GRAPHIC SCALE IN FEET

0 50 100 200 300 400 500

LEGEND

GAS LINE
VALVE
METER
Abandoned

APPROVED FOR SHORE STATION DEVELOPMENT BOARD
DATE

APPROVED FOR BUREAU OF YARDS AND DOCKS
DATE

APPROVED FOR SPONSOR BUREAU OR OFFICE
DATE

APPROVED FOR LOCAL DEVELOPMENT BOARD
DATE

SYMBOL	DESCRIPTION	DATE	APPROVAL
	Revised: R. Miller	1-18-56	
	See Brown Line for all additions	9-3-63	KAE

REVISIONS

U.S. NAVY INDUSTRIAL RESERVE AIRCRAFT PLANT
DOUGLAS AIRCRAFT COMPANY INC.
EL SEGUNDO, CALIFORNIA

MASTER SHORE STATION DEVELOPMENT PLAN
PART IV SECTION 6
AREA DEVELOPMENT PLAN
AREA I UTILITIES
GAS (MUNICIPAL)

APPROVED DATE | SUBMITTED DATE | SCALE AS SHOWN | SHEET OF | Y.B.D. DWG. 826733

B 701-5-1395-SH 10

MICROFILMED JAN 14 1959

8

BOE-C6-0070583