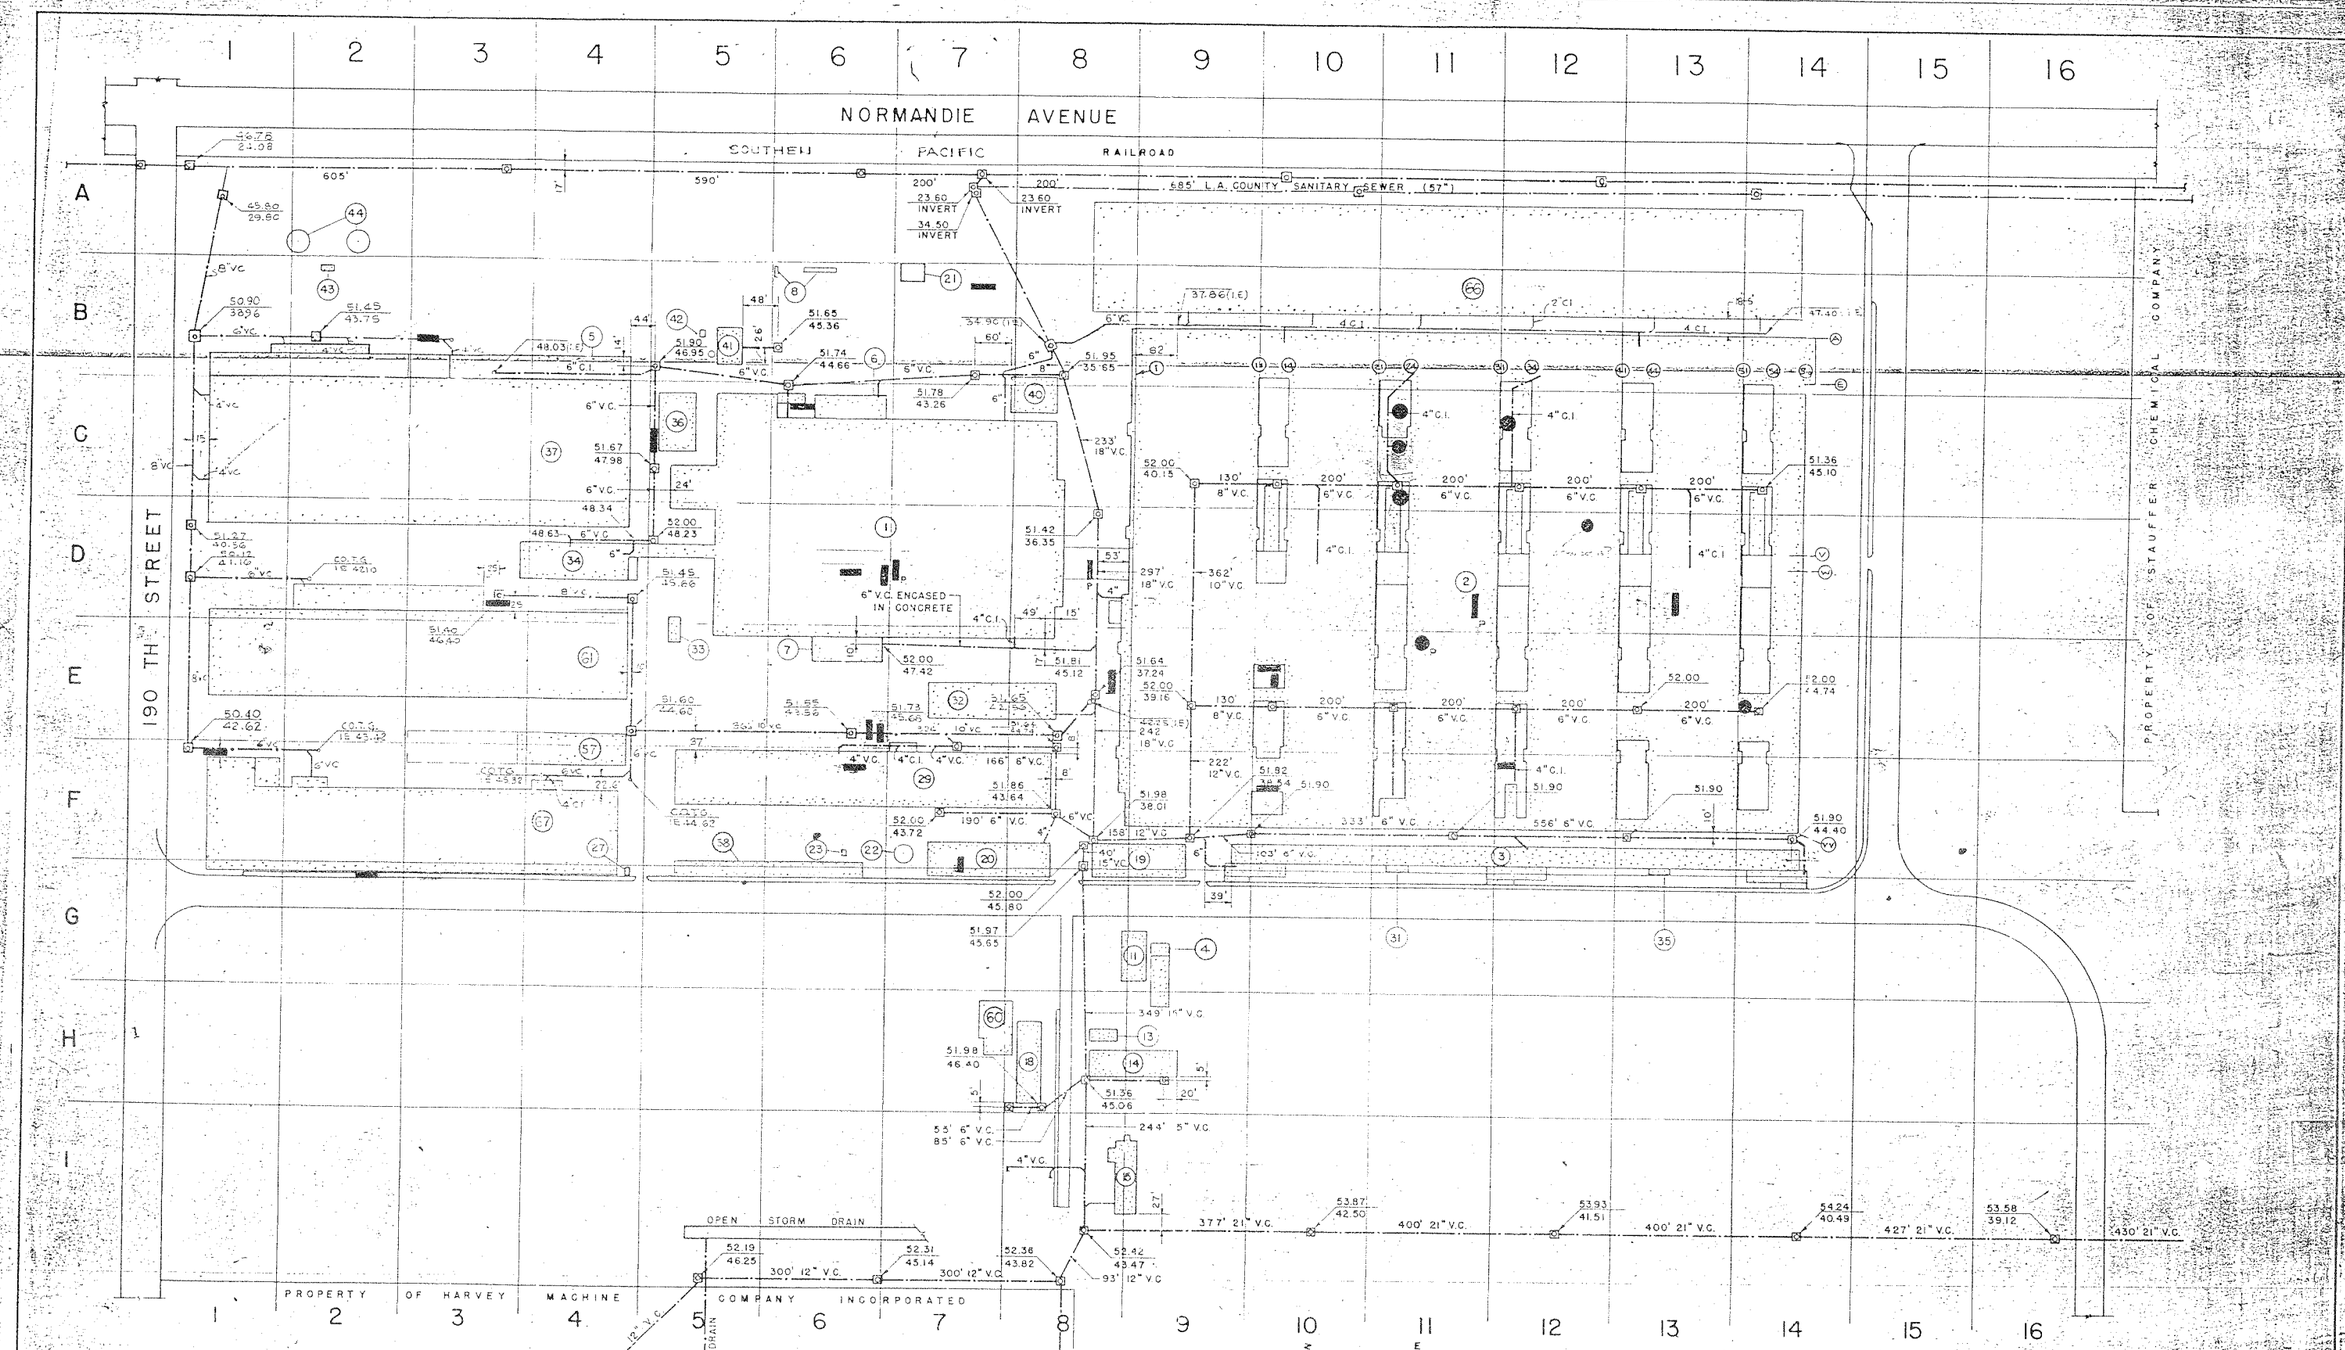

DOMESTIC INTERCEPTER - 3 TANK (SQ.)
DOMESTIC INTERCEPTER - 2 RD. TANK
INTERCEPTER IN PIT

LEGEND

SANITARY SEWER LINE	
MANHOLE	
VITRIFIED CLAY PIPE - V.C.	53.00 (RIM ELEV.)
CAST IRON PIPE - C.I.	45.11 (INVERT ELEV.)

APPROVED FOR SHORE STATION DEVELOPMENT BOARD
DATE
APPROVED FOR BUREAU OF YARDS AND DOCKS
DATE
APPROVED FOR SPONSOR BUREAU OR OFFICE
DATE
APPROVED FOR LOCAL DEVELOPMENT BOARD
DATE

SYMBOL	DESCRIPTION	DATE	APPROVAL

REVISIONS

U.S. NAVY INDUSTRIAL RESERVE AIRCRAFT PLANT
DOUGLAS AIRCRAFT COMPANY INC.
EL SEGUNDO, CALIFORNIA

MASTER SHORE STATION DEVELOPMENT PLAN
PART IV SECTION 6
AREA DEVELOPMENT PLAN
AREA 1 UTILITIES
DOMESTIC INTERCEPTERS

APPROVED DATE
SUBMITTED GMO DATE 7-21-70
SCALE AS SHOWN
SHEET OF
Y.B.D. DWG. 826731

REF. DWG. C6-701-4-18.55

C6-701-5-2003

BOE-C6-0070586