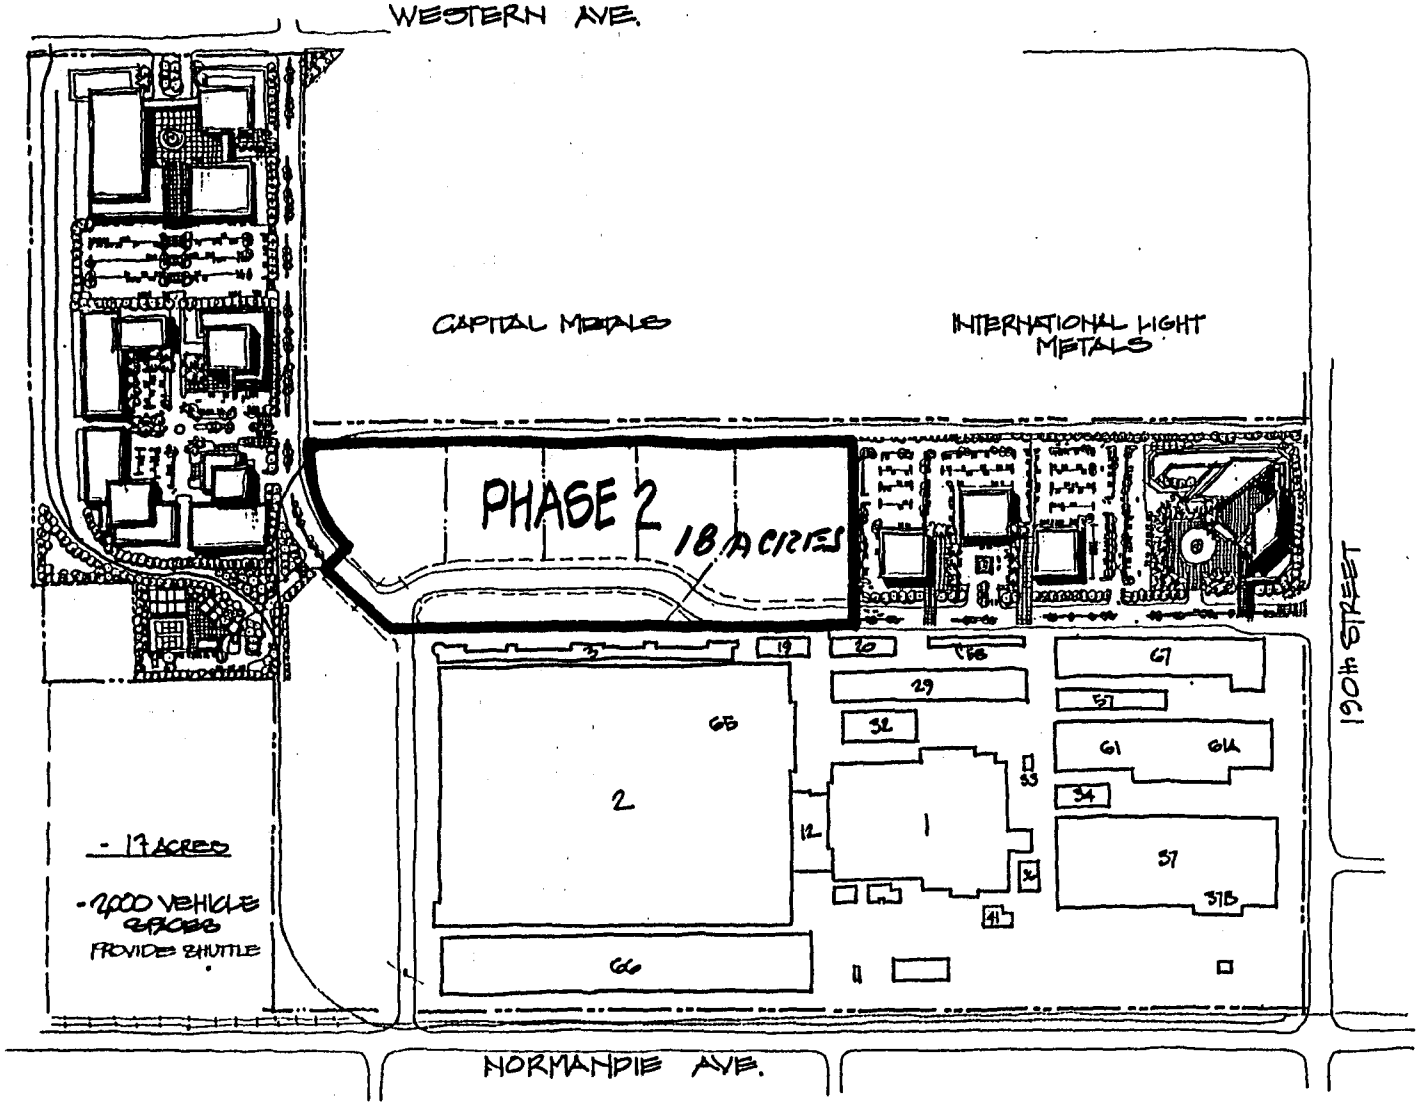

TORRANCE FACILITY REDEVELOPMENT

BOE-C6-0090031