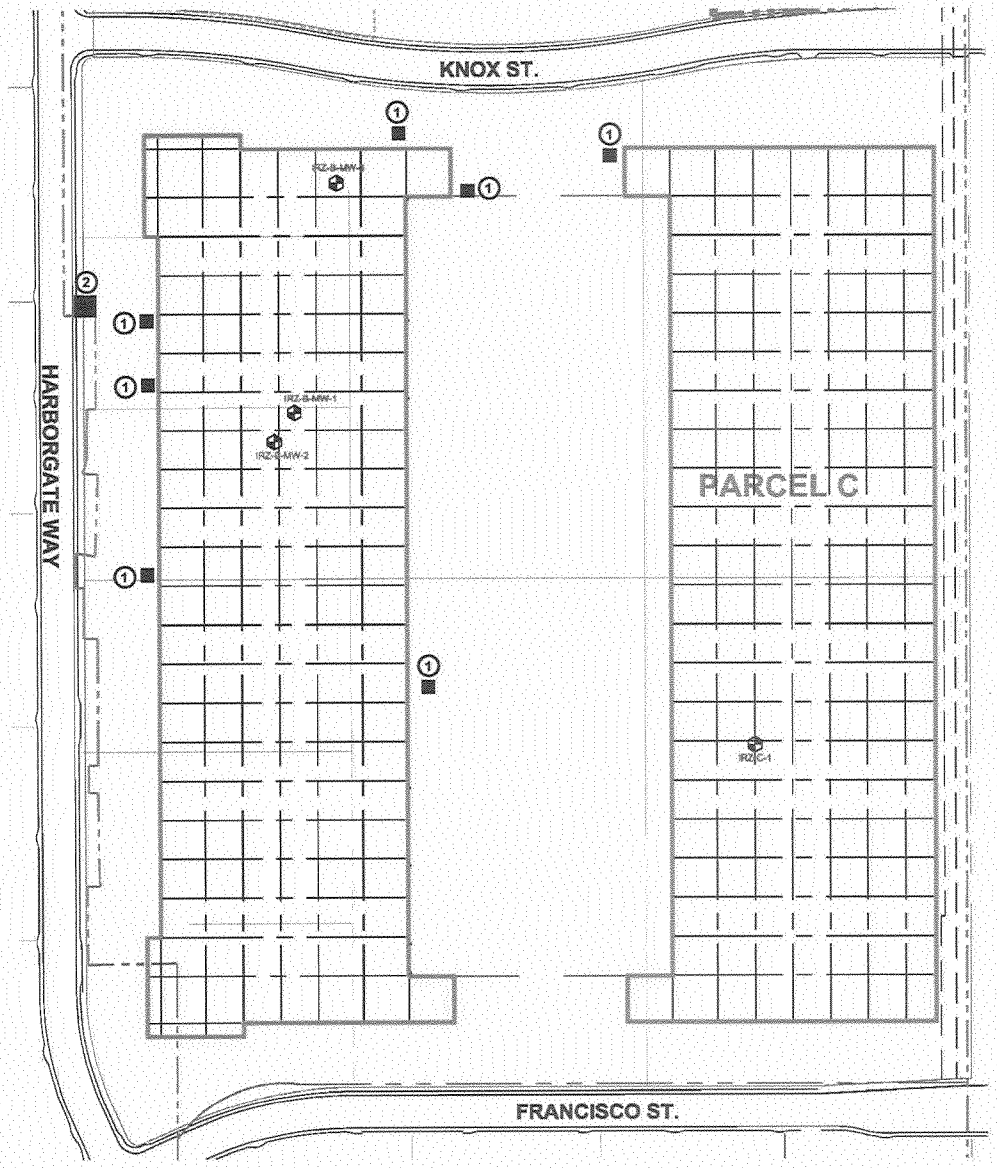

LEGEND

- MONITORING WELL WITH SLAB PENETRATION
- (1) BIOINJECTION VAULT, AT GRADE
- (2) VAPOR EXTRACTION TREATMENT SYSTEM, ~25' X 25'

NOTE: A TOTAL OF 5 EXISTING GROUNDWATER MONITORING WELLS ARE CURRENTLY WITHIN THE PROPOSED FOOTPRINT THAT WILL BE ABANDONED PRIOR TO PAD CUNSTRUCTION

N

0 40 80 160
FEET

DRAFT

HALEY & ALDRICH
UNDERGROUND ENGINEERING & ENVIRONMENTAL SOLUTIONS

BOEING REALTY CORPORATION
FORMER C-6 FACILITY
LOS ANGELES, CALIFORNIA

FIGURE: 1

PROPOSED GROUNDWATER MONITORING WELLS WITH SLAB PENETRATIONS

SCALE: AS SHOWN | PROJECT: 28882-002
DRAWN: SAL | REVIEWED: RMF | DATE: 26 SEPT 2002

28882B01-A0

BOE-C6-0096795

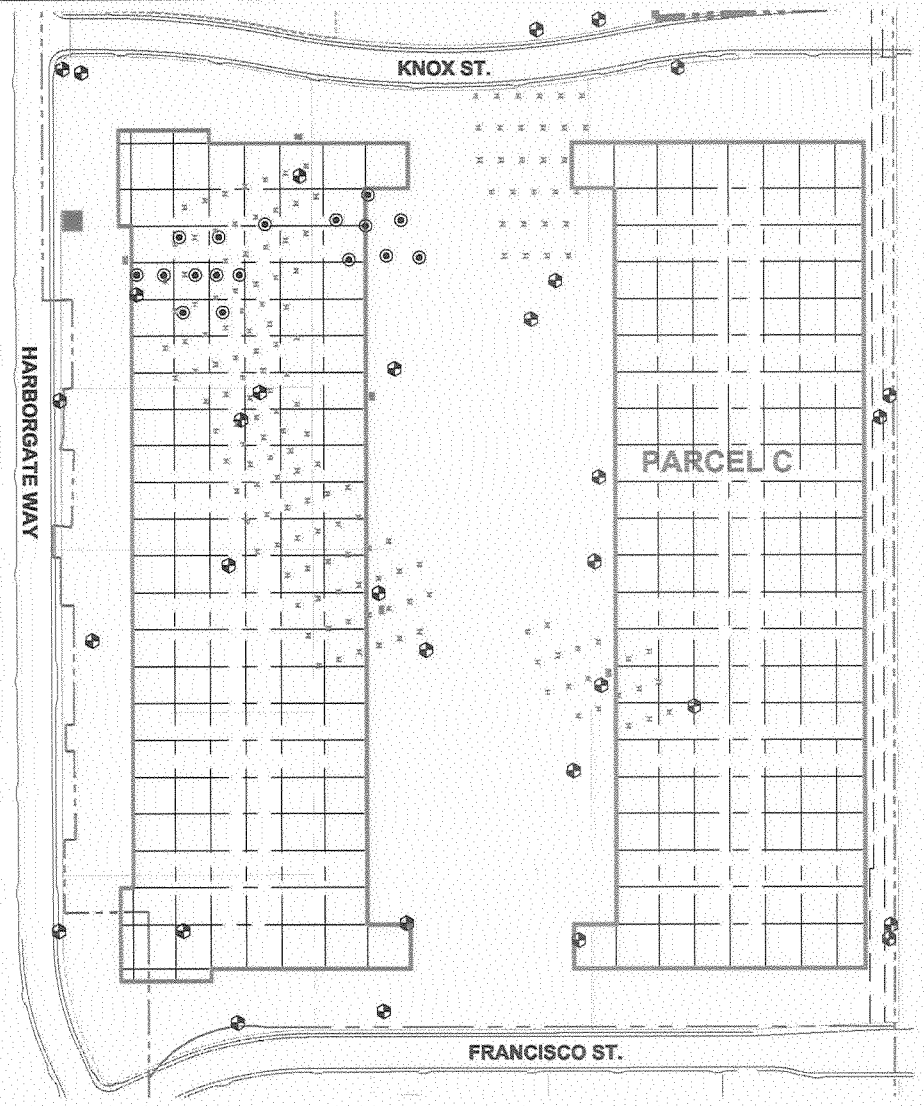

LEGEND

- MONITORING WELL
- SOIL VAPOR EXTRACTION WELL
- APPROVED BIOINJECTION POINT
- BIOINJECTION VAULT (APPROXIMATE LOCATION)
- SVE COMPOUND (APPROXIMATE LOCATION)

0 40 80 160
FEET

DRAFT

HALEY & ALDRICH
UNDERGROUND ENGINEERING & ENVIRONMENTAL SOLUTIONS

BOEING REALTY CORPORATION
FORMER C-6 FACILITY
LOS ANGELES, CALIFORNIA

FIGURE: 5

PROPOSED BIOINJECTION POINTS

SCALE: AS SHOWN | PROJECT: 28882-002
DRAWN: SAL | REVIEWED: RMF | DATE: 22 JULY 2002

G:\PROJECTS\ENVIRONMENTAL\28882\002\AUTOCAD\28882005.DWG