Figures

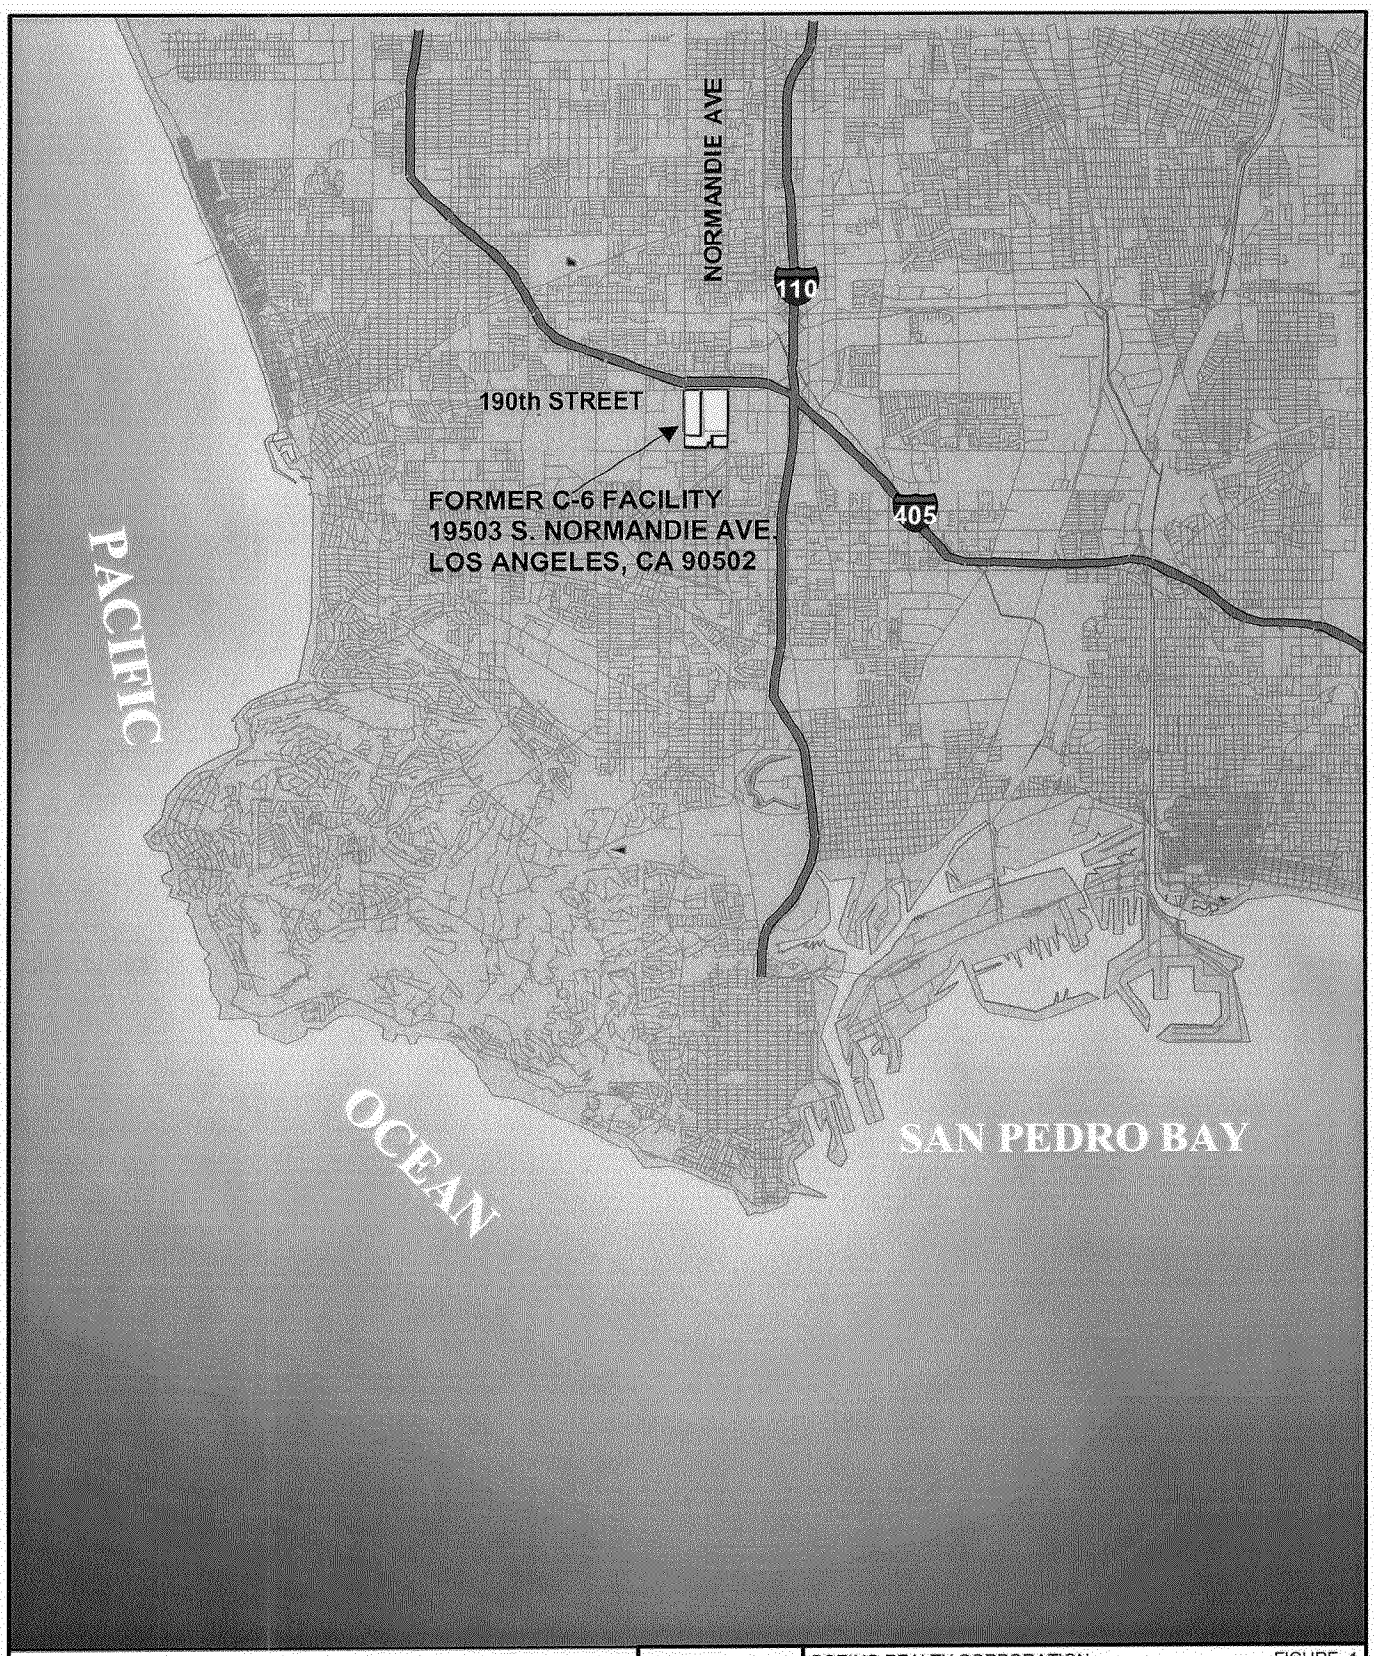

N

2 1 0 2 Miles

28882-101

HALEY & ALDRICH

UNDERGROUND ENGINEERING & ENVIRONMENTAL SOLUTIONS

BOEING REALTY CORPORATION
FORMER C-6 FACILITY
LOS ANGELES, CALIFORNIA

FIGURE 1

SITE LOCATION MAP

SCALE AS SHOWN

MARCH 2004

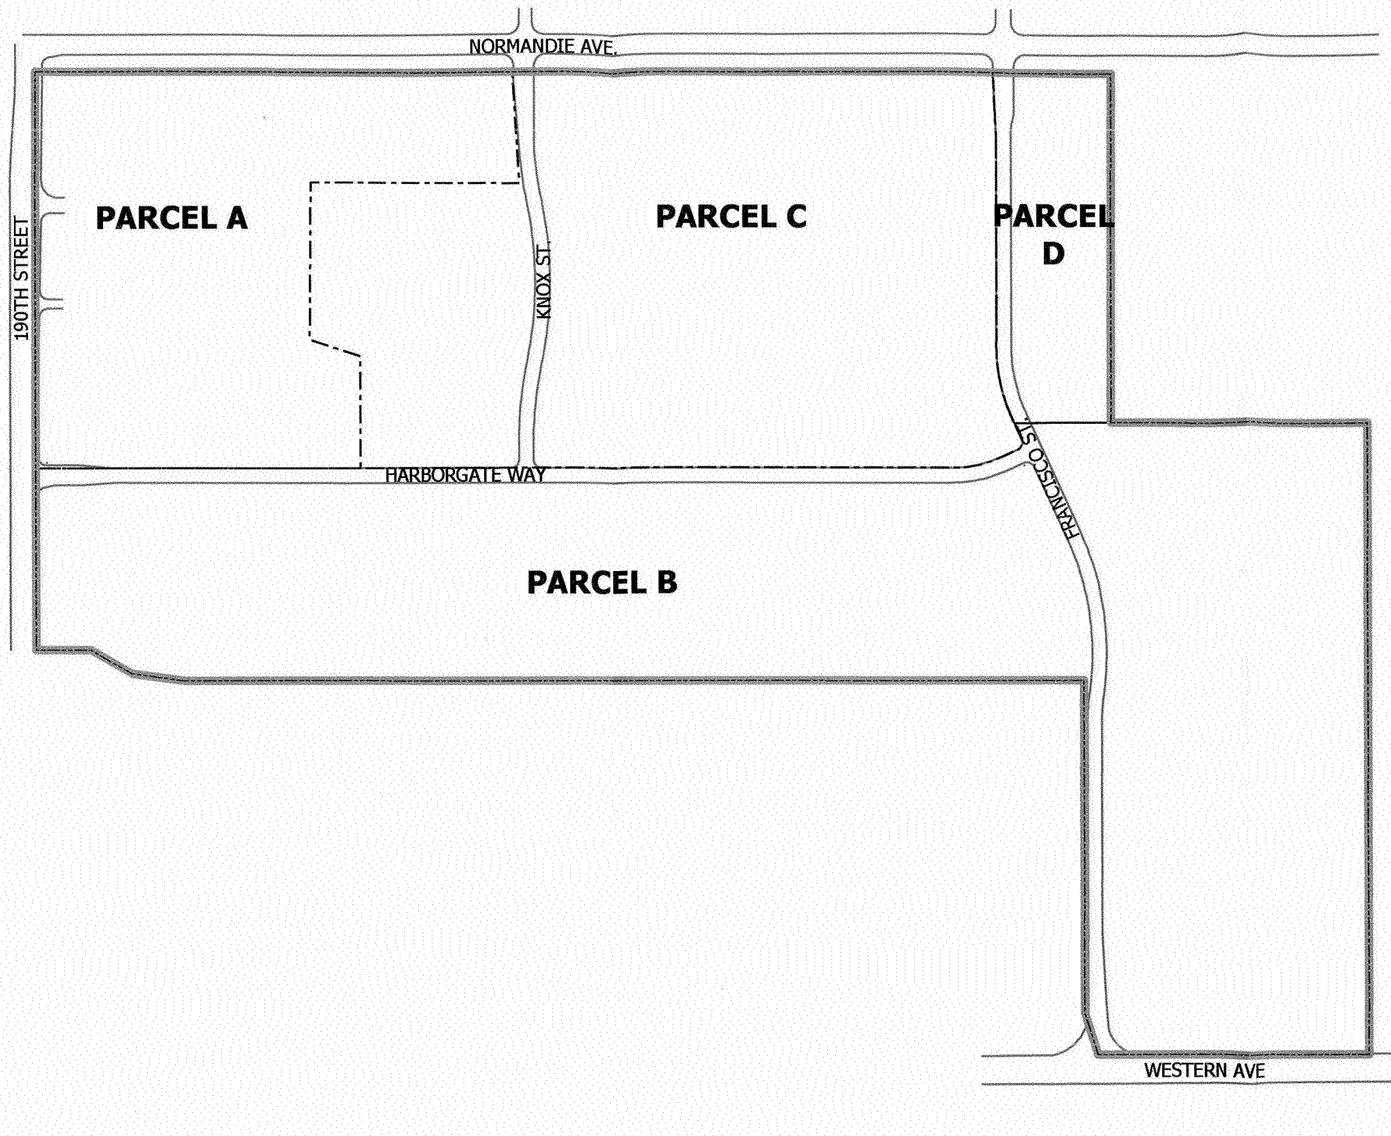

Legend

Property Boundary

Parcel Boundary

N

All Locations and Dimensions are Approximate

0 225 450 900 Feet

HALEY & ALDRICH

UNDERGROUND ENGINEERING & ENVIRONMENTAL SOLUTIONS

BOEING REALTY CORPORATION
FORMER C-6 FACILITY
LOS ANGELES, CALIFORNIA

FIGURE 2

SITE PLAN

SCALE AS SHOWN

MARCH 2004

28882-404

BOE-C6-0104341

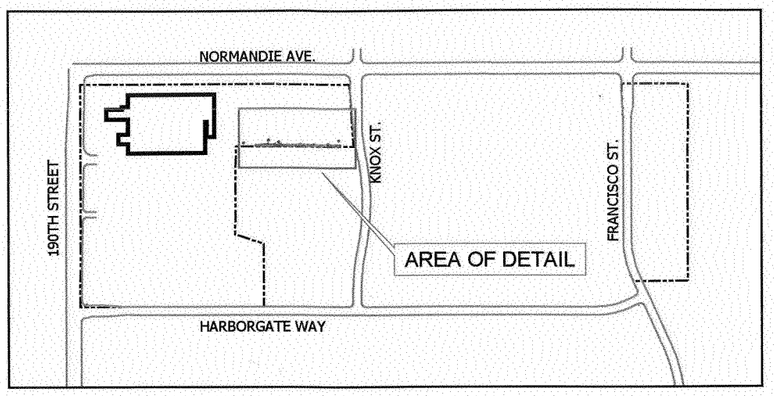

PARCEL A

2BB-1-22
1-22
2BB-1-21
1-21
PD-218
B41-GS-10-7
2BB-1-6
PD-139
B41-GS-2
PD-140
PD-141
PD-215
PD-216
PD-217
PD-164
B41-GS-1
PD-97
PD-99
PD-101
PD-102
PD-103
PD-105
PD-135
PD-136
PD-137
PD-166
PD-167
PD-211
PD-212
PD-214
PD-213
PD-165
PD-96
1-6
PD-98
PD-100
PD-104
PD-106
PD-138
PD-168
BUILD-1-1-22-5
BUILD-1-E-8-28
BUILD-1-E-8-27
FENCE LINE

PARCEL C

Legend

Previous Soil Boring

- ND
- >ND - 14 mg/kg
- >14 mg/kg - 816 mg/kg

- Right of Way
- Storm Drain
- Underground Electrical Line
- Water Line

- Parcel A Boundary
- Proposed WalMart Building Location
- Proposed Excavation Area
- Soil Characterized and Disposed of Hazardous Waste

N

ALL DIMENSIONS AND LOCATIONS ARE APPROXIMATE

0 20 40 80 Feet

HALEY & ALDRICH

BOEING REALTY CORPORATION
FORMER C-6 FACILITY
LOS ANGELES, CALIFORNIA

FIGURE 3

PARCEL A -
PREVIOUS SOIL BORING
AND PROPOSED EXCAVATION

SCALE AS SHOWN

MARCH 2004

28882-404

BOE-C6-0104342

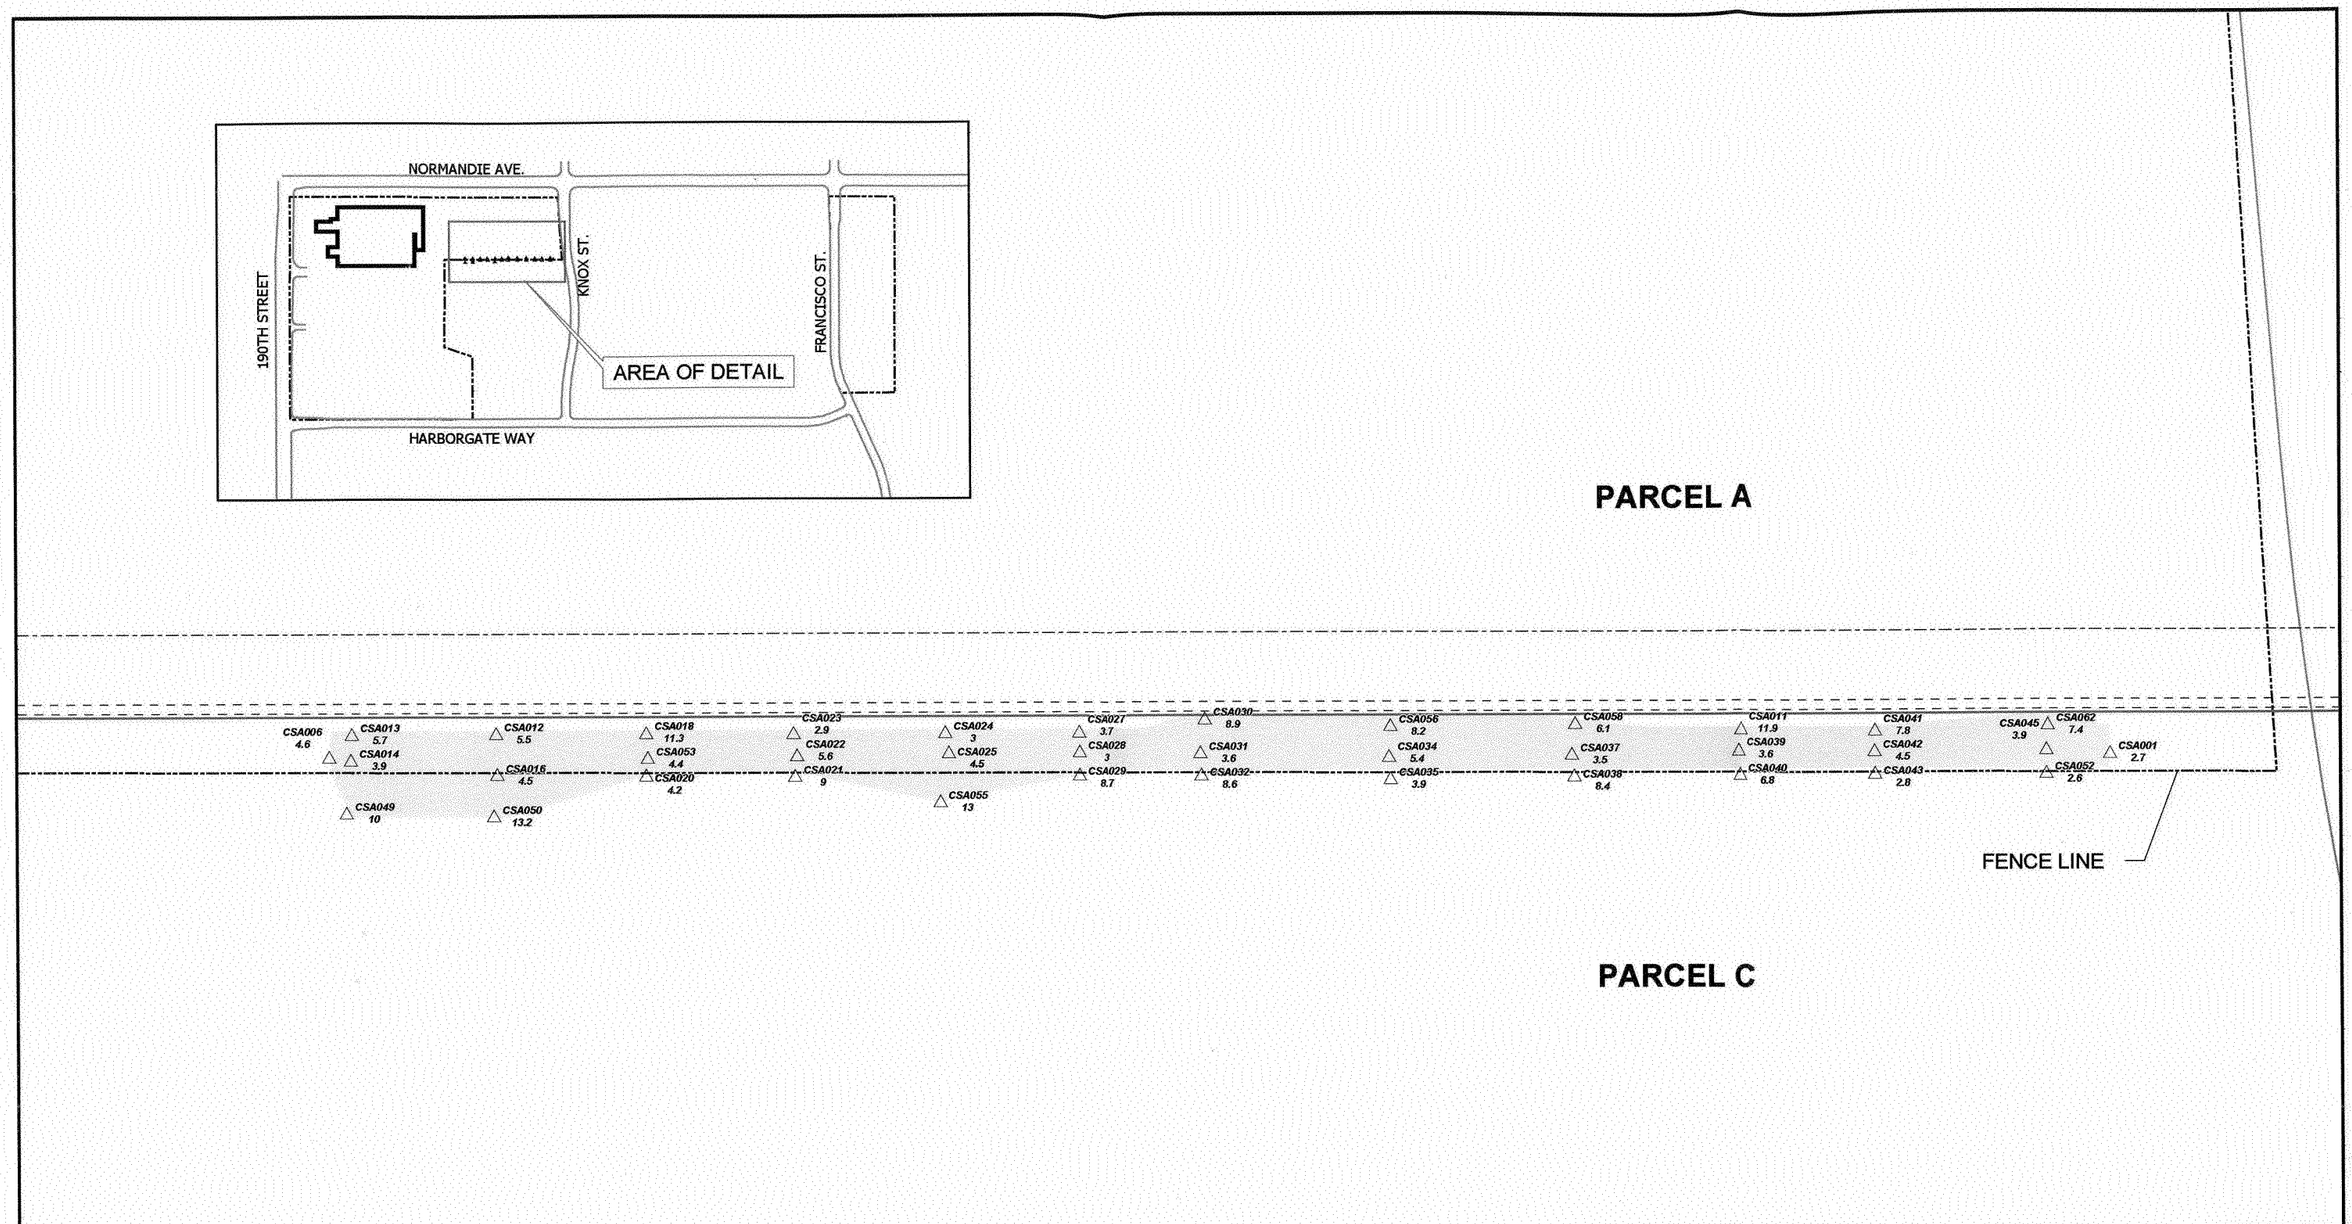

Legend

- △ Confirmation Sample Location
- CSA047 Identification
- 14.9 Arsenic Results in mg/kg
- Right of Way
- Storm Drain
- Underground Electrical Line
- Water Line
- Parcel A Boundary
- Proposed WalMart Building Location
- Excavation

N

ALL DIMENSIONS AND LOCATIONS ARE APPROXIMATE

0 20 40 80 Feet

HALEY & ALDRICH

UNDERGROUND ENGINEERING & ENVIRONMENTAL SOLUTIONS

BOEING REALTY CORPORATION
FORMER C-6 FACILITY
LOS ANGELES, CALIFORNIA

FIGURE 4

PARCEL A - CONFIRMATION SAMPLING LOCATION AND EXCAVATION

SCALE AS SHOWN

MARCH 2004

28882-404

BOE-C6-0104343