INTEGRATED
ENVIRONMENTAL SERVICES, INC.

Figures

Parcel B Pipeline Easement Assessment Report

Boeing Realty Corporation
Former C-6 Facility
Los Angeles, California
March 2001

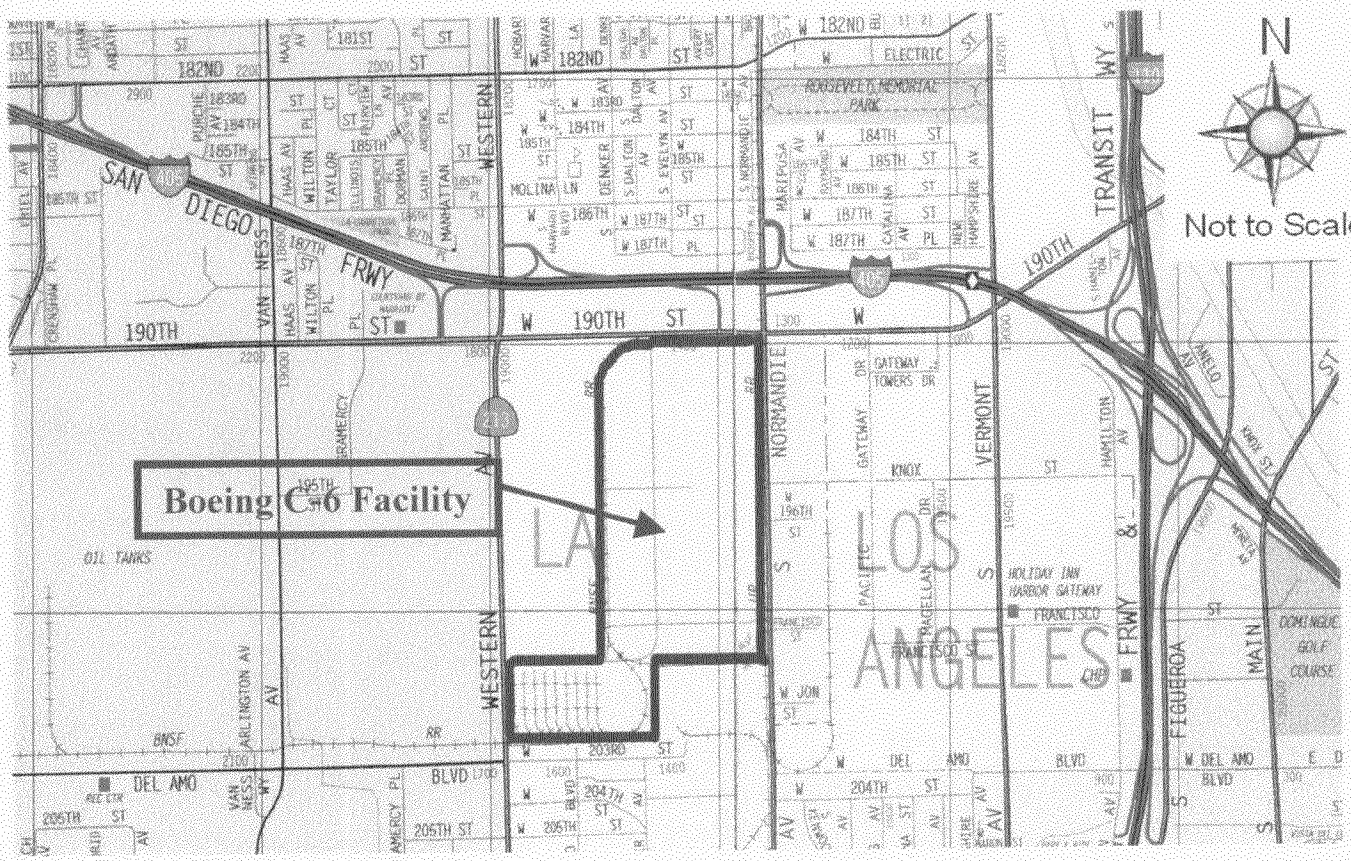

INTEGRATED Environmental Services, Inc. 20 Fairbanks, #187 Irvine, CA 92618-1624 (949) 460-7000	TITLE: Boeing C-6 Facility Site Location Map	**Boeing C-6 Facility** 19503 South Normandie Ave. Los Angeles, California 90502	DWN: JDL / CHKD: TPD / DATE: 12/4/00 / REV: 3/8/01 / PROJECT NO: 006F/025	FIGURE NO: 1

Site Location Map.cdx

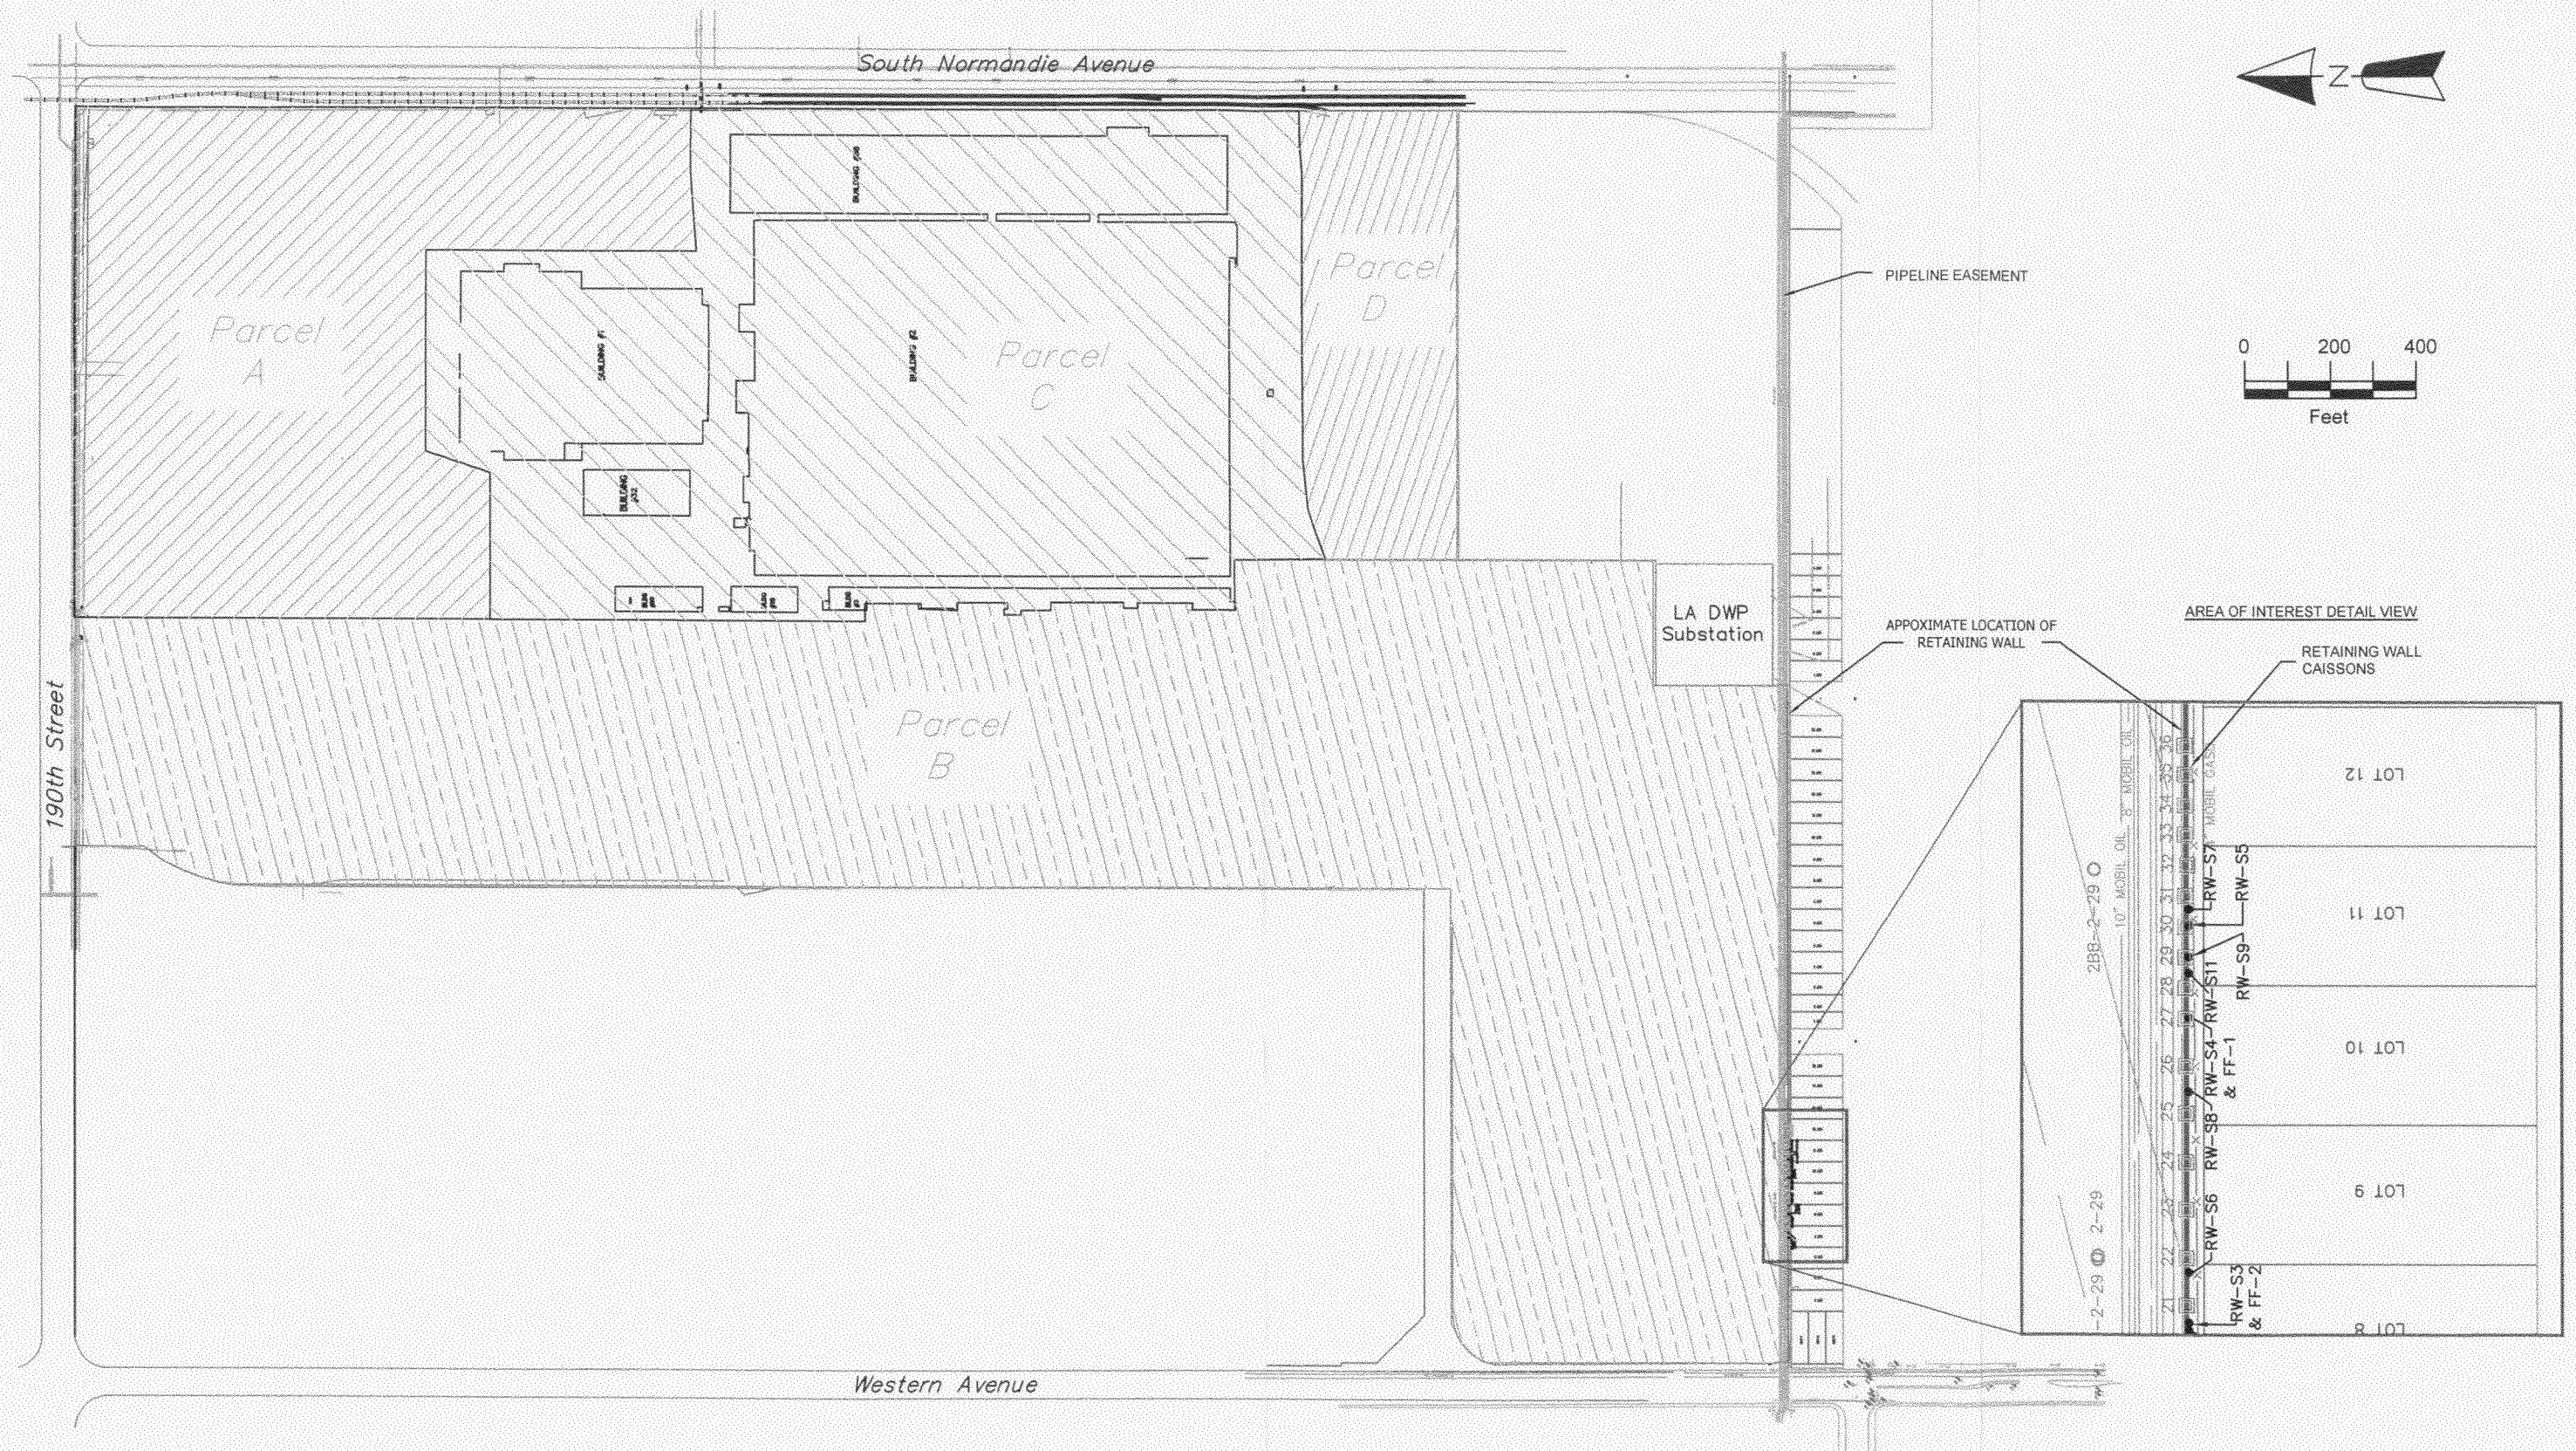

INTEGRATED
Environmental Services, Inc.
20 Fairbanks, #187
Irvine, CA 92618-1624 (949) 460-7000

TITLE:
Parcel Delineation Map
with Pipeline Easement Area

Boeing C-6 Facility
19503 South Normandie Ave.
Los Angeles, California 90502

DWN:	CHKD:	FIGURE NO:
JDL	DSW	2
DATE: 2/9/00	REV: 3/8/01	
PROJECT NO: 006A/004		

BOE-C6-0107039

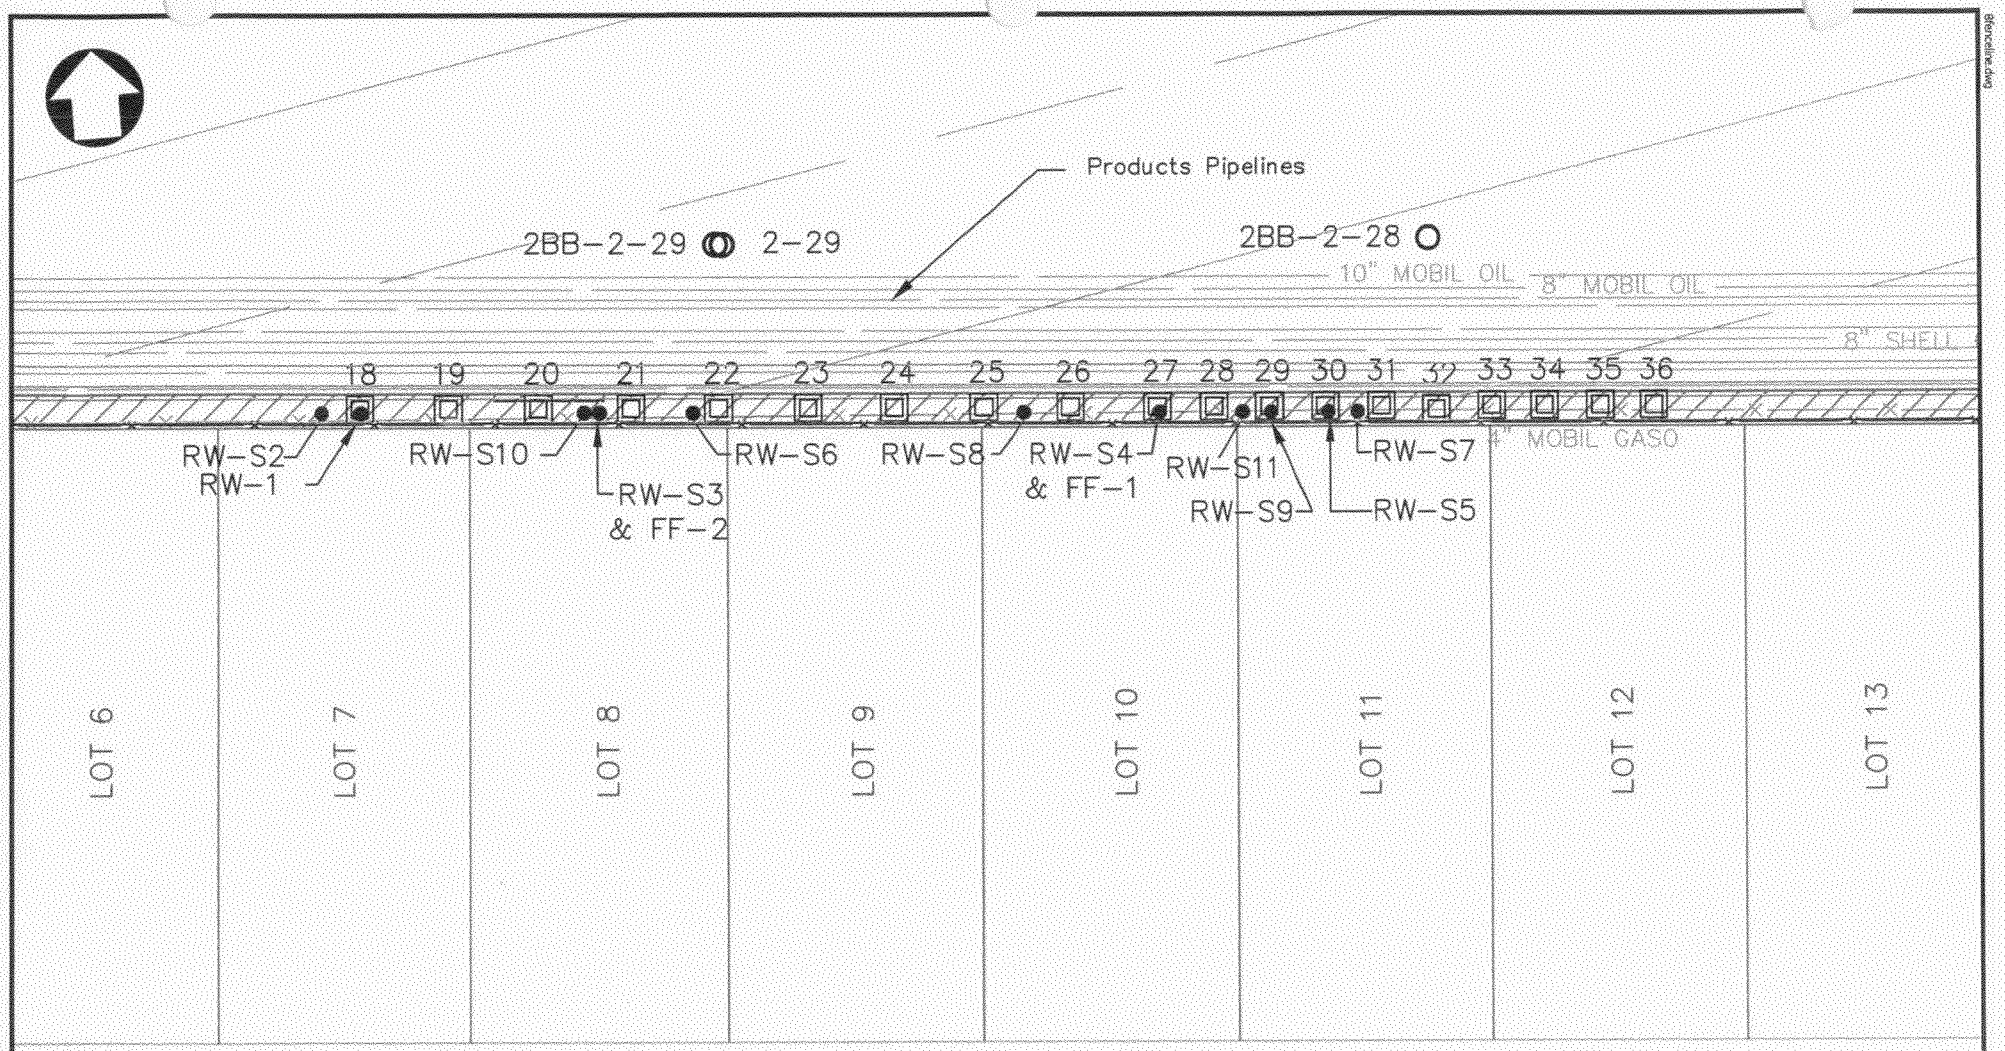

INTEGRATED
Environmental Services, Inc.
20 Fairbanks, #187
Irvine, CA 92618-1624 (949) 460-7000

TITLE:
Location of Caissons and Soil Samples

Boeing C-6 Facility
19503 South Normandie Ave.
Los Angeles, California 90502

DWN: JDL	CHKD: DSW	FIGURE NO:
DATE: 2/7/00	REV: 3/8/01	3
PROJECT NO: 006A		

BOE-C6-0107040

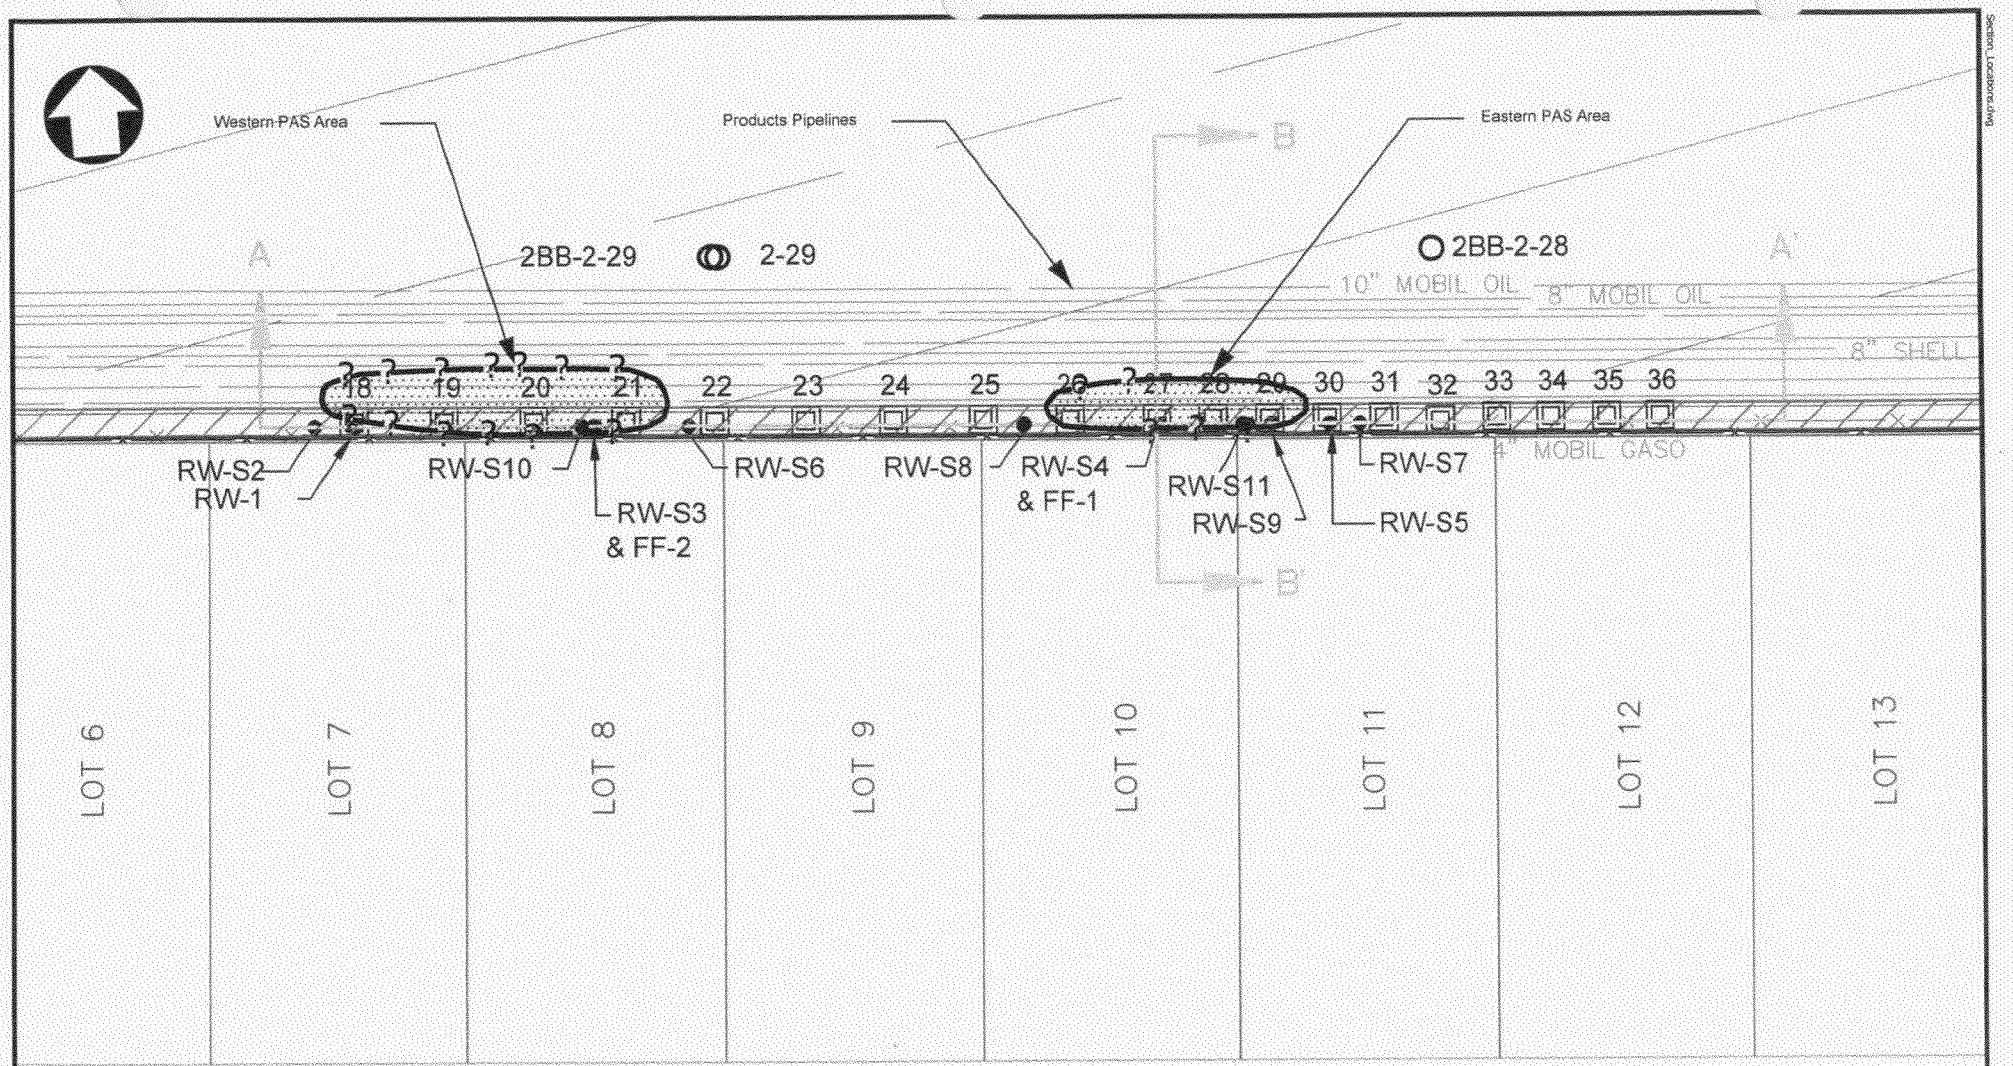

INTEGRATED
Environmental Services, Inc.
20 Fairbanks, #187
Irvine, CA 92618-1624 (949) 460-7000

TITLE:
Location of Cross-Section

Boeing C-6 Facility
19503 South Normandie Ave.
Los Angeles, California 90502

DWN: JDL	CHKD: DSW	FIGURE NO: 4
DATE: 2/15/00	REV: 3/8/01	
PROJECT NO: 006A/004		

Section Locations.dwg

BOE-C6-0107041

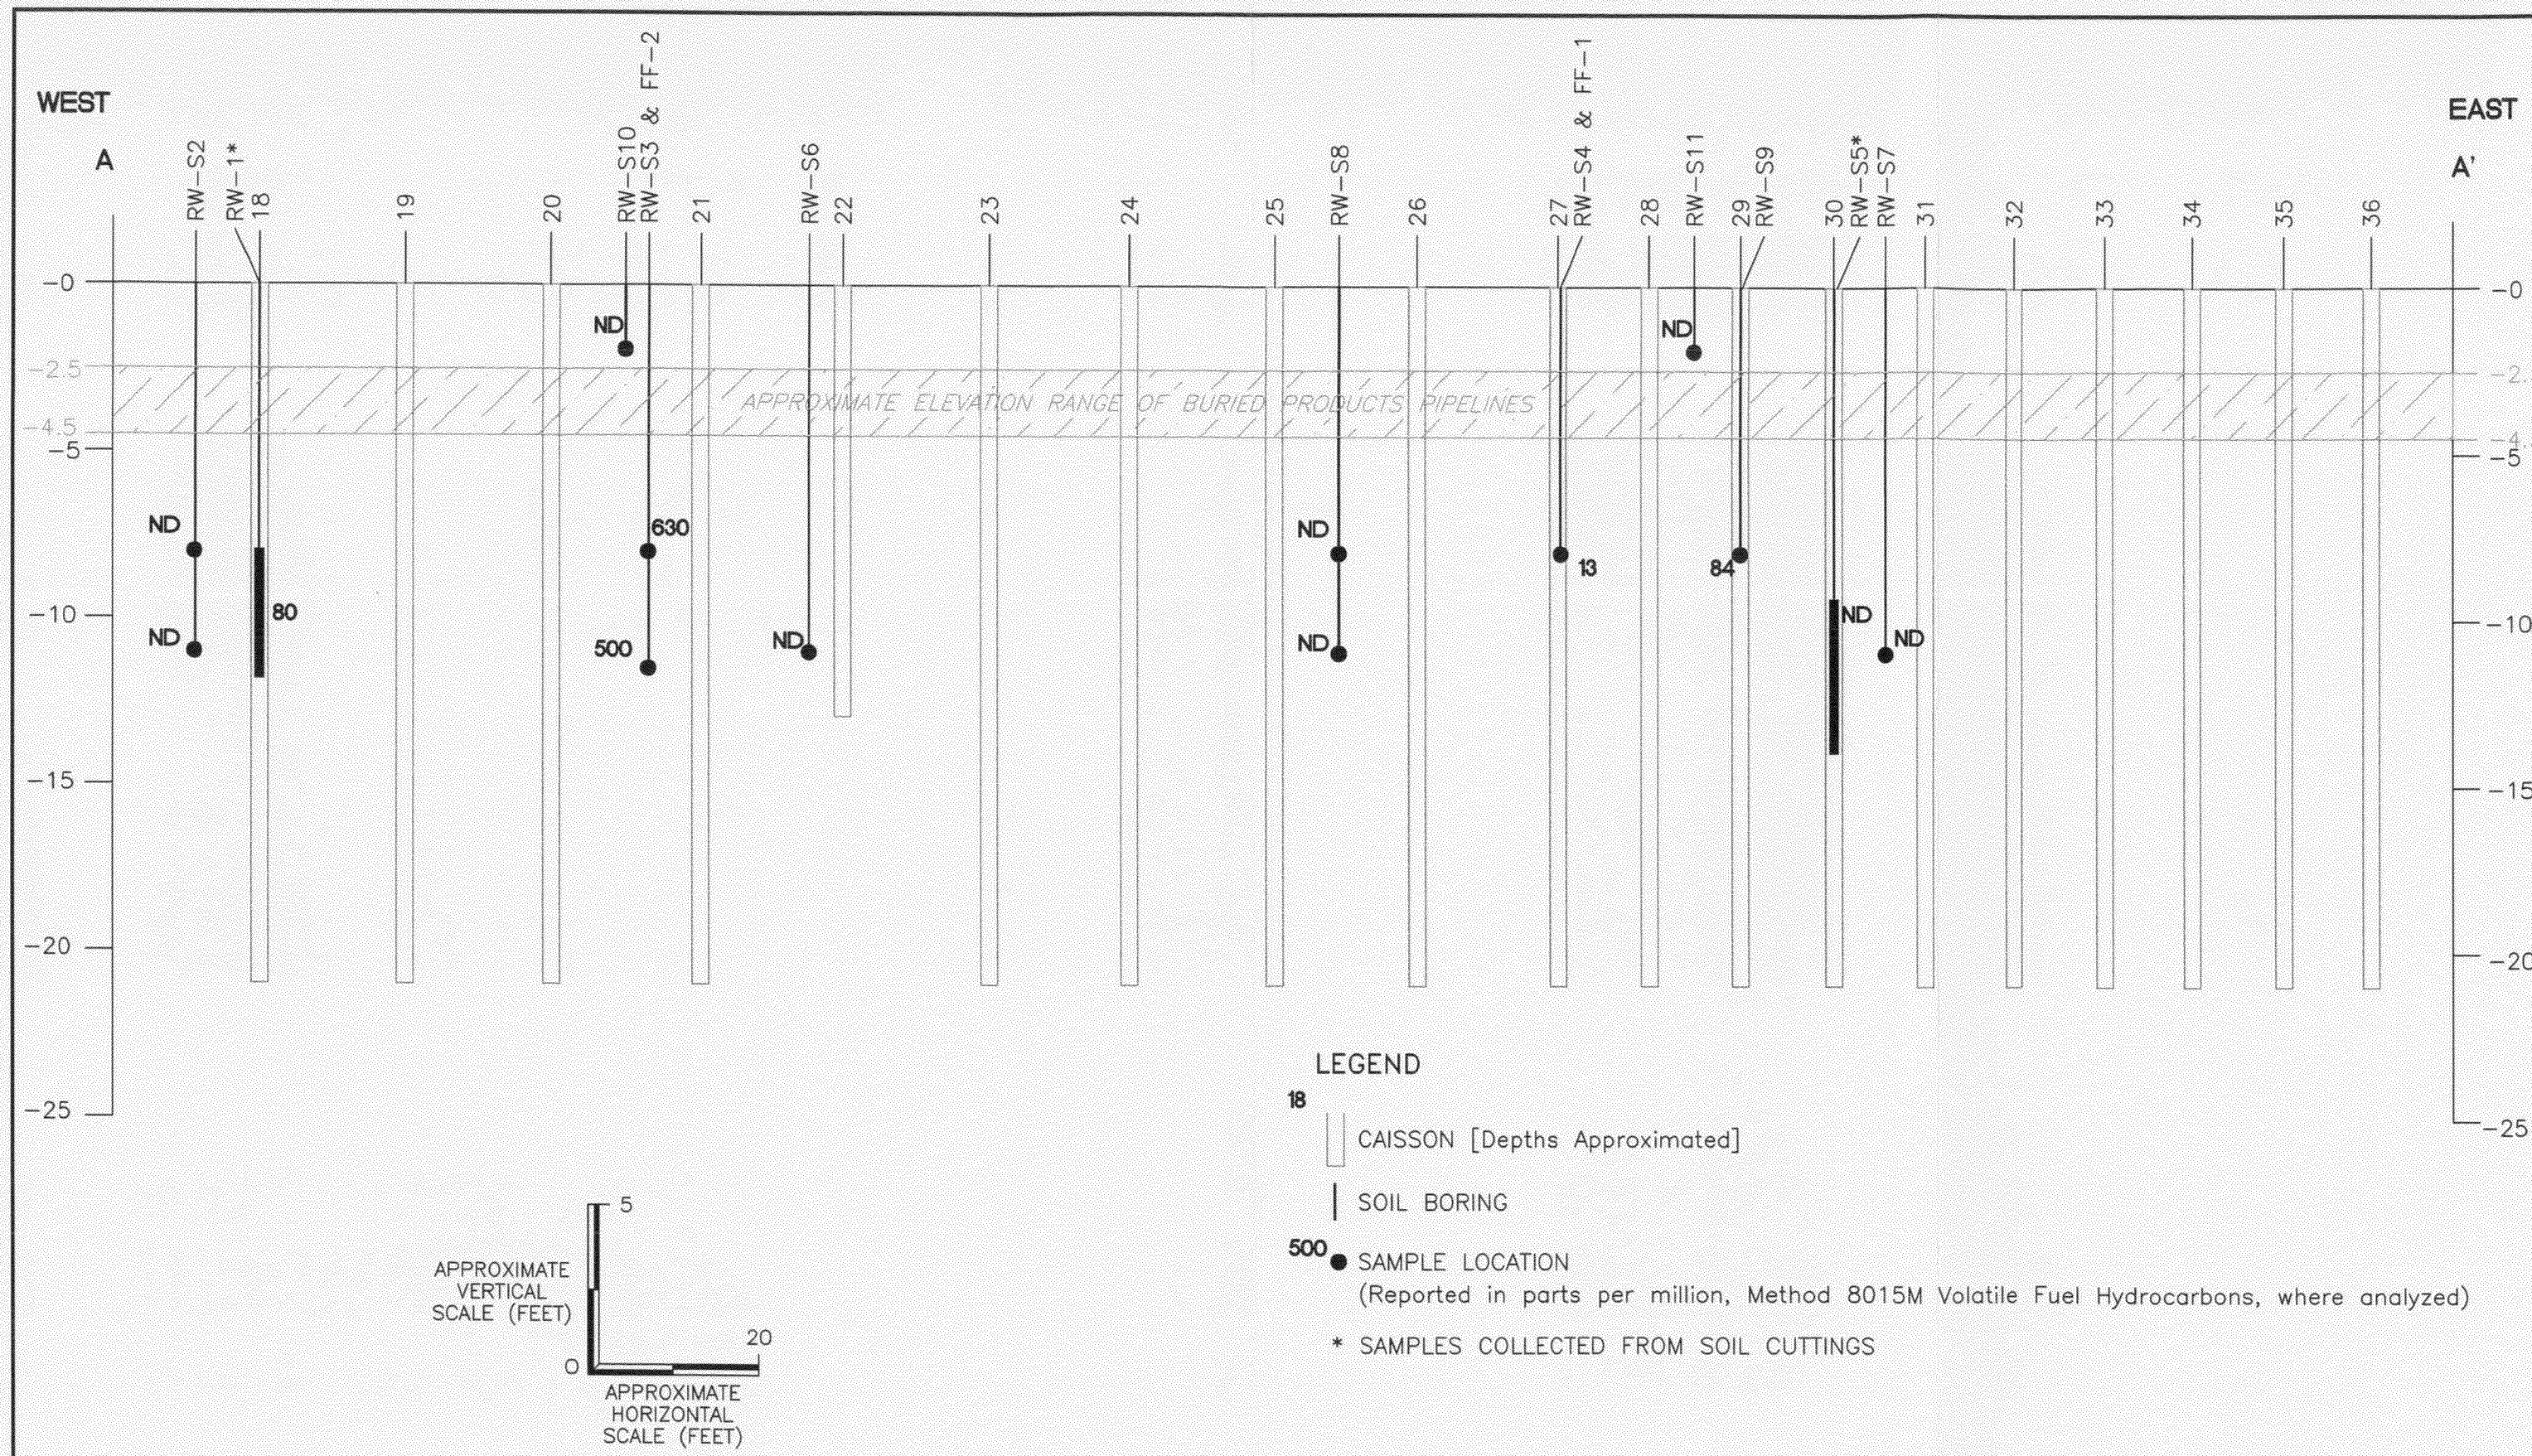

INTEGRATED
Environmental Services, Inc.
20 Fairbanks, #187
Irvine, CA 92618-1624 (949) 460-7000

TITLE:
West to East Cross-Section A-A'

Boeing C-6 Facility
19503 South Normandie Ave.
Los Angeles, California 90502

DWN:	CHKD:	FIGURE NO:
JDL	DSW	5
DATE: 12/4/00	REV: 3/8/01	
PROJECT NO: 006A/004		

BOE-C6-0107042

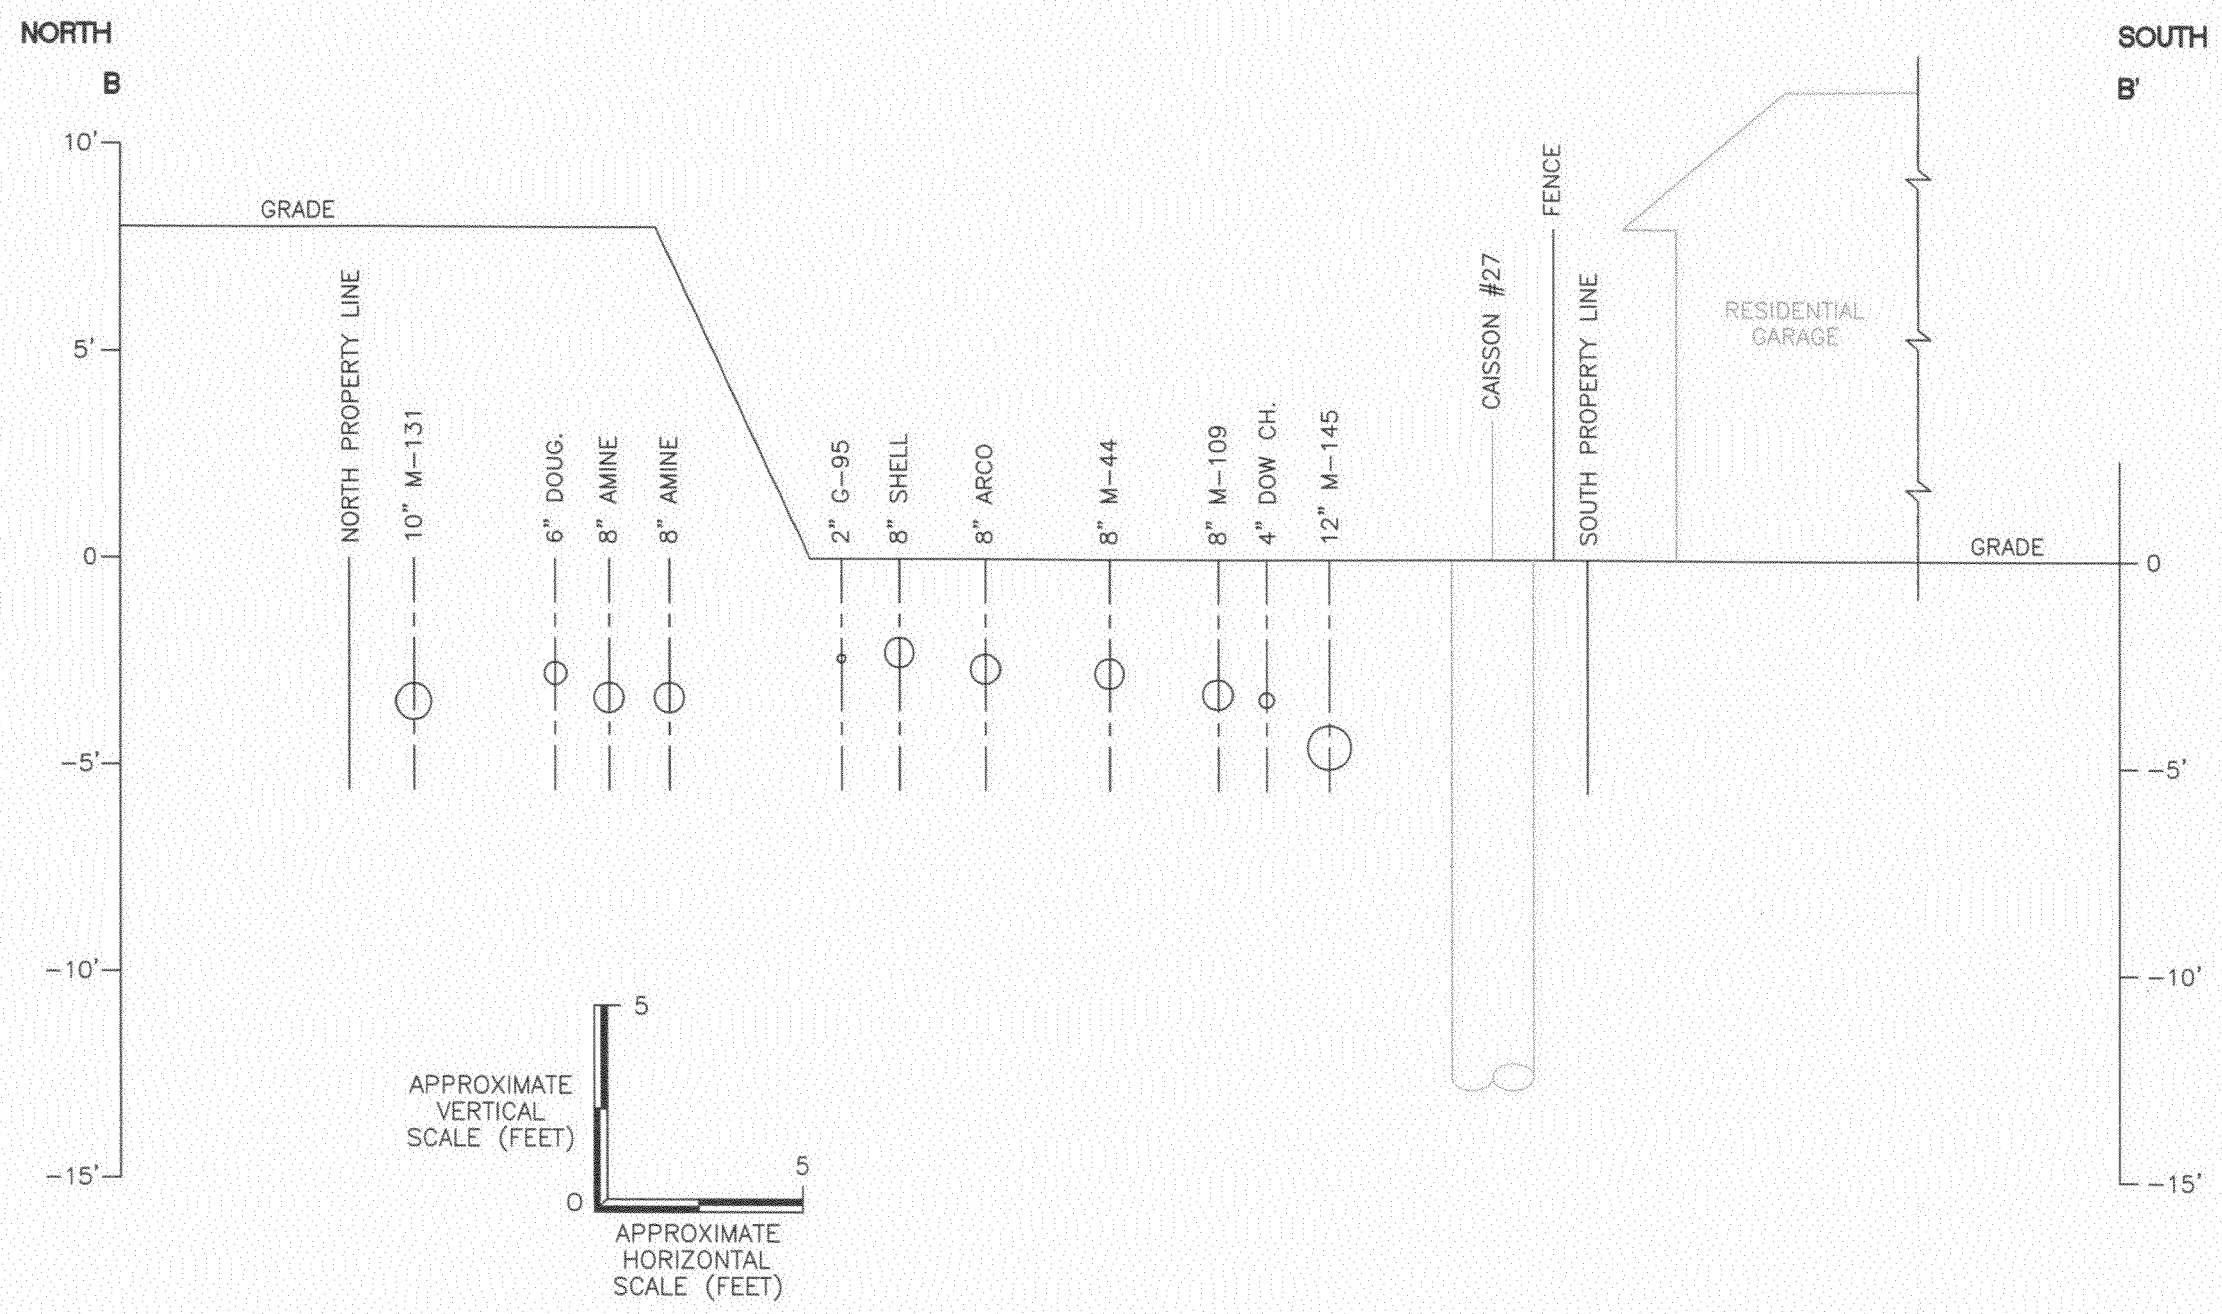

◯ – Pipeline in Cross-Section

Section_B-B'.dwg

INTEGRATED
Environmental Services, Inc.
20 Fairbanks, #187
Irvine, CA 92618-1624 (949) 460-7000

TITLE:
North to South Cross-Section B-B'

Boeing C-6 Facility
19503 South Normandie Ave.
Los Angeles, California 90502

DWN:	CHKD:	FIGURE NO:
JDL	TPD	6
DATE: 12/4/00	REV: 3/8/01	
PROJECT NO: 006A/004		

BOE-C6-0107043