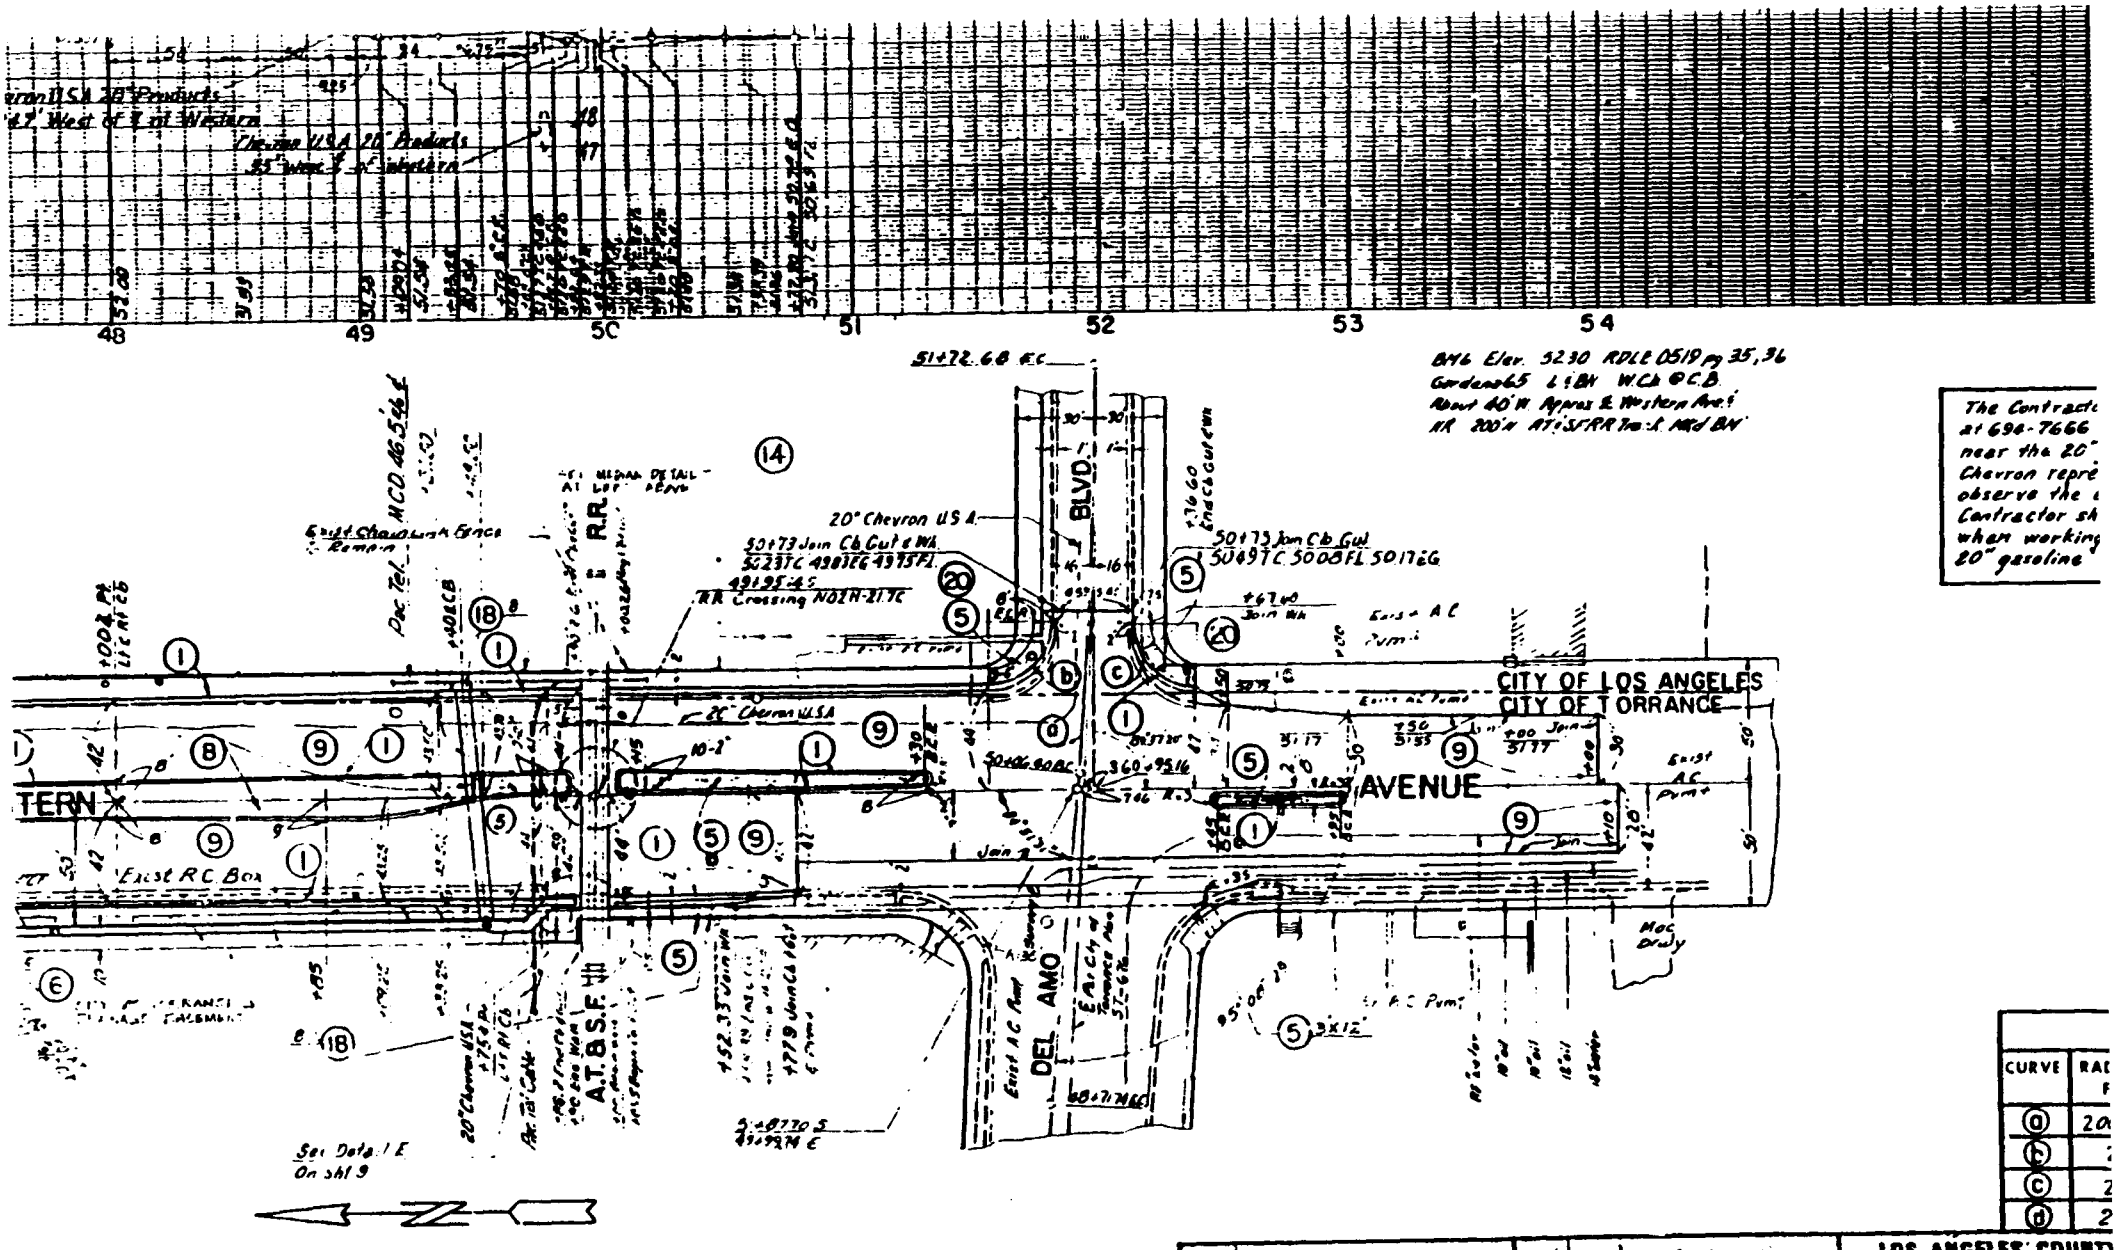

CURVE	RAD
a	20
b	2
c	2
d	2

DATE	BY	REVISIONS
3/20/86	RMG	Revised 20" Chevron Lines
7-1-86	R.G.	Revised Drainage System
3-17-86	RS	Added Grade Line 38' Lt. of Rt.
4-17-89	R.G.	Revised Alley Int.

LOS ANGELES COUNTY
DESIGN DIVISION

SCALE HORIZ. 1" = 40' VERT. 1" = 4'

JOB NO.

P-32

BOE-C6-0112555