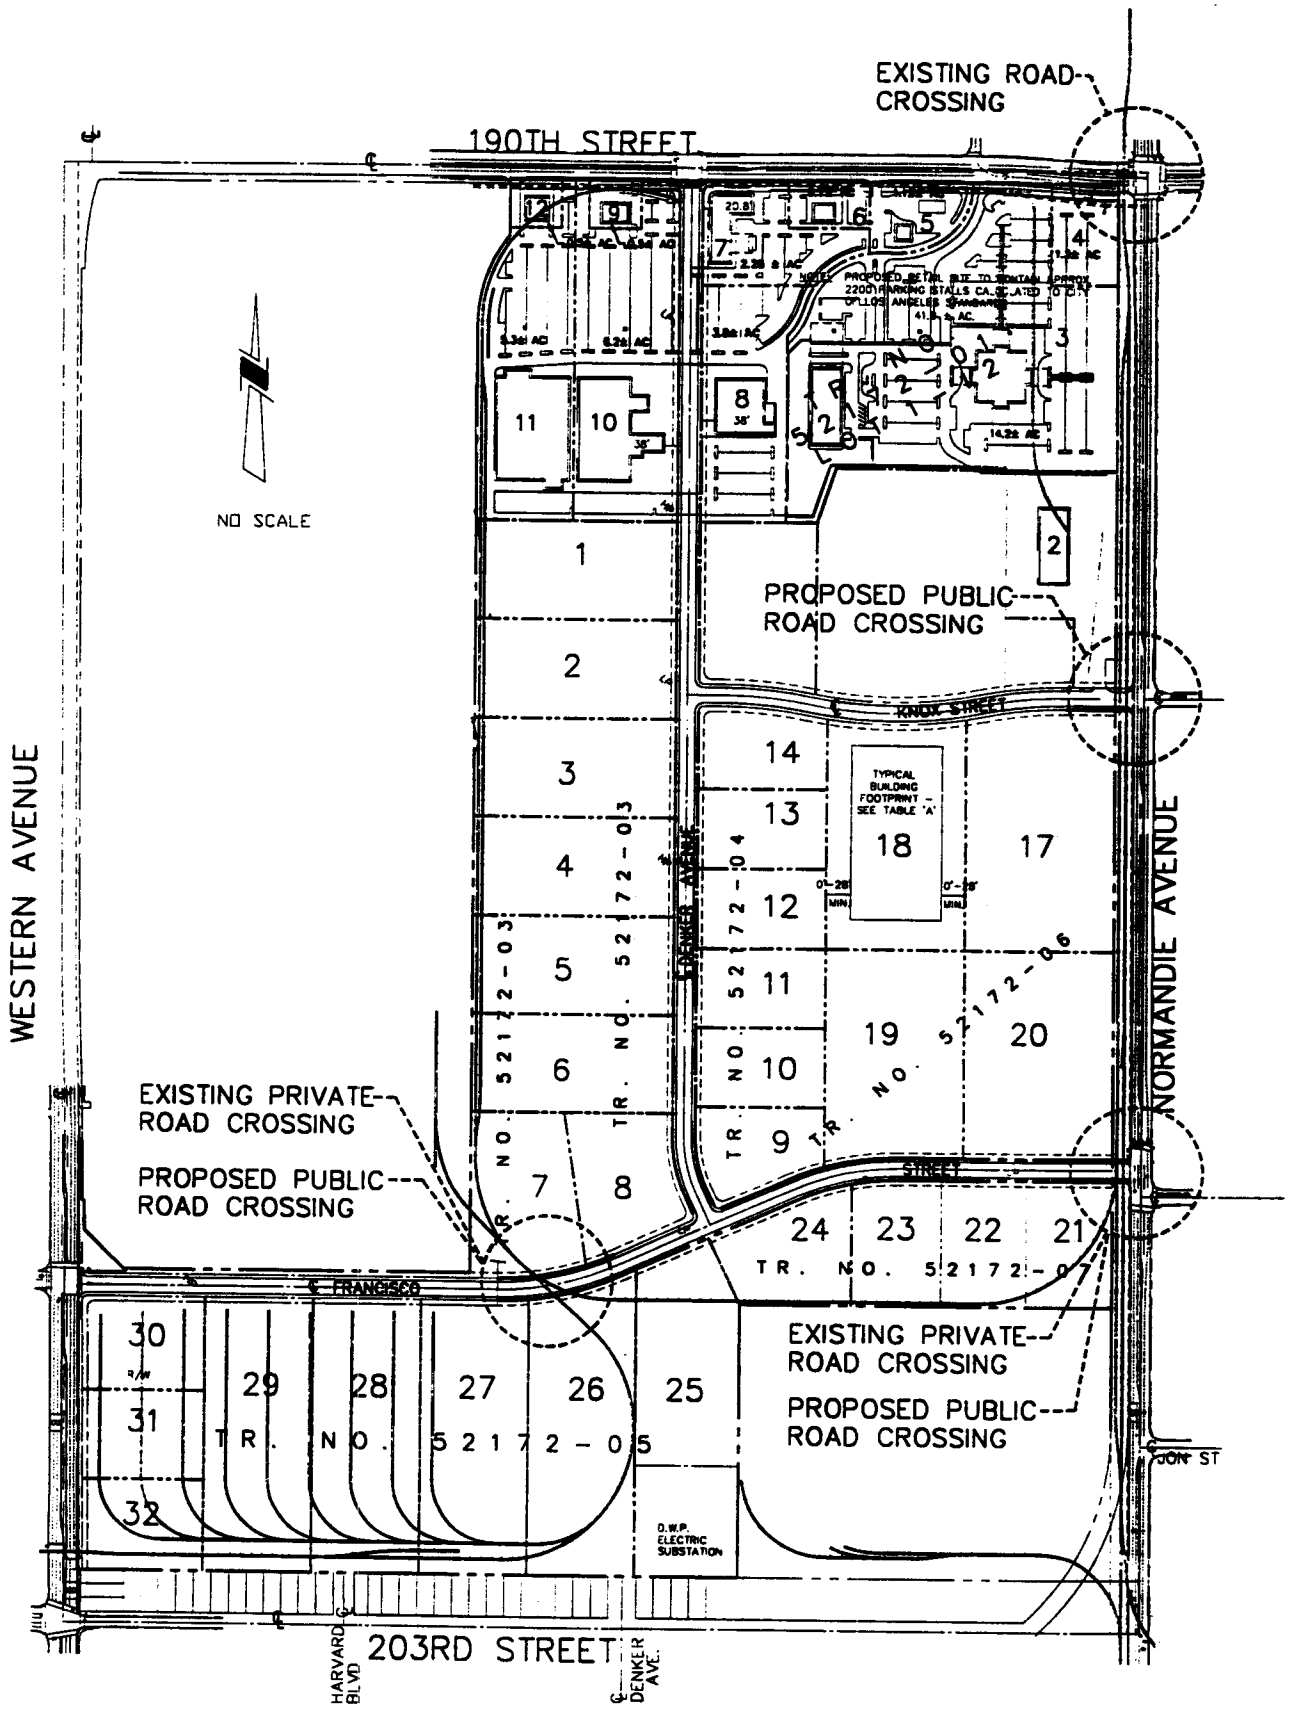

EXHIBIT 1

PROPOSED PUBLIC CROSSINGS

TAR & ASSOCIATES INC.
1100 TOWN & COUNTRY ROAD, SUITE 1200, ORANGE, CA. 92668
TEL. (714) 560-8200 FAX (714) 560-8211

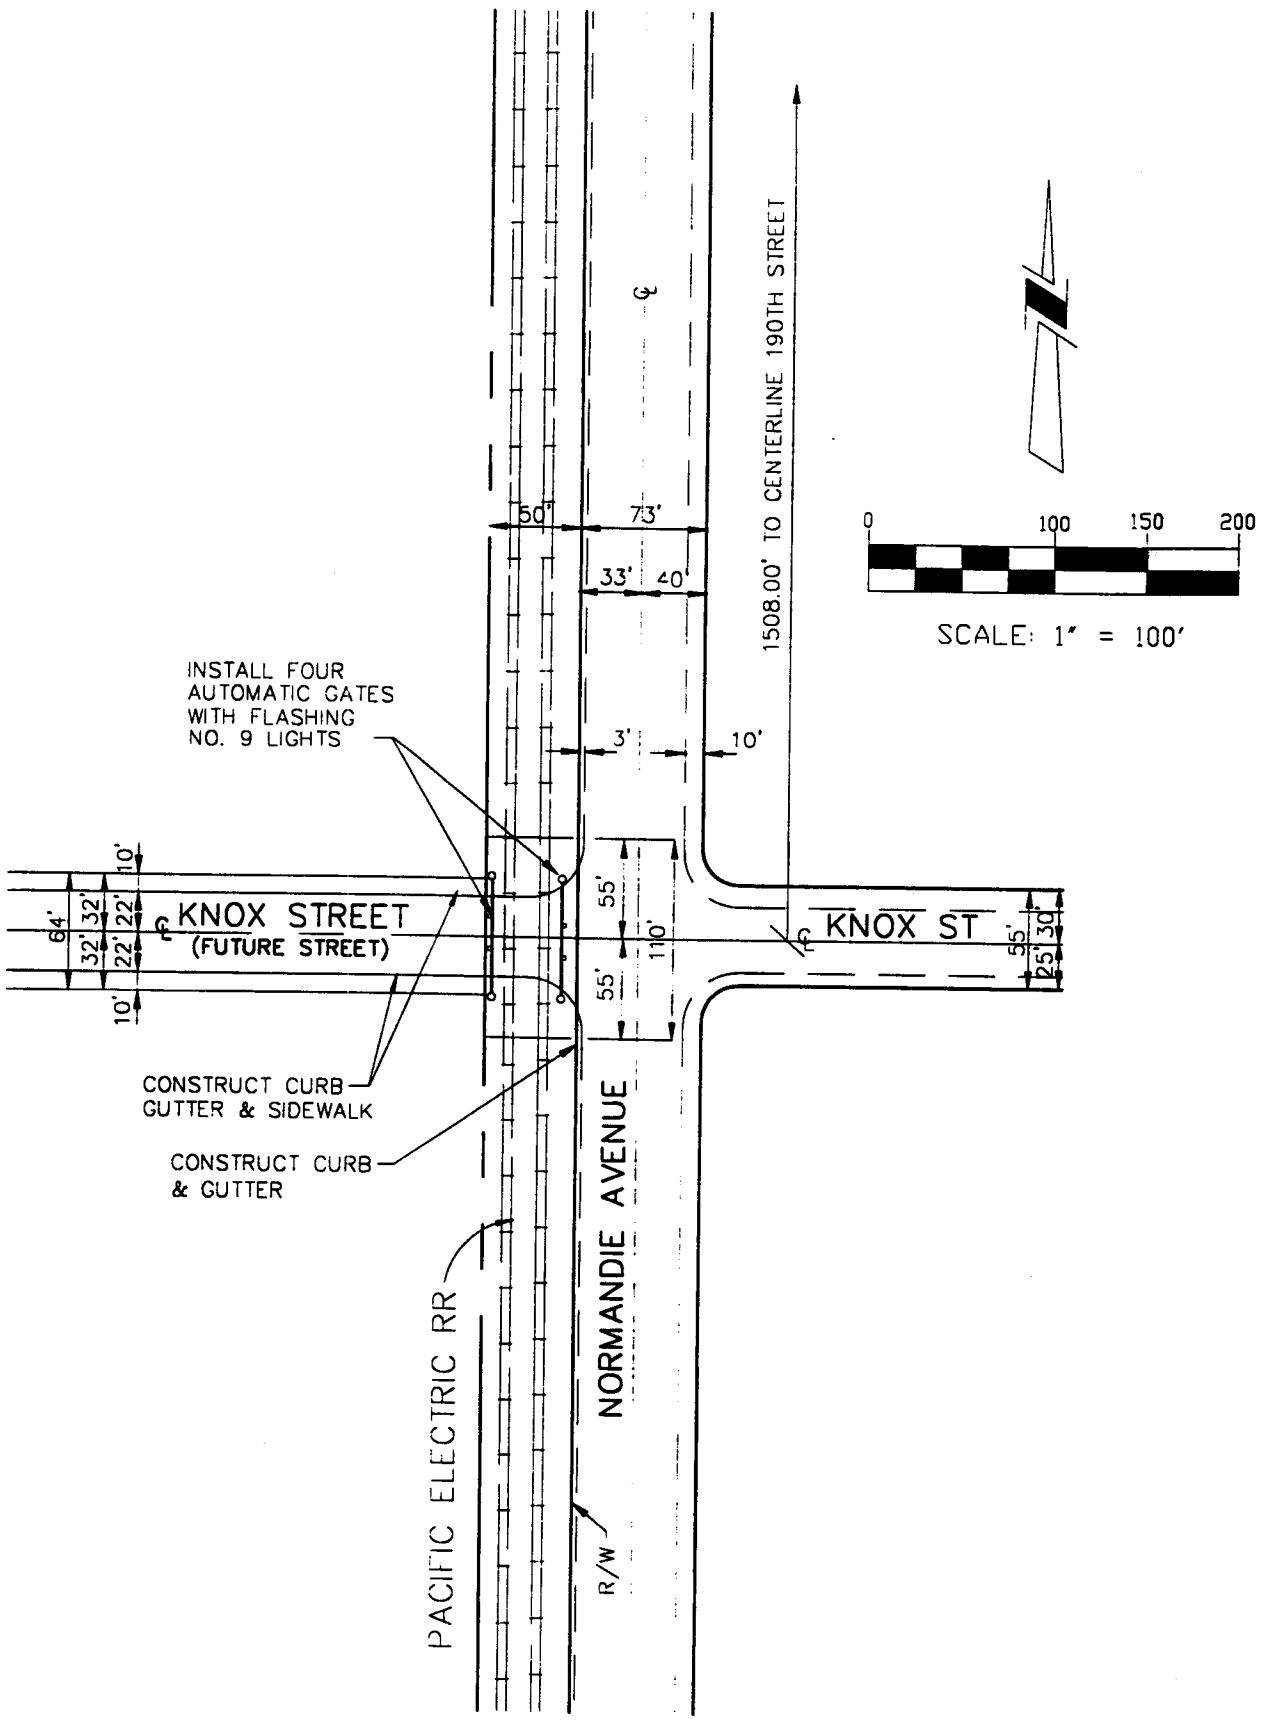

EXHIBIT A

KNOX STREET EXTENSION

TAT & ASSOCIATES INC.

1100 TOWN & COUNTRY ROAD, SUITE 1200, ORANGE, CA. 92668

TEL. (714) 560-8200 FAX (714) 560-8211

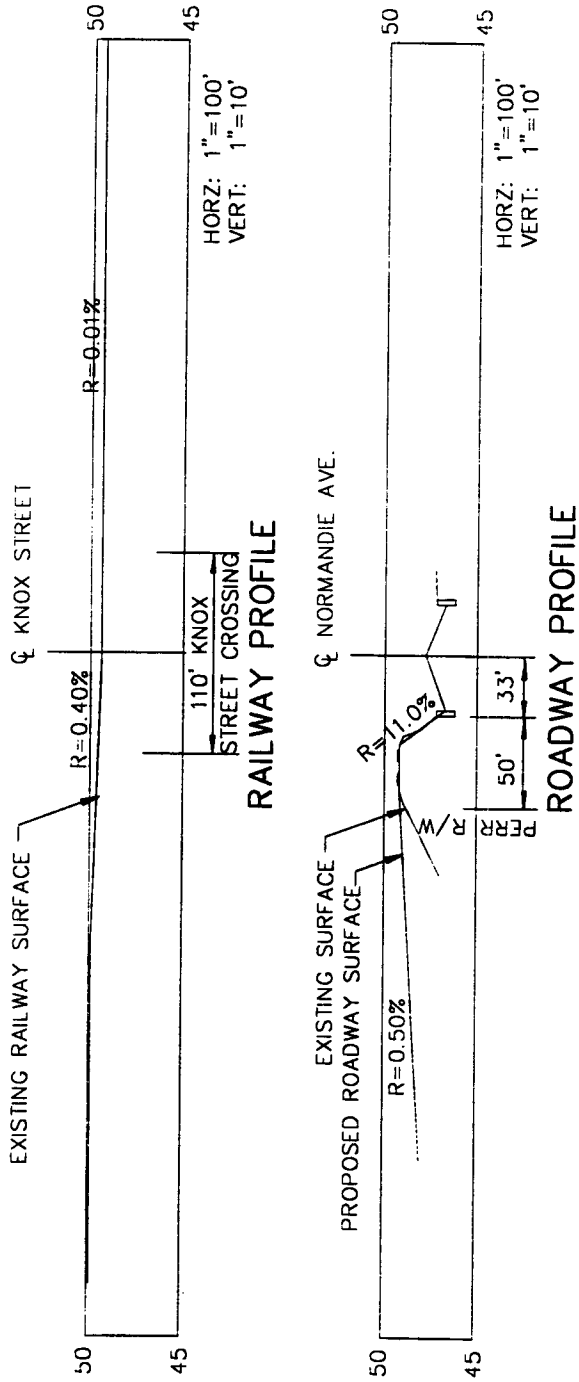

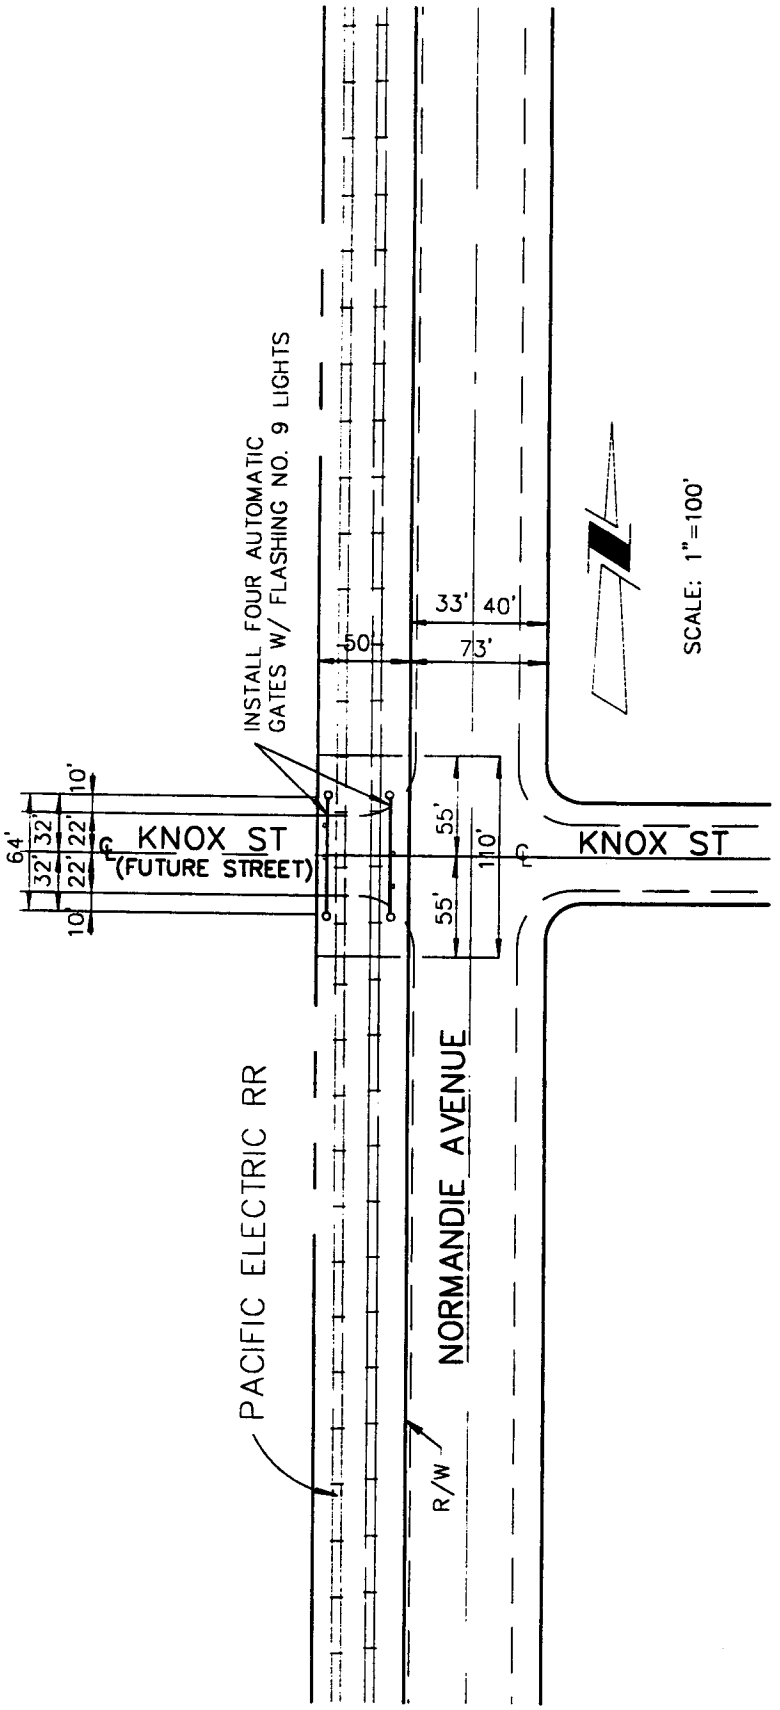

EXHIBIT A1

KNOX STREET EXTENSION

TAT & ASSOCIATES INC.

1100 TOWN & COUNTRY ROAD, SUITE 1200, ORANGE, CA. 92668

TEL. (714) 560-8200 FAX (714) 560-8211

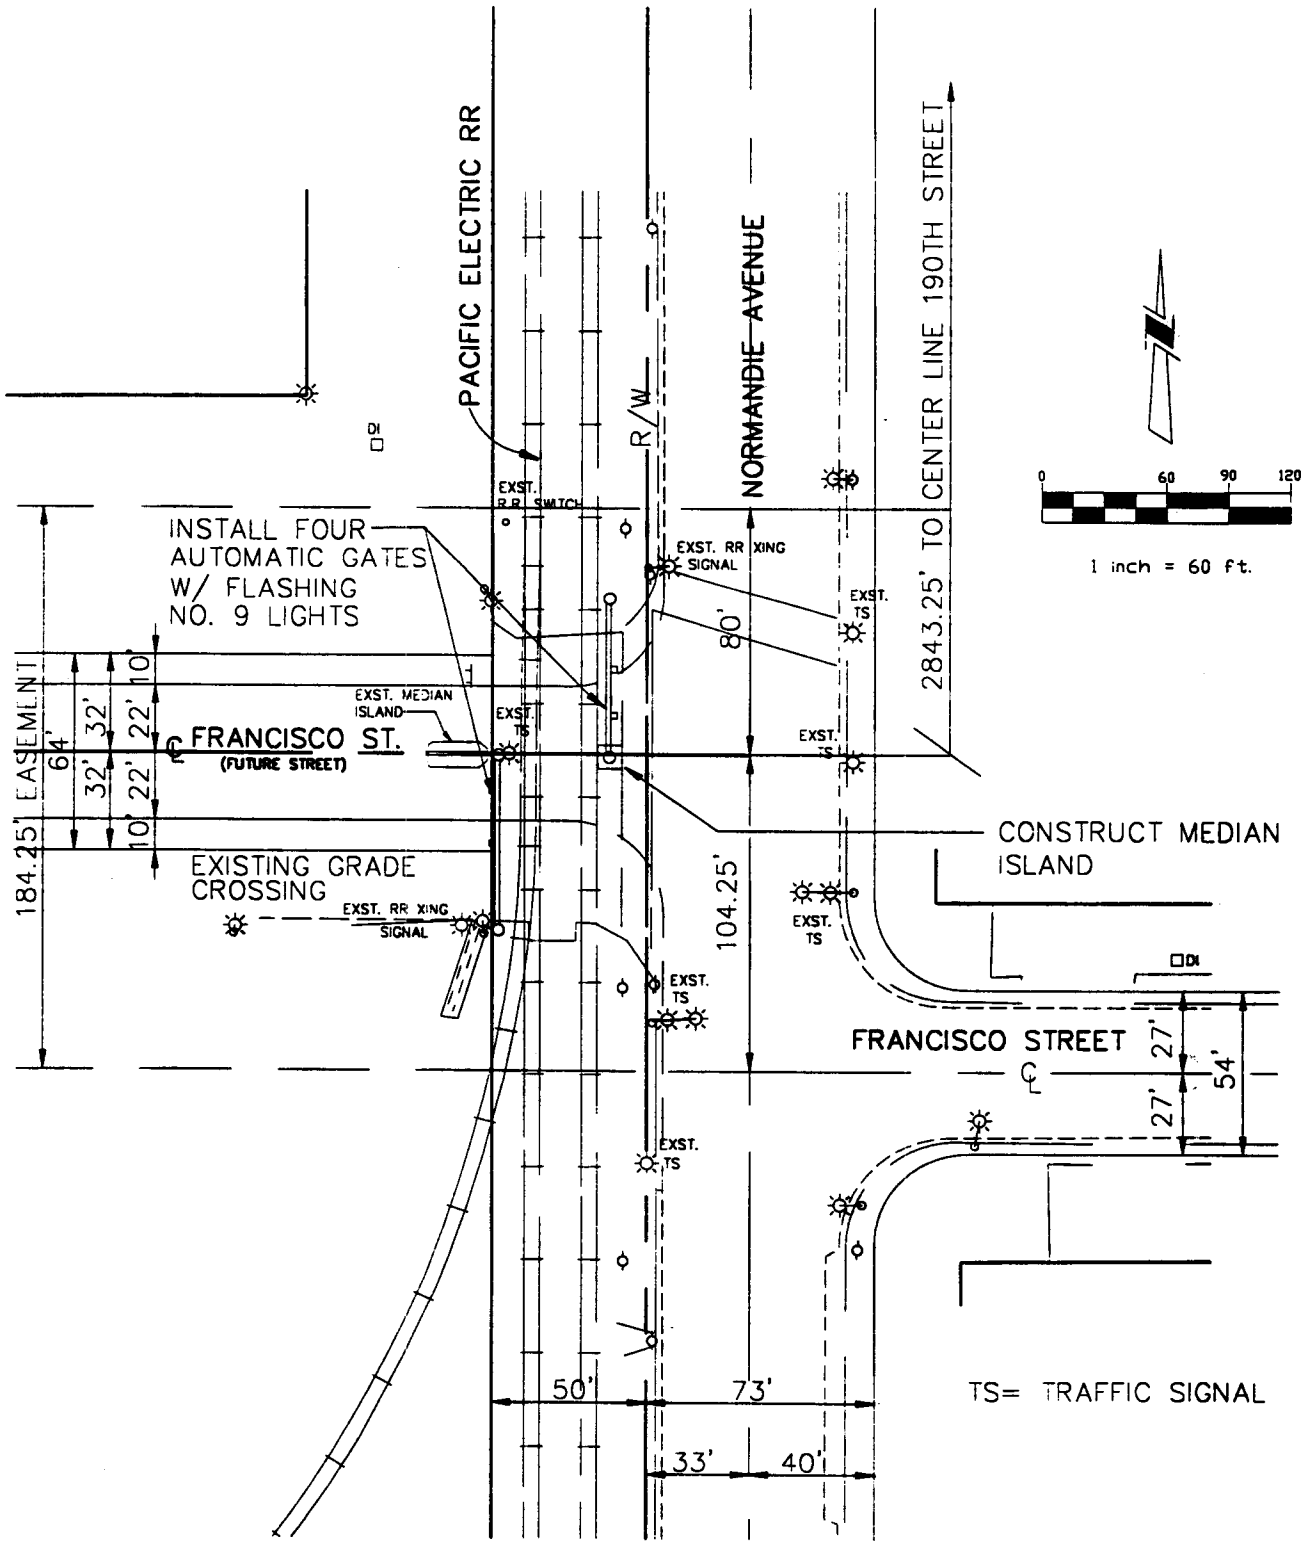

EXHIBIT B

EXISTING GRADE CROSSING @
FRANCISCO STREET EXTENSION

TAR & ASSOCIATES INC.
1100 TOWN & COUNTRY ROAD, SUITE 1200, ORANGE, CA. 92668
TEL. (714) 560-8200 FAX (714) 560-8211

K:\DRAWINGS\SP\SP3289\3289EX5 6-18-97 08:42:34 am PST

BOE-C6-0128603

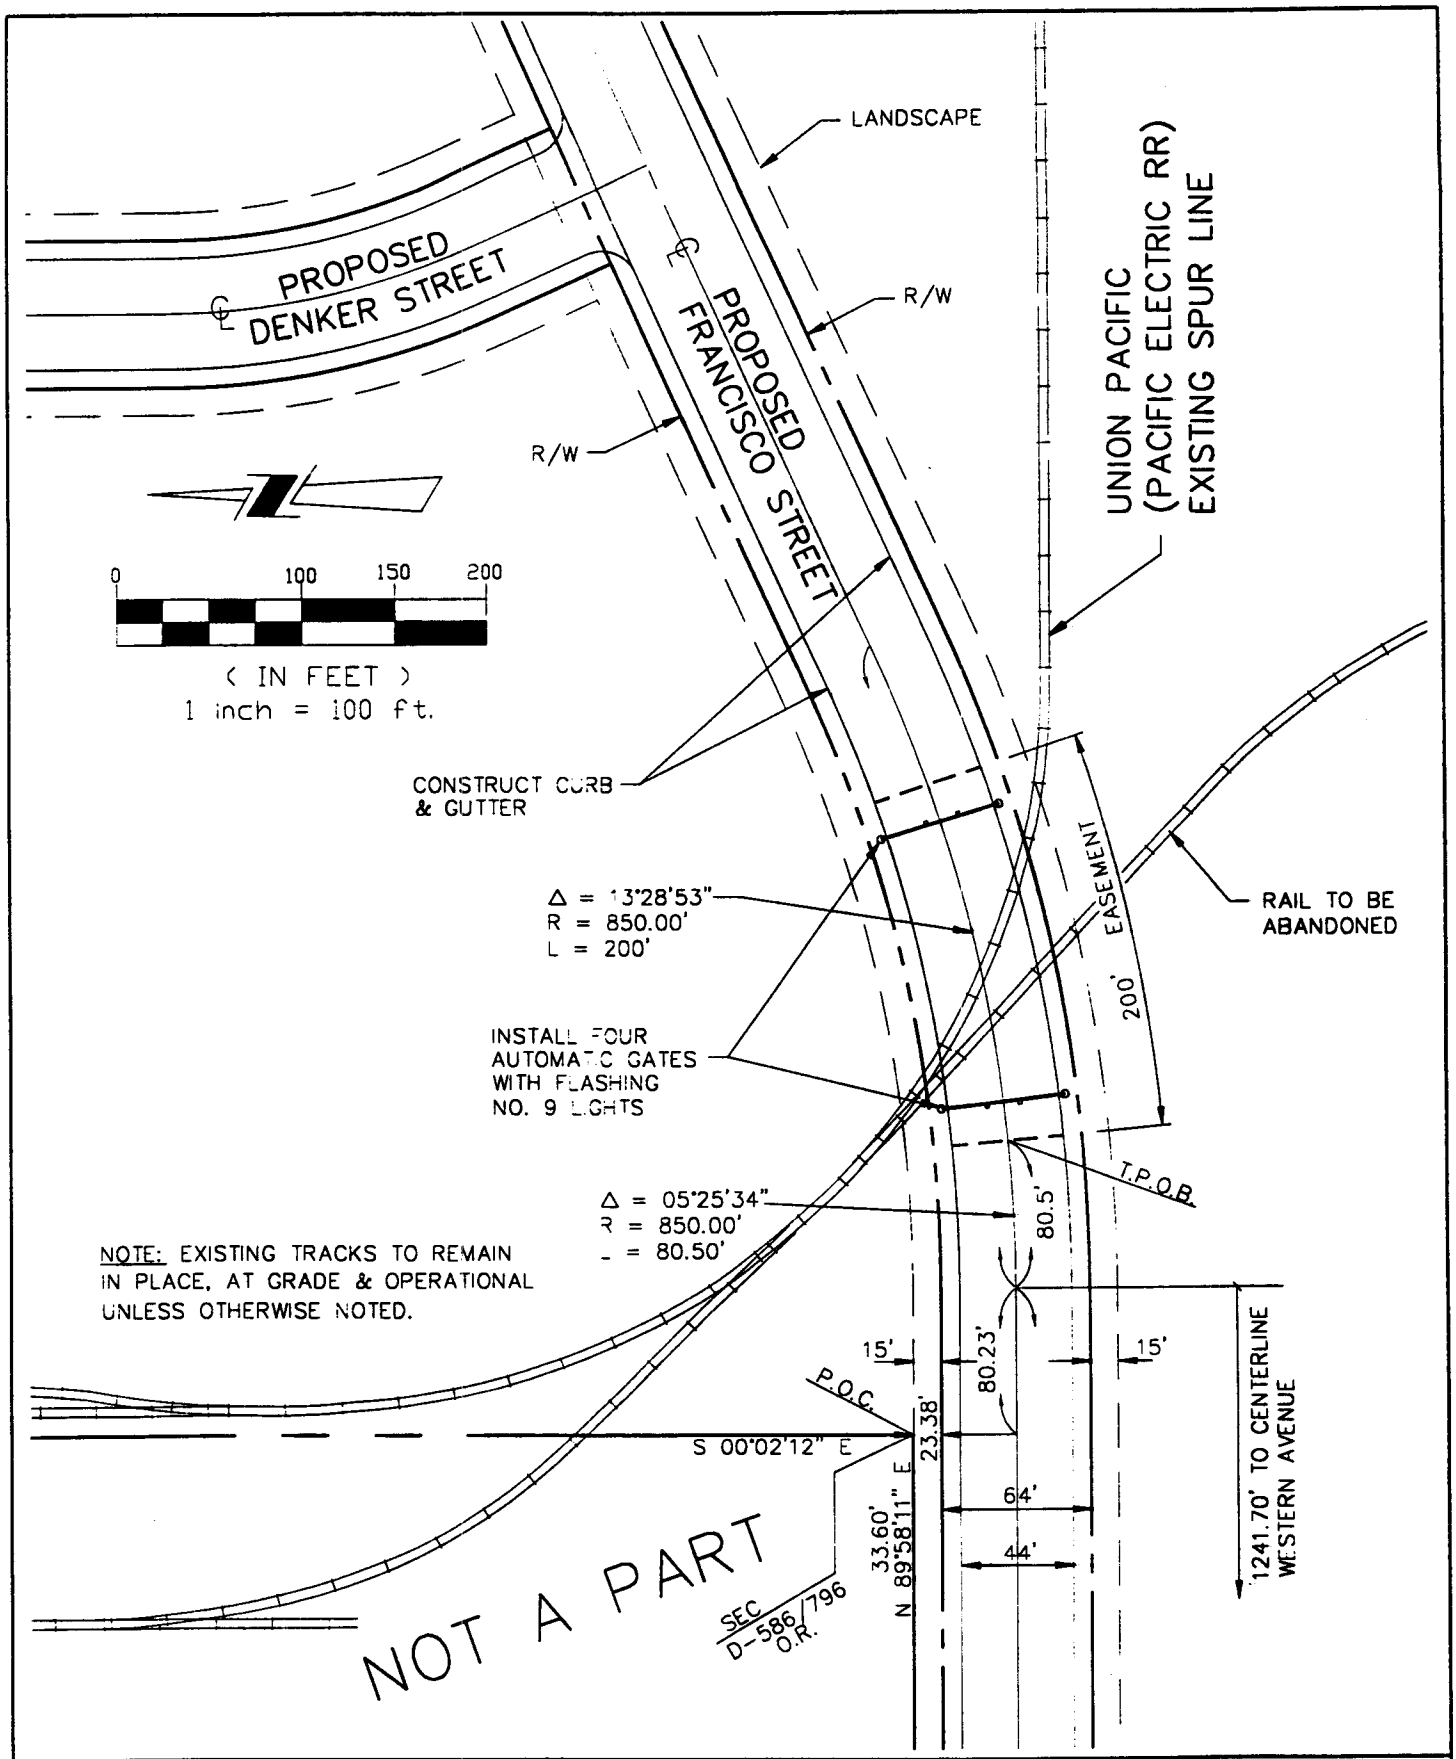

EXHIBIT C

PROPOSED PUBLIC CROSSING
EXISTING SPUR LINE

TAR & ASSOCIATES INC.
1100 TOWN & COUNTRY ROAD, SUITE 1200, ORANGE, CA. 92668
TEL. (714) 560-8200 FAX (714) 560-8211