LATEST CONCEPT PLAN FROM VESTAR : PHIL STEVE TOM M

SOUTH

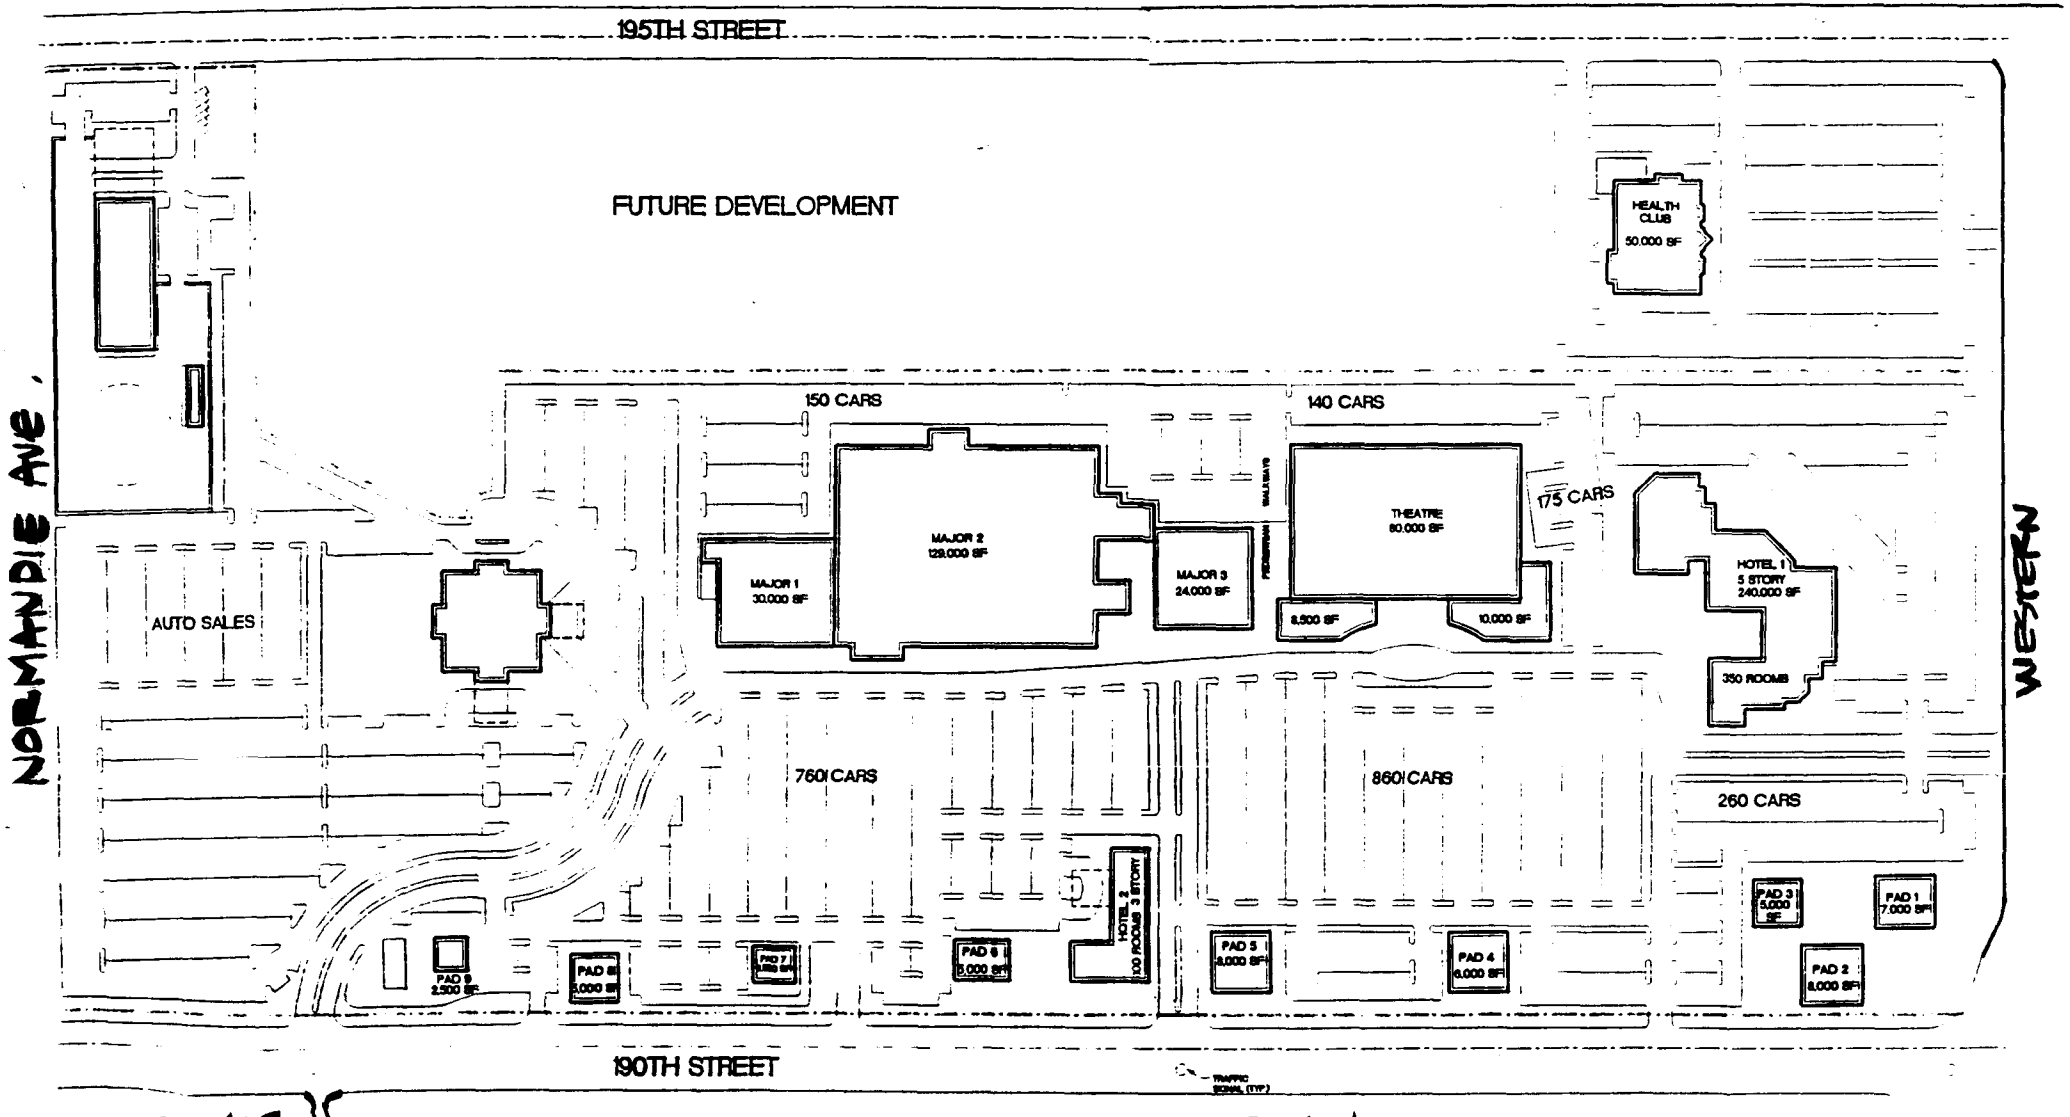

EXIST. 405 FREEWAY OFF RAMP

PRELIMINARY SITE PLAN

MASTER BLOCK RETAIL CONCEPT

(BY VESTAR DEVELOPMENT / LEO DALY ARCH.) 11.21.96

BOE-C6-0128869