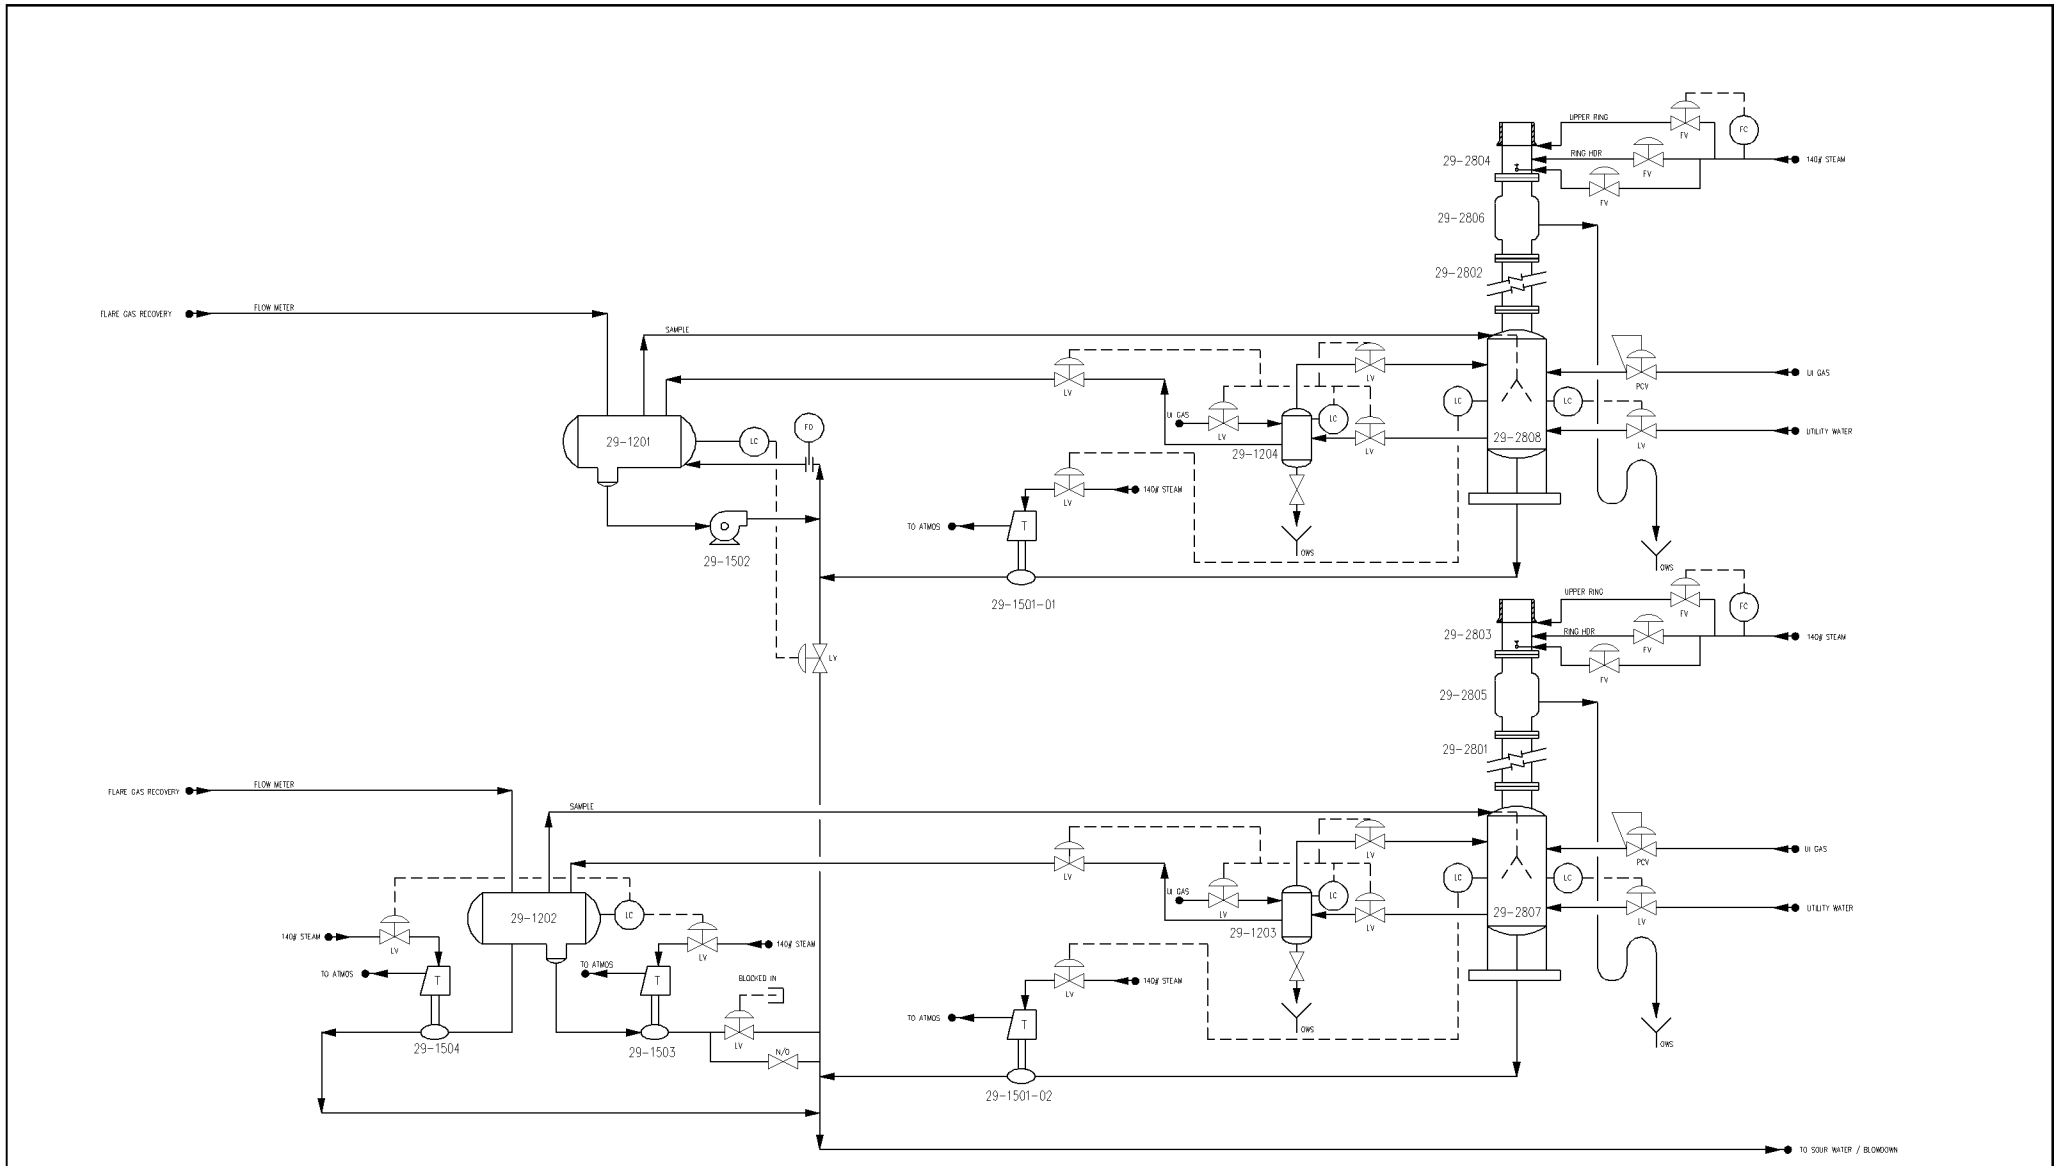

LEGEND

- PRESSURE, PSIG
- TEMPERATURE, T
- S START OF RUN
- E END OF RUN

REV	DATE	AMR	PROJ ENGR	DESCRIPTION	BY	CHKD	APPD
1	09/12		S. INLOES		RDM		

DWG. NO. | REFERENCE DRAWINGS

BP WEST COAST PRODUCTS LLC.
Cherry Point Refinery

FLARE & BLOWDOWN – UNIT 29
HP & LP FLARES
PROCESS FLOW DIAGRAM

DATE 09-04-2012 | SCALE NTS | BP PROJECT NO.
GAS CONTRACTOR
CONTRACTOR DWG NO.
CONTRACTOR PROJECT NO.
DWG NO. SKETCH | REVISION 1

BP-CHP00000519