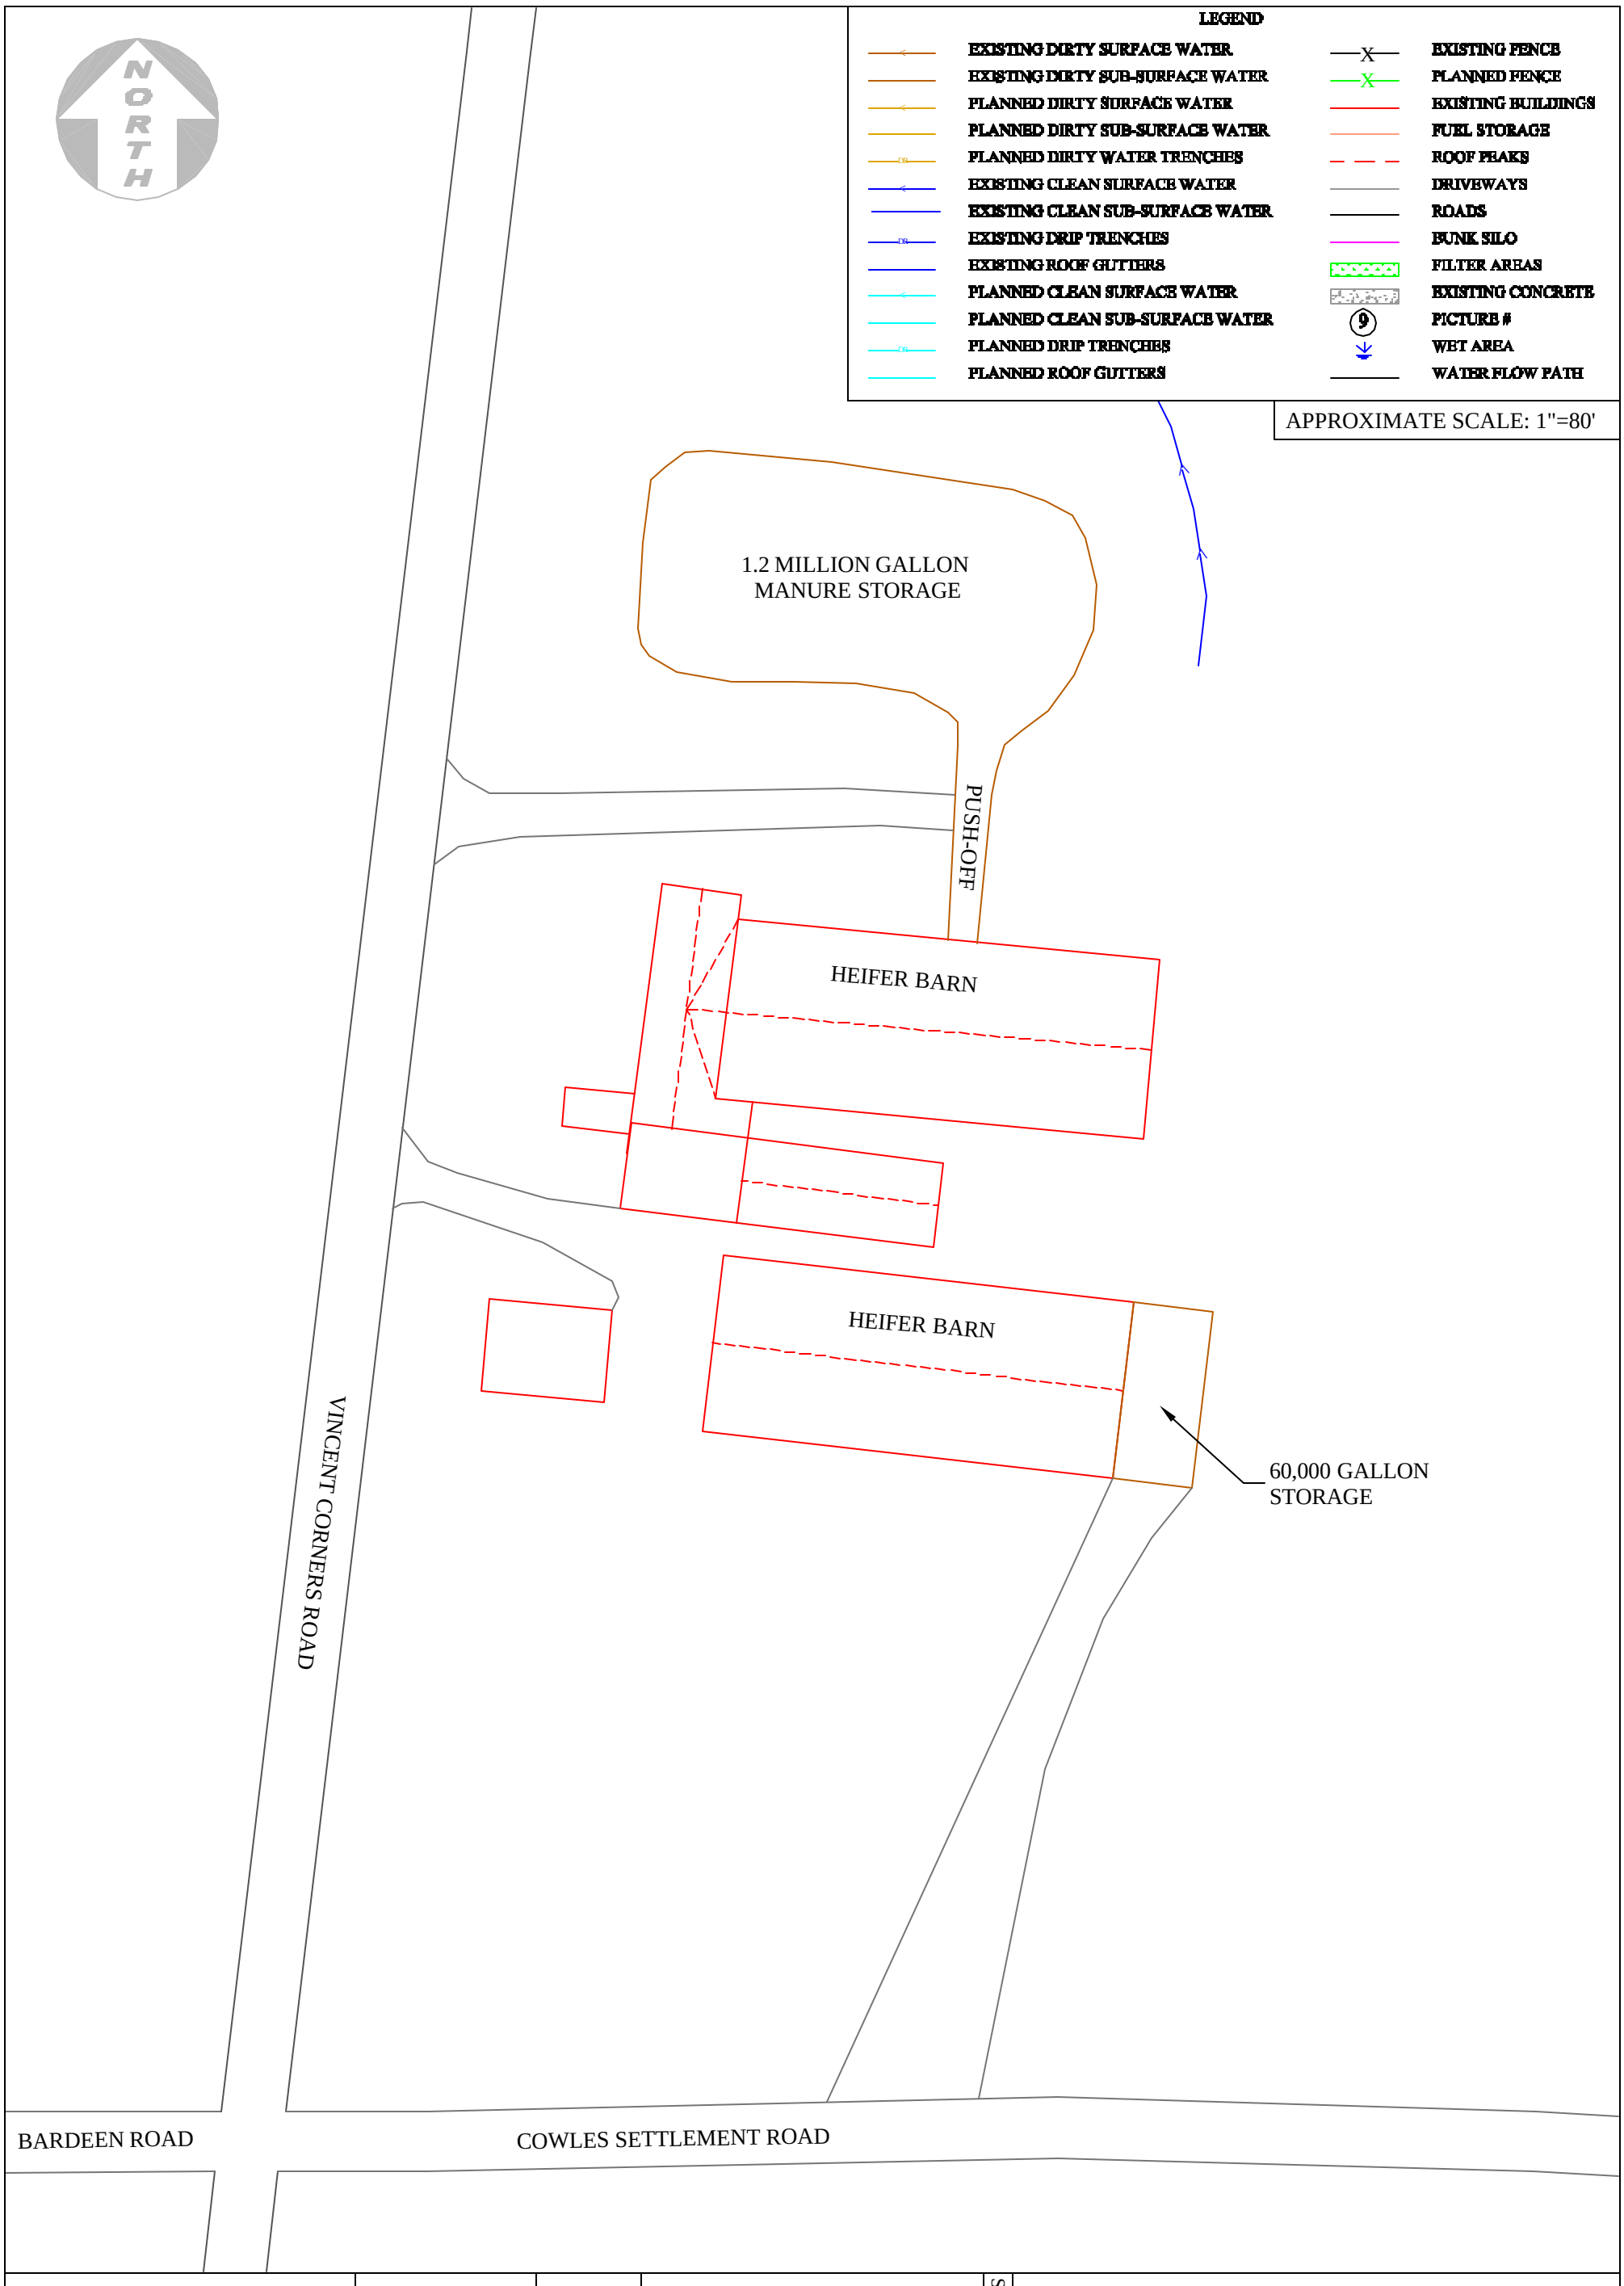

Agricultural Consulting Services, Inc.
1634 Monroe Avenue Rochester, NY 14618-9769
Phone: 877-310-1100 Fax: 877-315-2200

Drawn By: J. Paris	Date: 4/13	Farmstead Water Quality Management Plan Barbland Farms-Woodfords	SHEET 2 OF 2
Checked By: B. Boerman	Date: 4/13		
DRAWING NO.: FWQMP_BAR	DRAWING PATH: R:\Engineering		

This map indicates planned BMPs and expected locations. Exact location and design of BMP to be determined by design engineer prior to construction.

Confidential Business Information