PAGE REDACTED

EX.7(A) – ENFORCEMENT PROCEEDINGS

PAGE REDACTED

EX.7(A) – ENFORCEMENT PROCEEDINGS

7307 BALTIMORE AVENUE SUITE 214
COLLEGE PARK, MARYLAND 20740

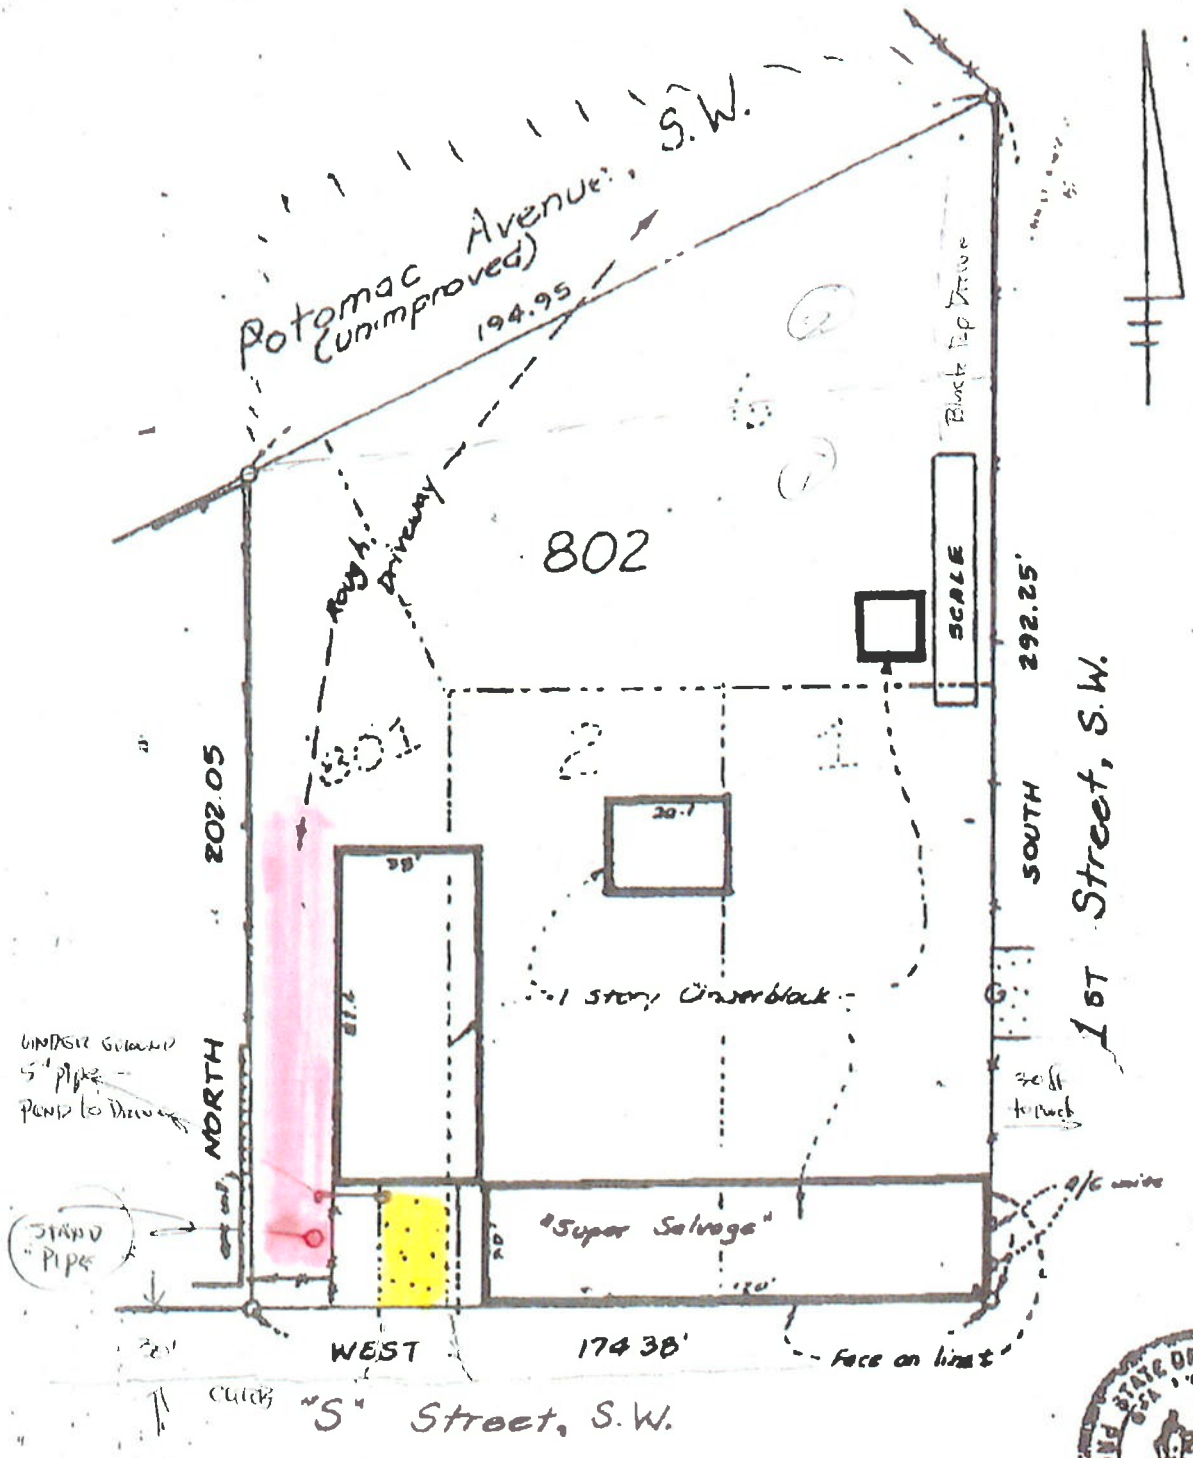

NO TITLE REPORT FURNISHED

LOCATION SURVEY OF
1711 1ST STREET, S.W.
Washington, D.C.

LOT:	802	SQUARE:	605
LIBER:	Per description	FOLIO:	Furnished
DATE:	5.22.92	SCALE:	1"=40'

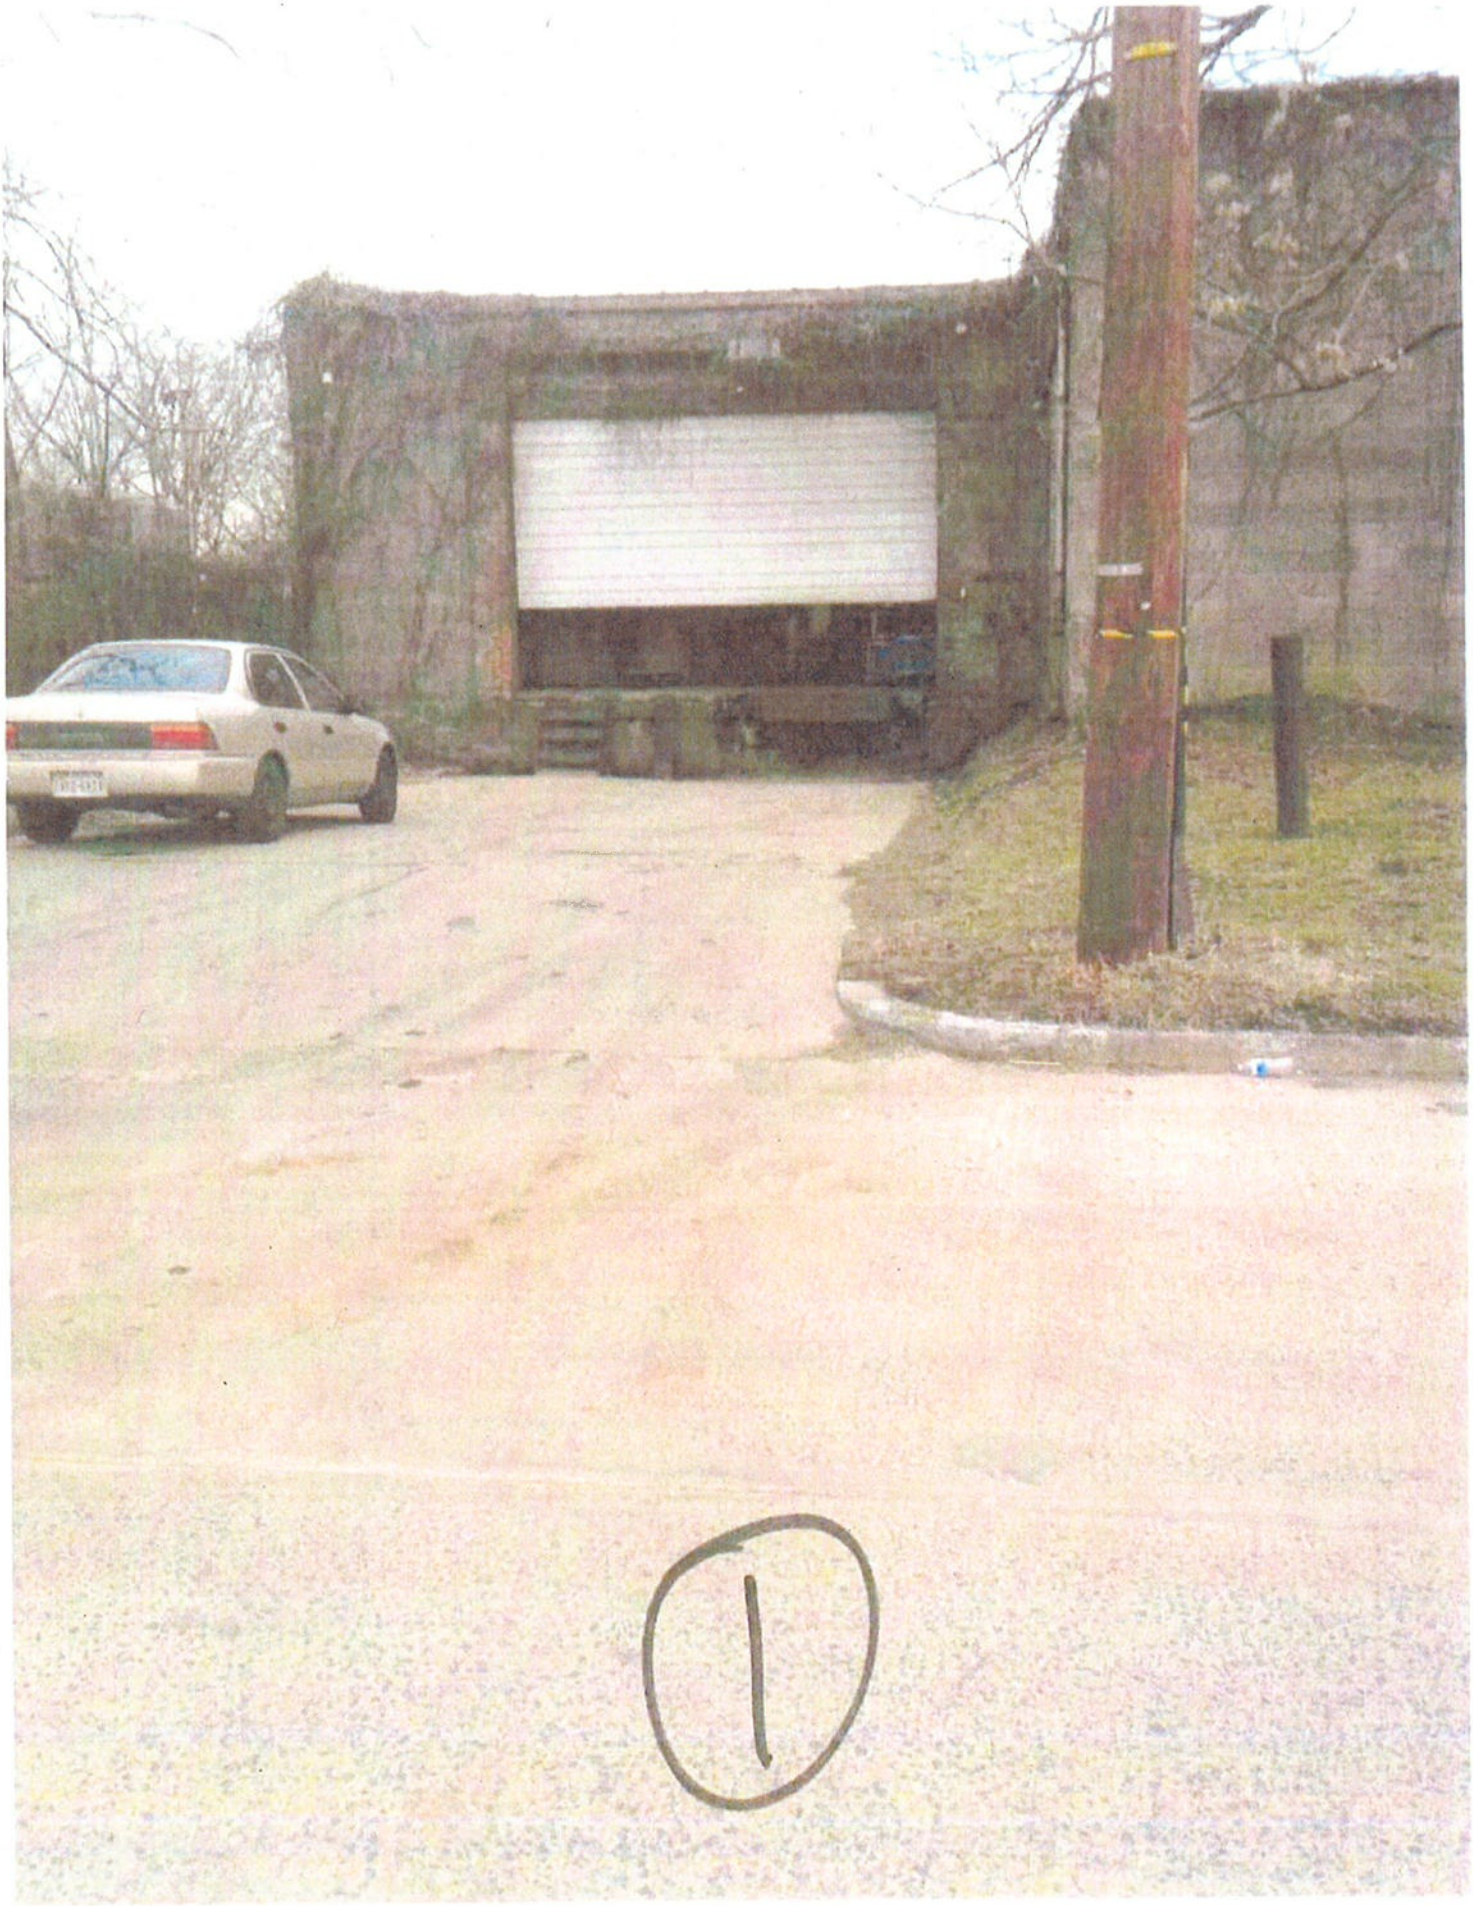
1

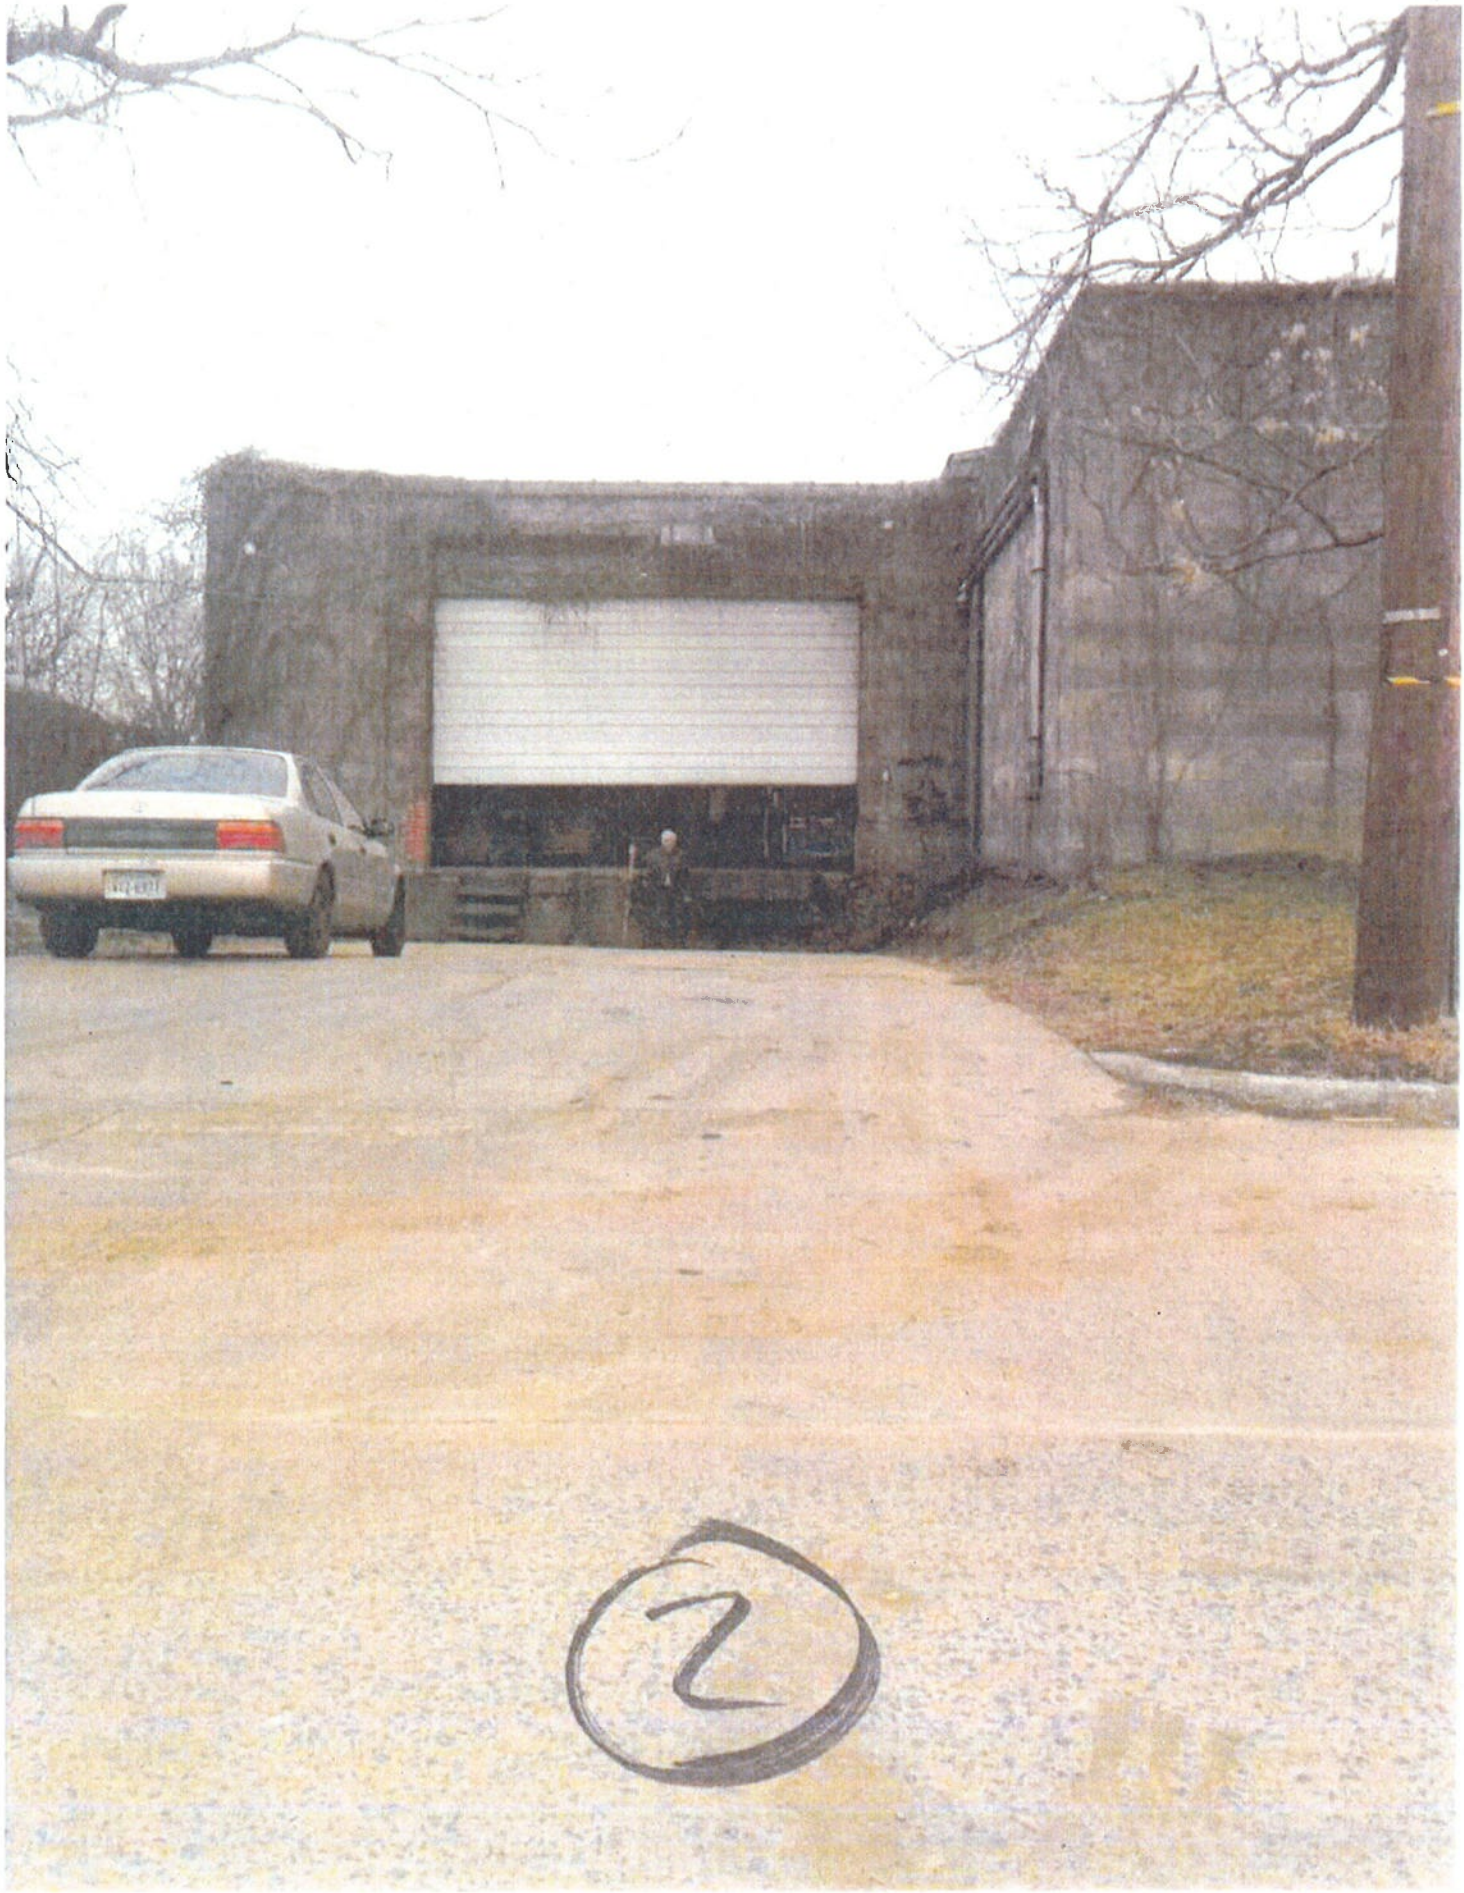
2

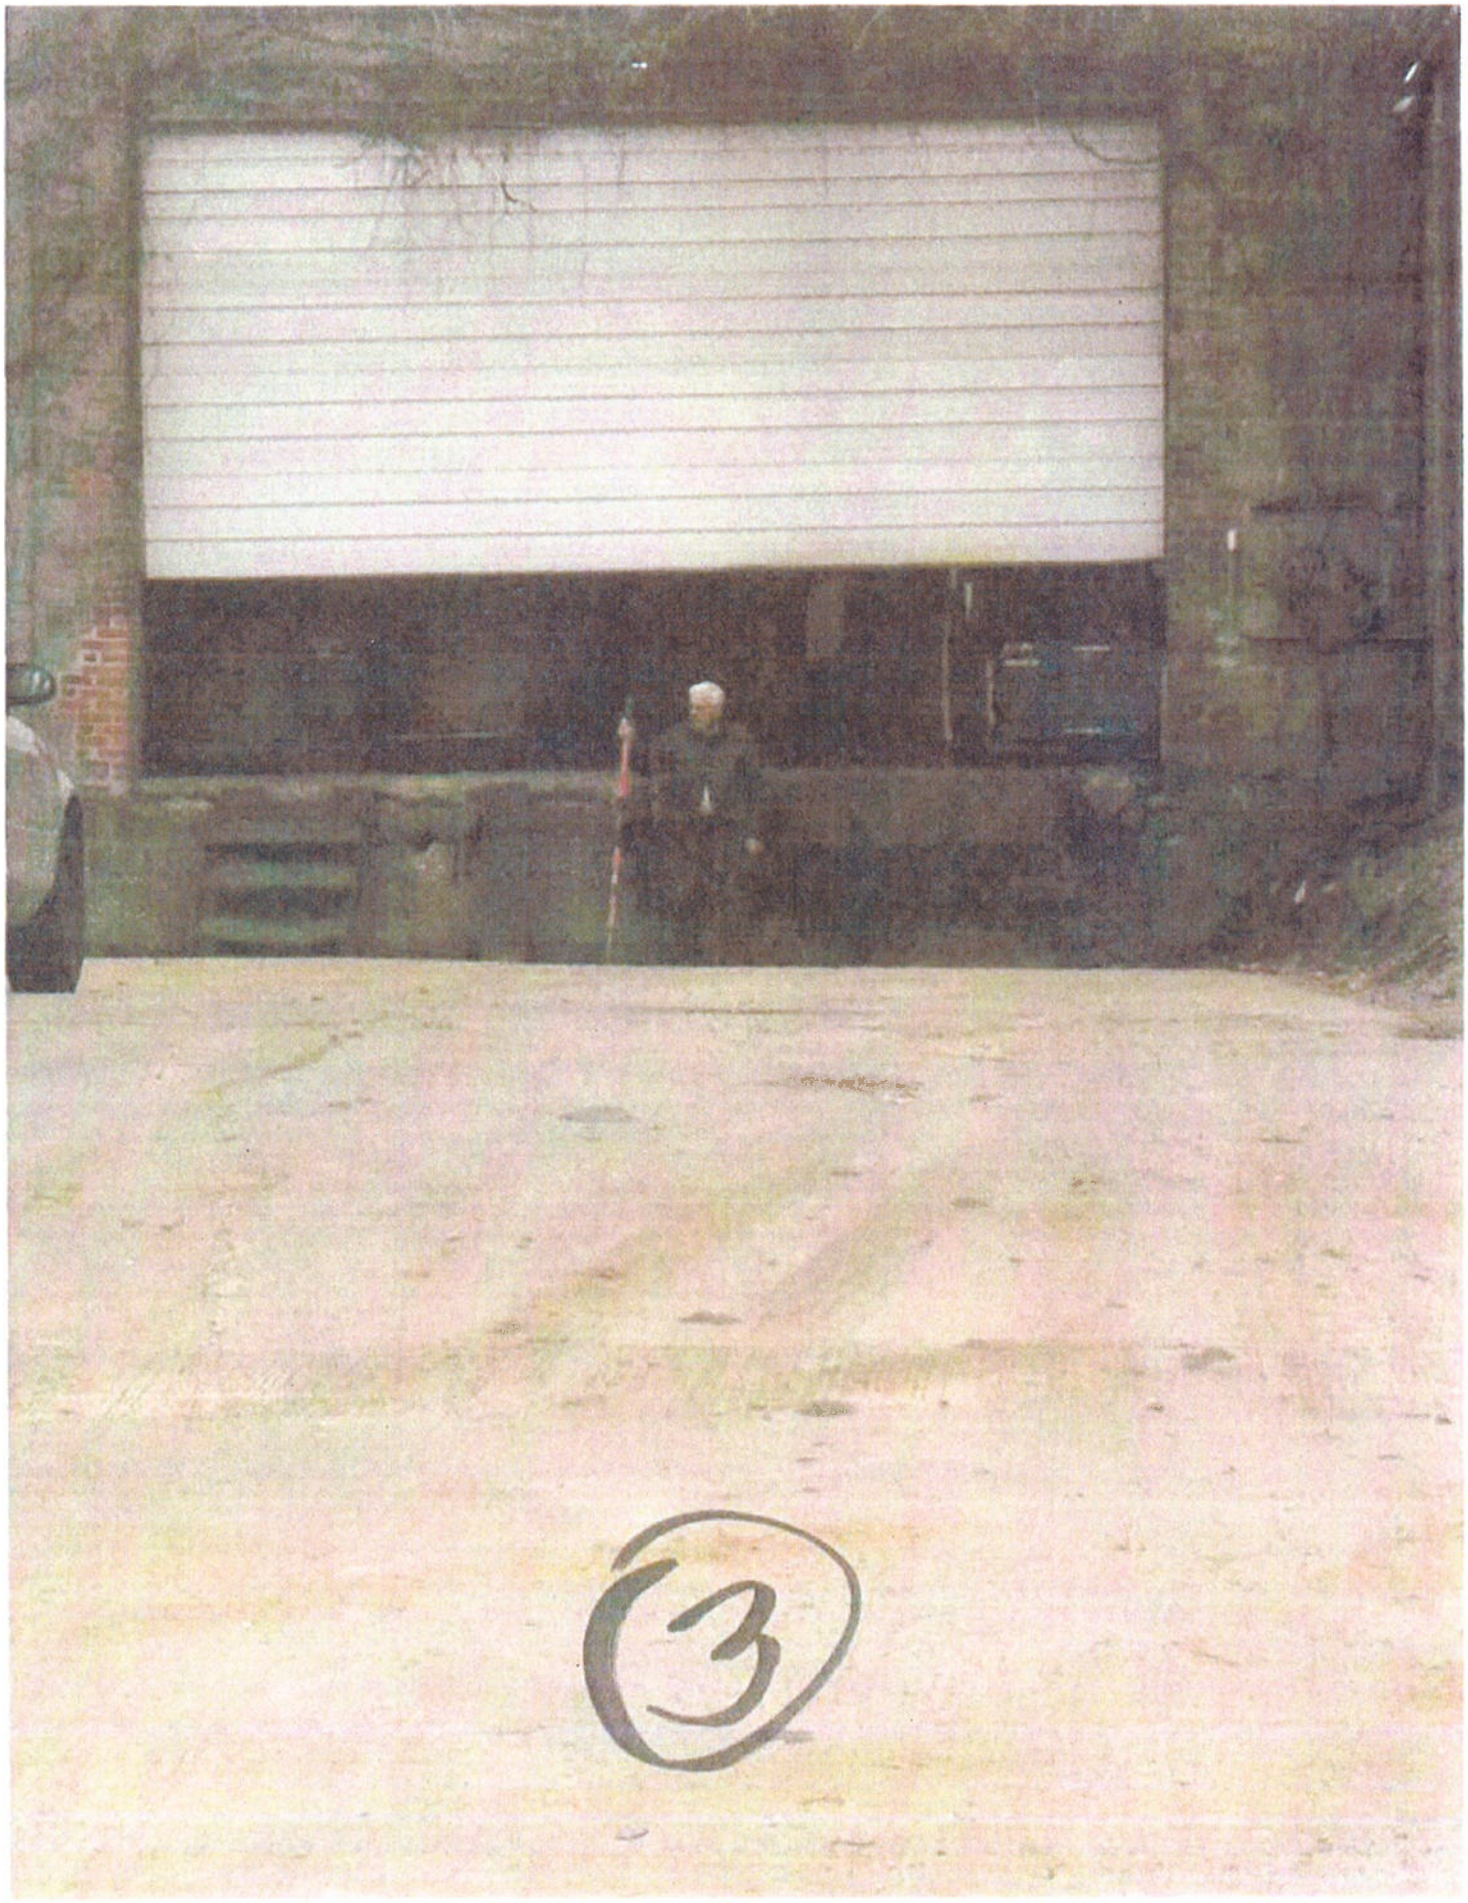
3

4

5

6