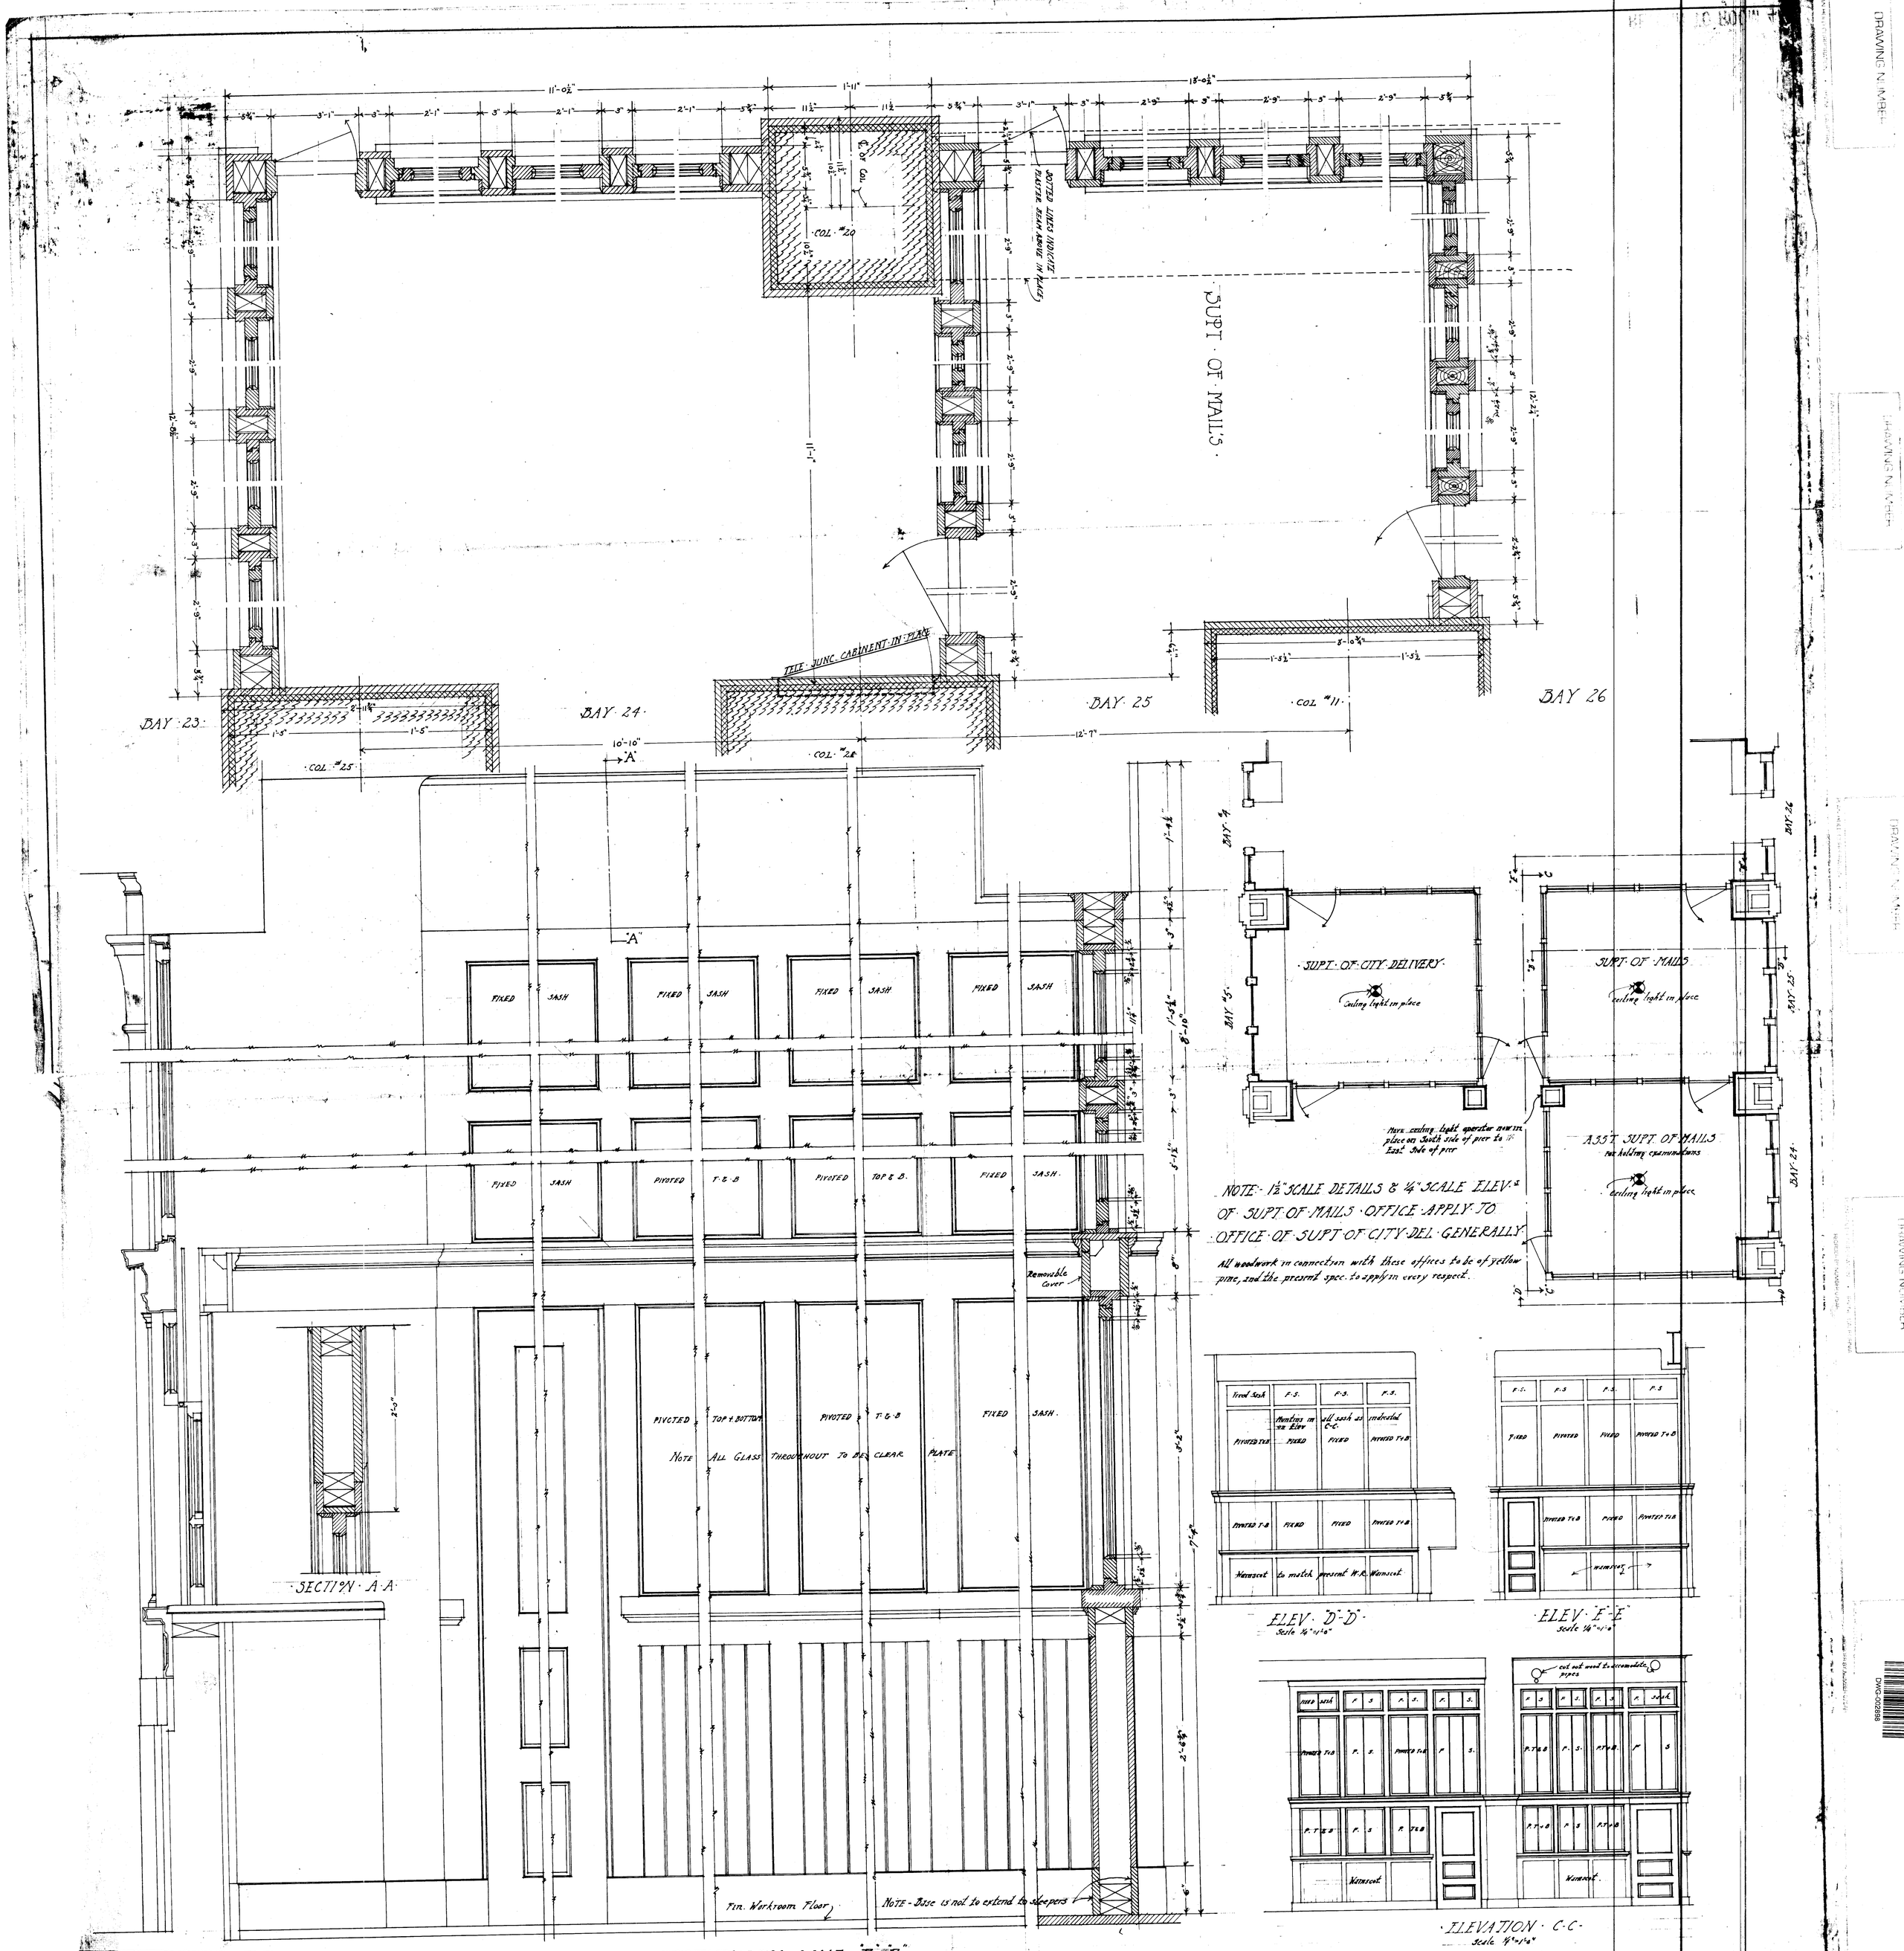
SUPT. OF MAILS.
COL. #20
DOTTED LINES INDICATE PLASTER BEAM ABOVE IN PLACE
TELE. JUNC. CABINENT IN PLACE
BAY 23
BAY 24
BAY 25
BAY 26
COL. #25
COL. #21
COL. #11
"A"
FIXED SASH
PIVOTED T. & B.
PIVOTED TOP & BOTTOM
Removable Cover
NOTE ALL GLASS THROUGHOUT TO BE CLEAR PLATE
SECTION A-A
Fin. Workroom Floor
NOTE - Base is not to extend to sleepers
PART ELEV. & SECTION ON LINE "B"-"B"
SUPT. OF CITY DELIVERY
Ceiling light in place
Move ceiling light operator now in place on South side of pier to E. East side of pier
SUPT. OF MAILS
ASS'T SUPT. OF MAILS
for holding examinations
NOTE - 1½" SCALE DETAILS & ¼" SCALE ELEV.s OF SUPT. OF MAILS OFFICE APPLY TO OFFICE OF SUPT. OF CITY DEL. GENERALLY
All woodwork in connection with these offices to be of yellow pine, and the present spec. to apply in every respect.
Fixed Sash
F.S.
Transoms in as Elev
all sash as indicated C.C.
PIVOTED T&B
FIXED
Wainscot to match present W.R. Wainscot
ELEV. "D"-"D"
Scale ½"=1'-0"
ELEV. "E"-"E"
Scale ¼"=1'-0"
cut out wood to accomodate pipes
Sash
Wainscot
ELEVATION C.C.
Scale ¼"=1'-0"
OFFICES FOR SUPT OF MAILS & SUPT OF CITY DELIVERY
SCALE ¼" & 1½"=1'-0"
NO. 67.
U.S. P.O. & CT. HO.
DAYTON OHIO
DRAWN BY Supt. Stevens
TRACED BY
CHECKED BY
Approved for the Postoffice Department
By Forrest L. May P.M.
OSCAR WENDEROTH
SUPERVISING ARCHITECT
TREASURY DEPARTMENT
SUPT. DRAFTING DIVISION
RETURN TO ROOM 411
SENSITIVE BUT UNCLASSIFIED (SBU)
PROPERTY OF THE UNITED STATES GOVERNMENT
FOR OFFICIAL USE ONLY
Do not remove this notice
Properly destroy or return documents when no longer needed
DRAWING NUMBER
DMC-00898

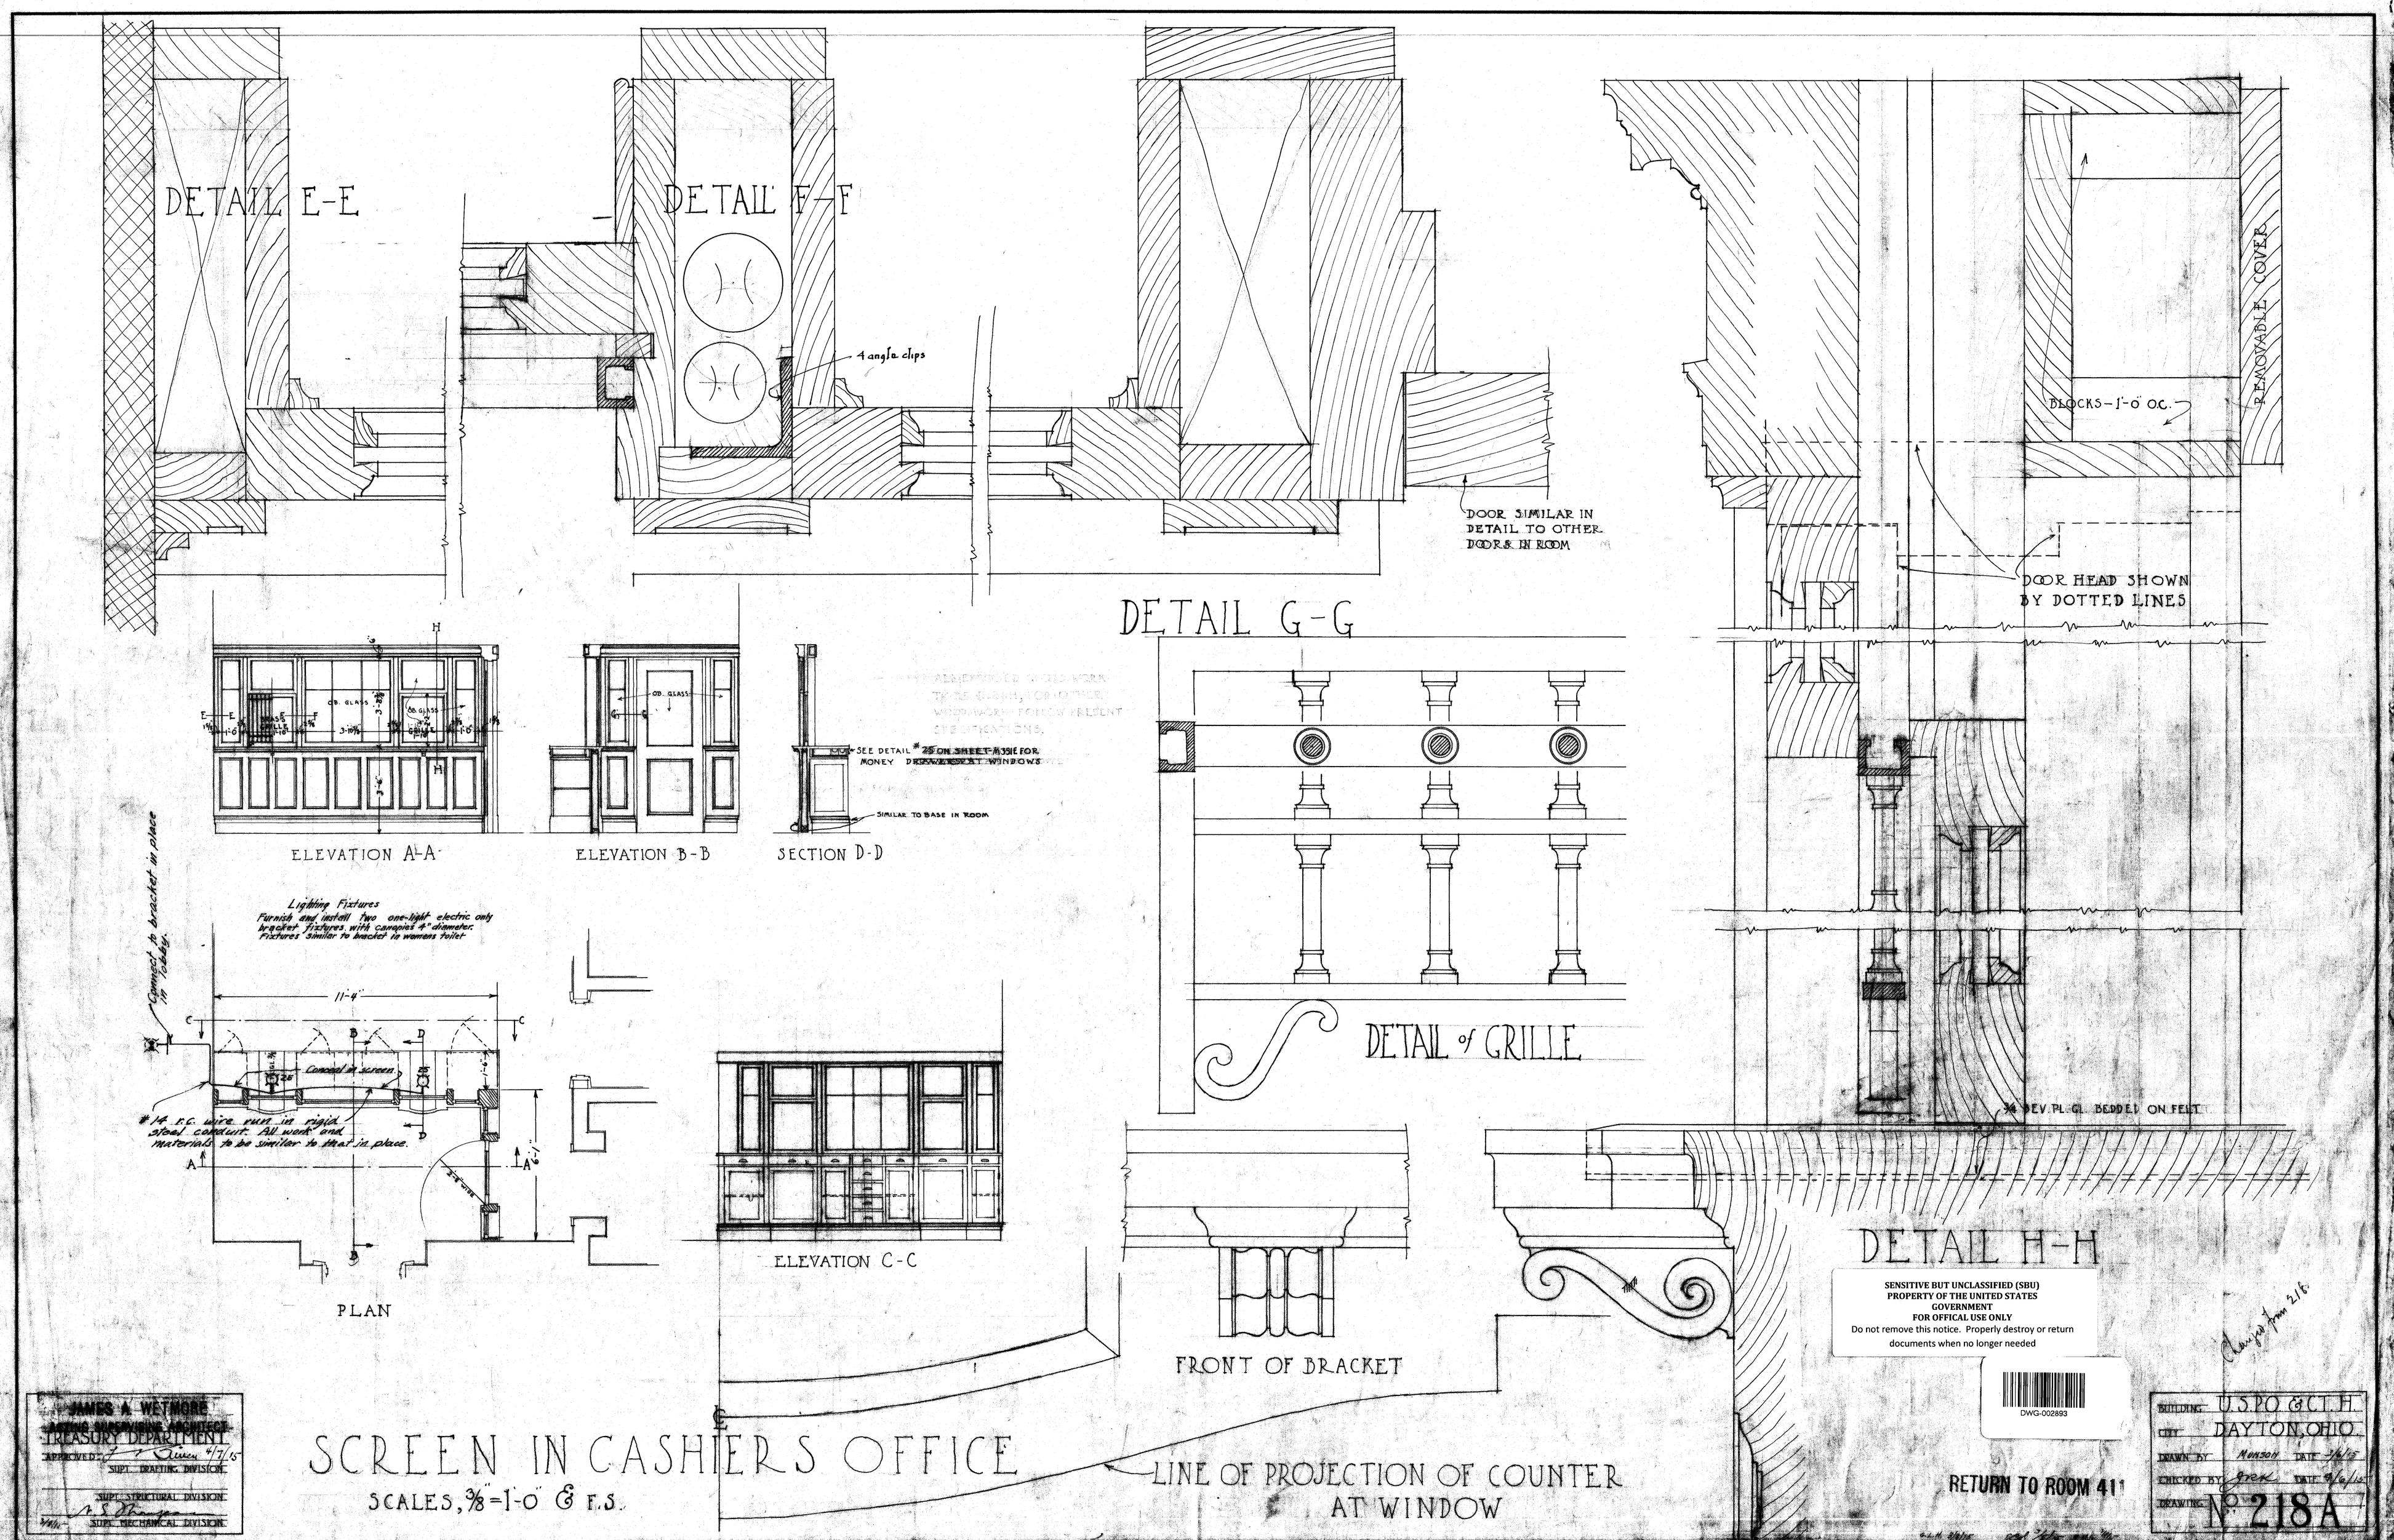

SCREEN IN CASHIERS OFFICE

SCALES, 3/8"=1'-0" & F.S.

JAMES A. WETMORE
ACTING SUPERVISING ARCHITECT
TREASURY DEPARTMENT
APPROVED: [signature] 4/7/15
SUPT. DRAFTING DIVISION
SUPT. STRUCTURAL DIVISION
[signature]
SUPT. MECHANICAL DIVISION

SENSITIVE BUT UNCLASSIFIED (SBU)
PROPERTY OF THE UNITED STATES GOVERNMENT
FOR OFFICAL USE ONLY
Do not remove this notice. Properly destroy or return documents when no longer needed

DWG-002893

RETURN TO ROOM 411

Changed from 218

BUILDING	U.S.P.O. & CT. H.
CITY	DAYTON, OHIO
DRAWN BY	Munson DATE 3/6/15
CHECKED BY	[signature] DATE 4/6/15
DRAWING	No. 218A

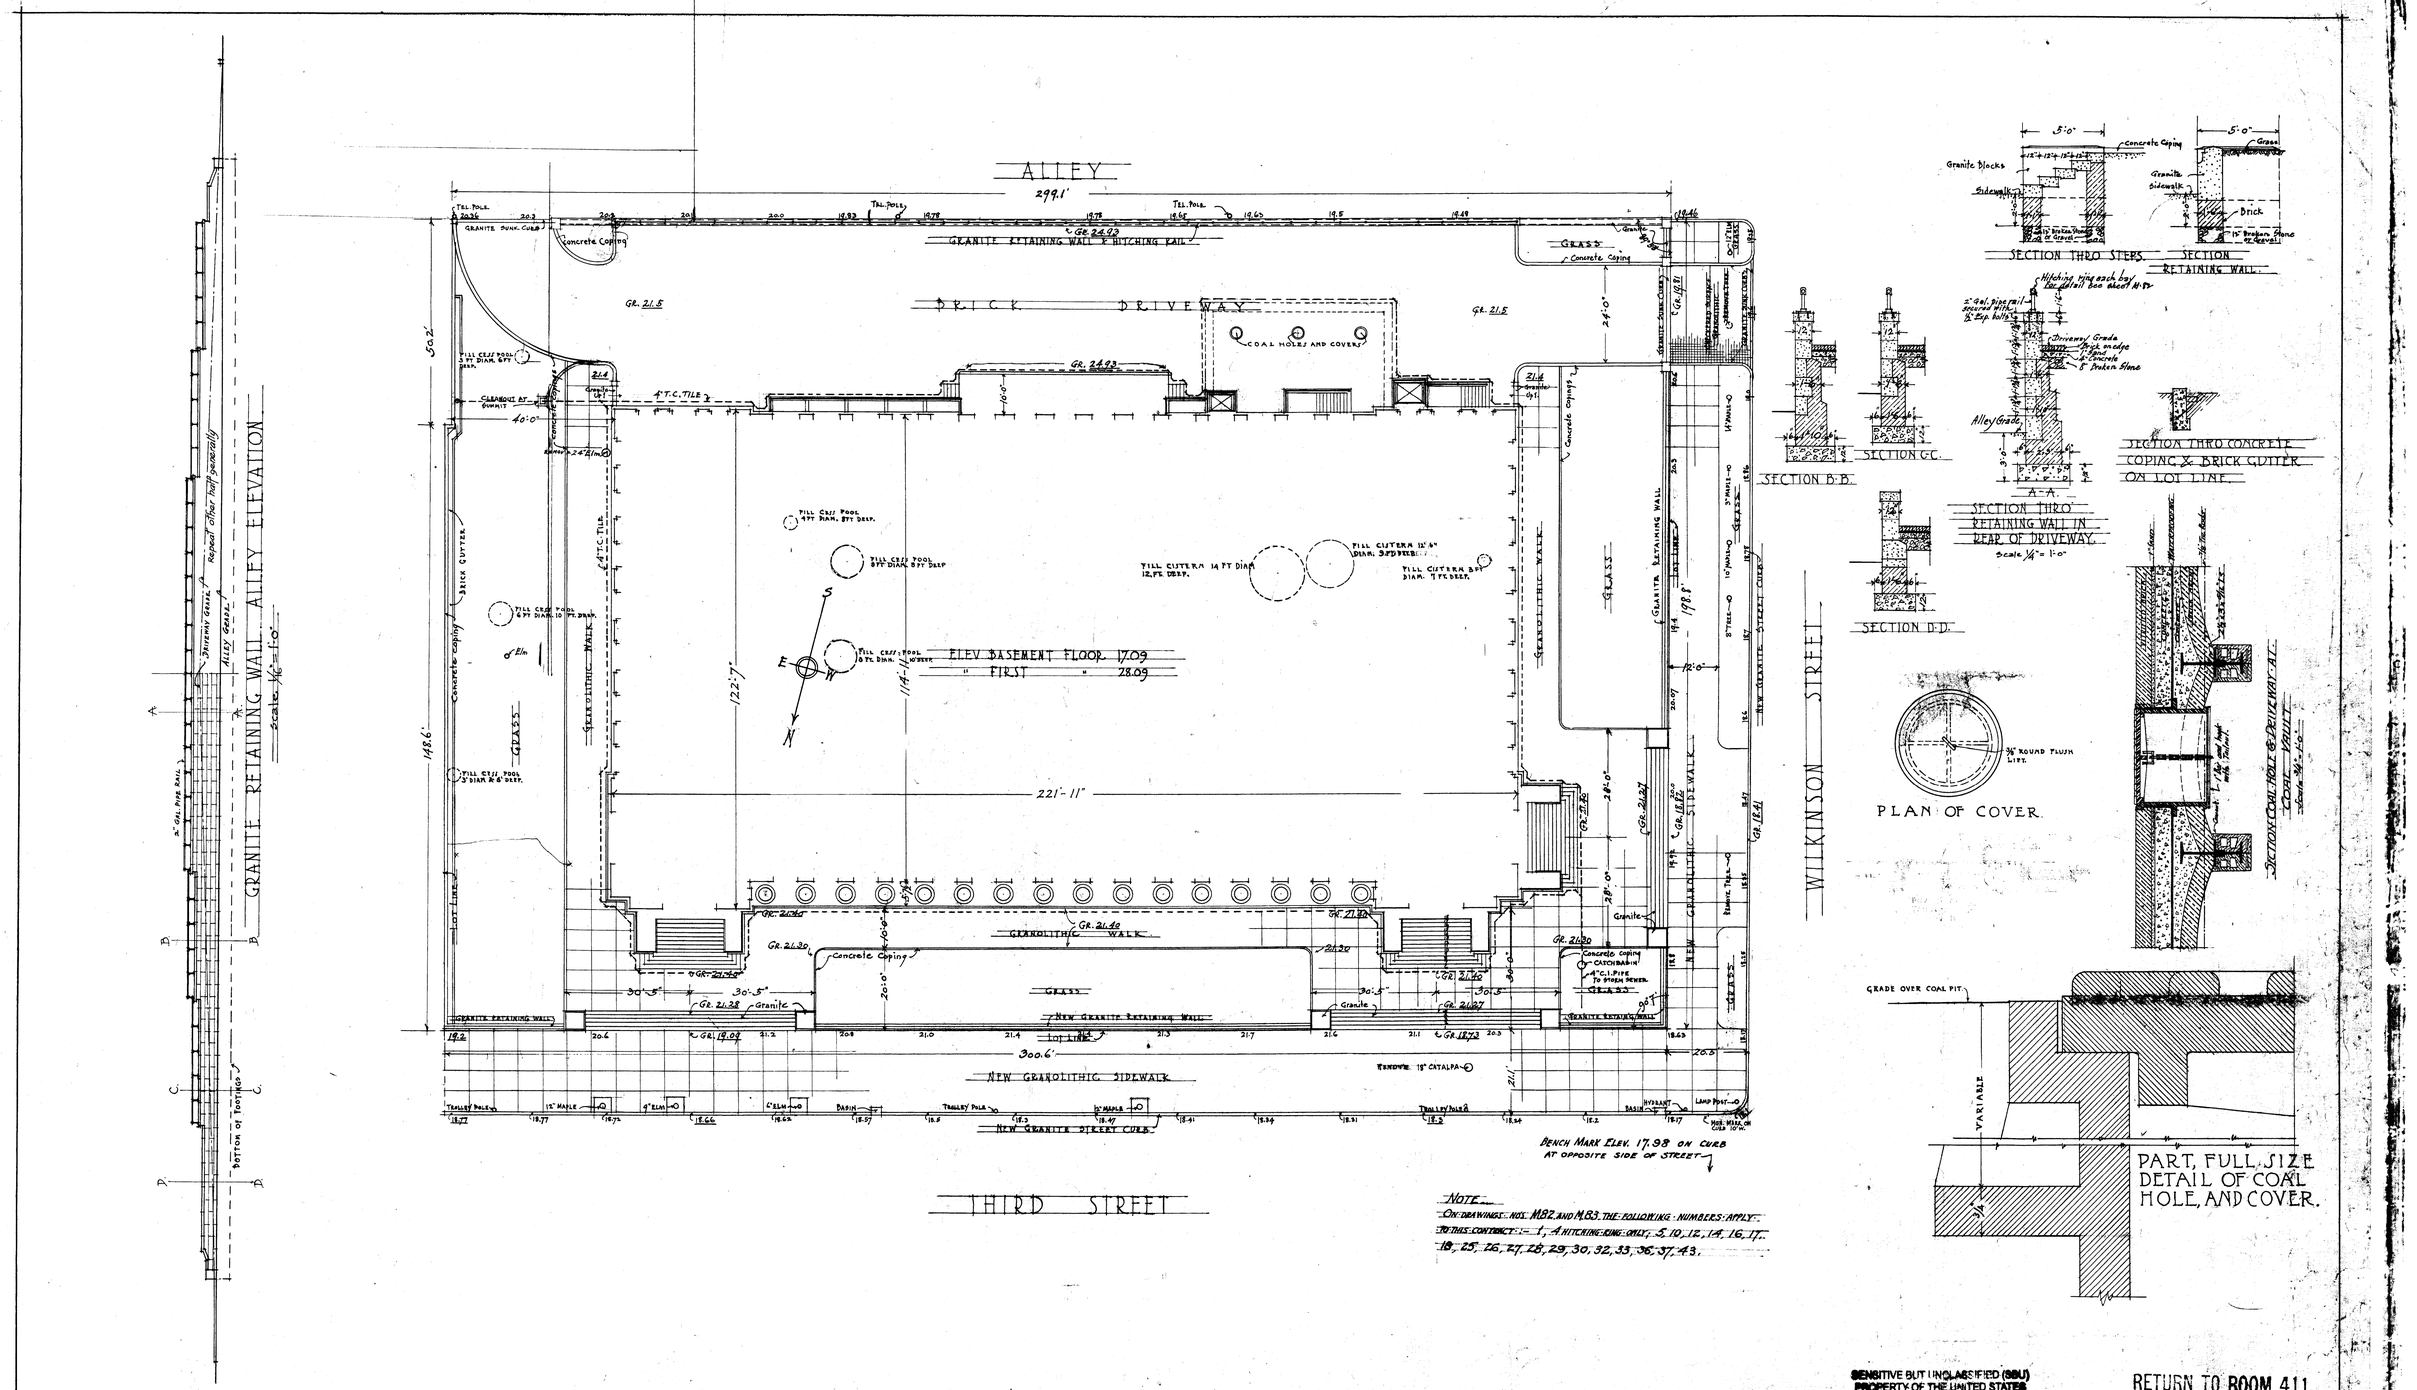

NOTE
ON DRAWINGS NOS. M82 AND M83 THE FOLLOWING NUMBERS APPLY TO THIS CONTRACT:- 1, 4 HITCHING RING ONLY; 5, 10, 12, 14, 16, 17, 18, 25, 26, 27, 28, 29, 30, 32, 33, 36, 37, 43.

NOTE: ESTABLISHED GRADES ARE UNDERLINED
NATURAL " NOT "

APPROACH PLAN

scale 1/16" = 1'-0"

SENSITIVE BUT UNCLASSIFIED (SBU)
PROPERTY OF THE UNITED STATES GOVERNMENT
FOR OFFICIAL USE ONLY
Do not remove this notice
Properly destroy or return documents when no longer needed

RETURN TO ROOM 411

U. S. P. O. & CT. H.,
DAYTON, OHIO.
No. 1

RETURN TO ROOM 411

RETURN TO ROOM 411

SENSITIVE BUT UNCLASSIFIED (SBU)
PROPERTY OF THE UNITED STATES
GOVERNMENT
FOR OFFICIAL USE ONLY
Do not remove this notice
Properly destroy or return
documents when no longer needed

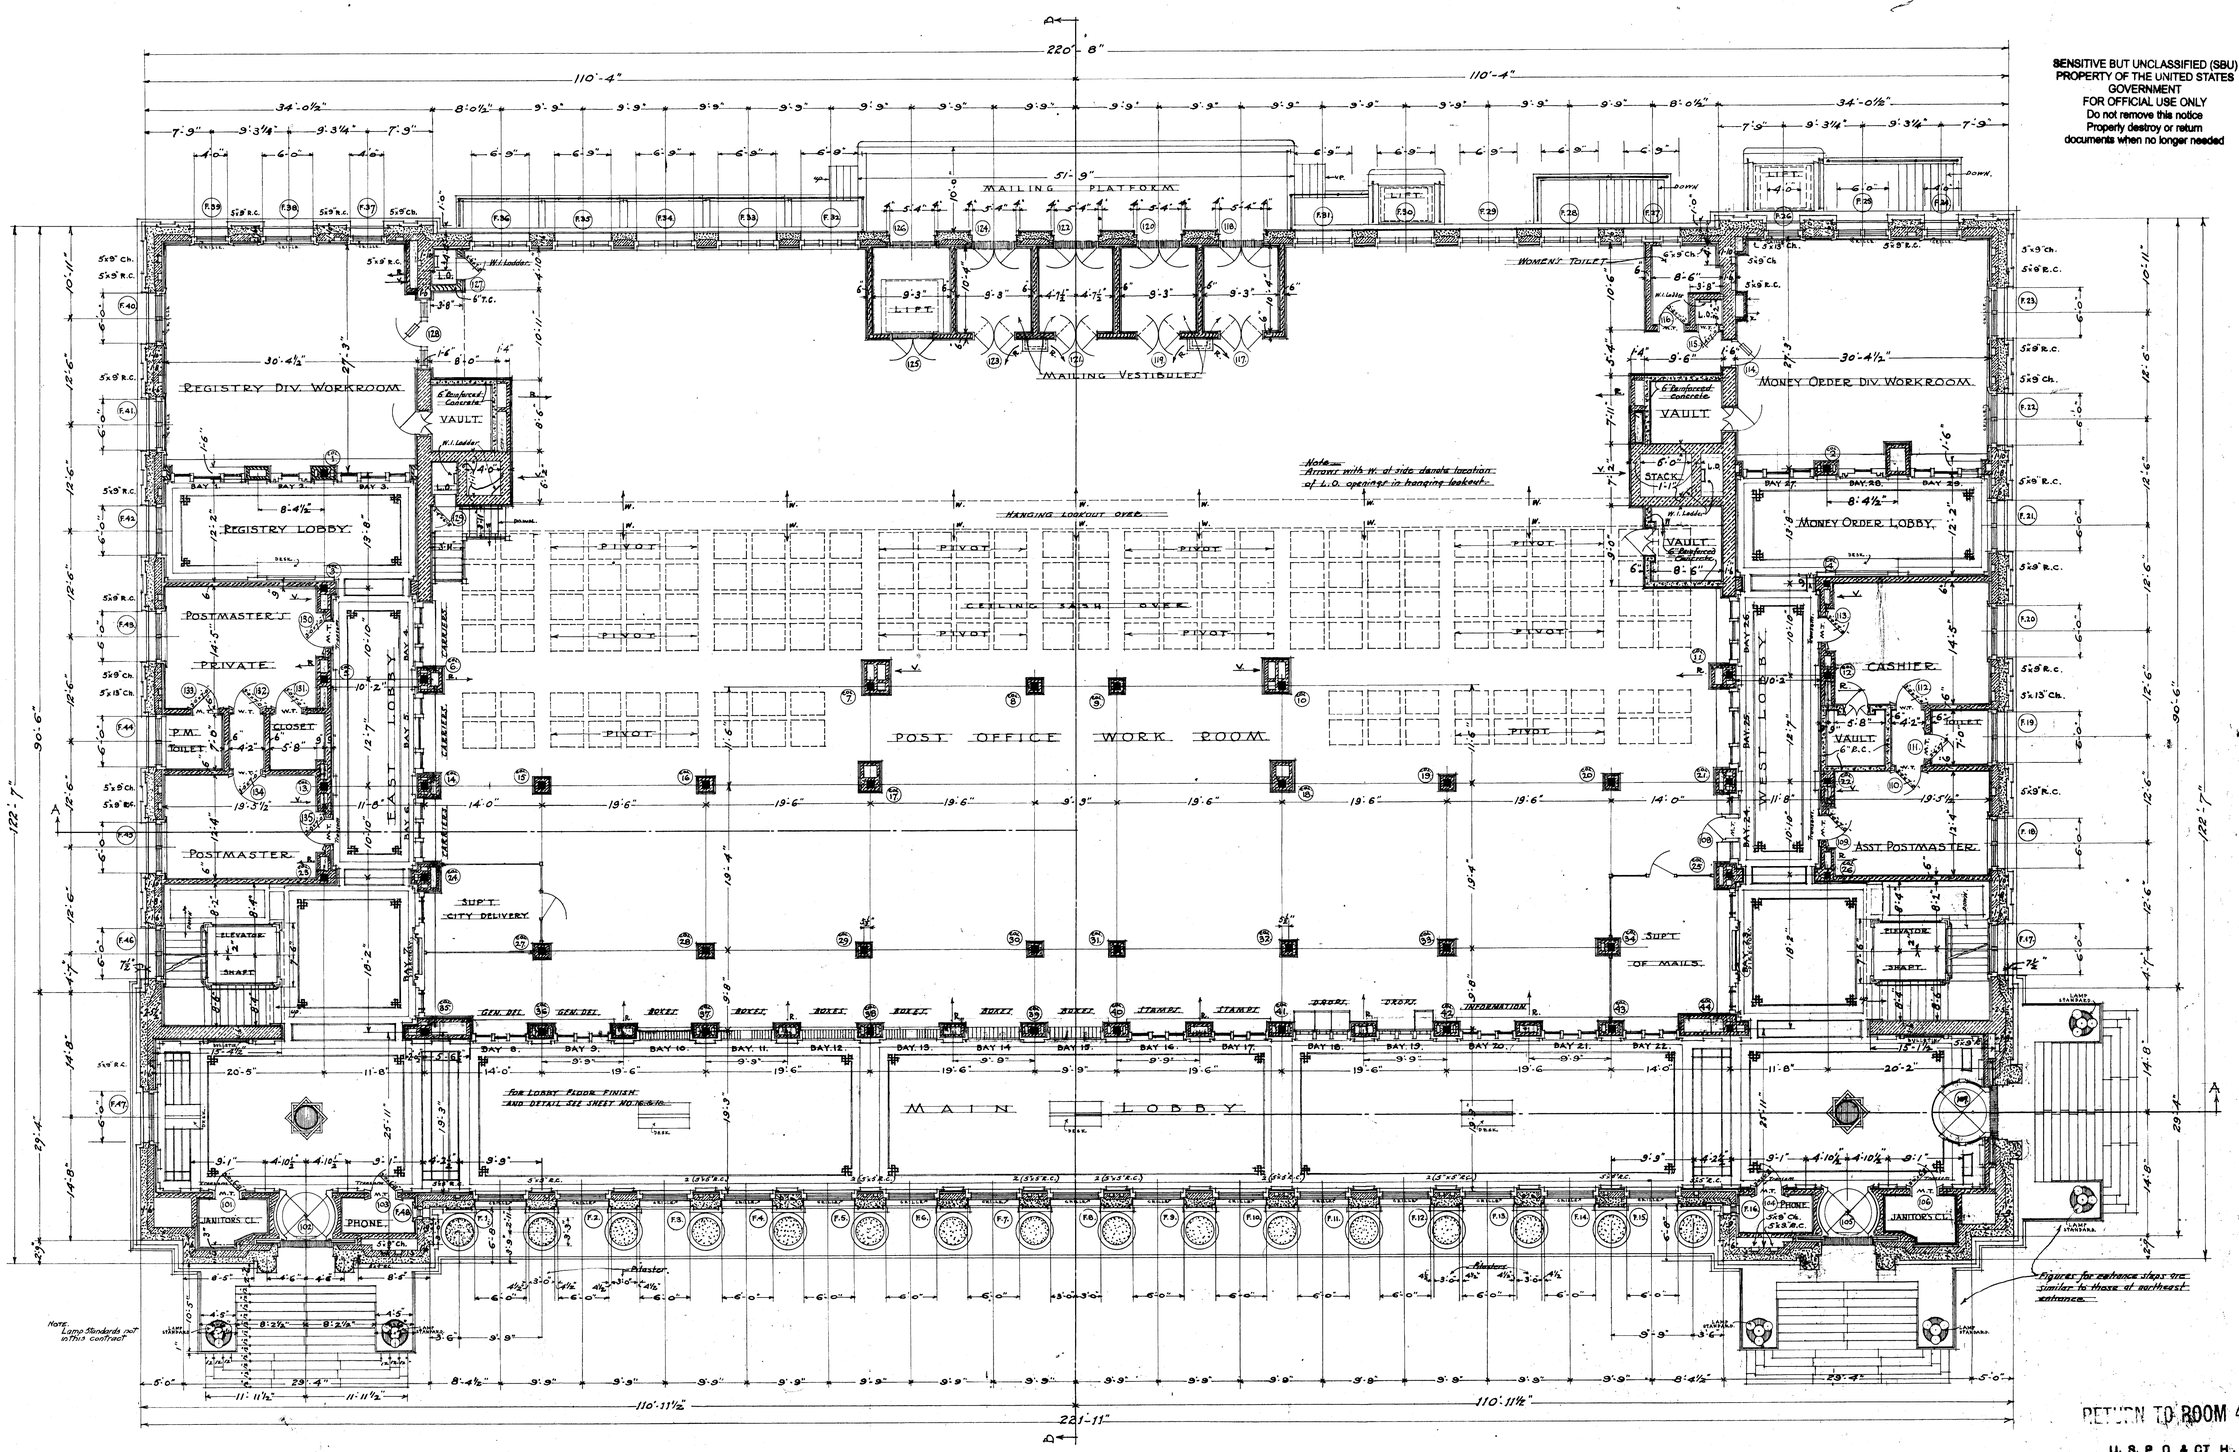

FIRST FLOOR PLAN

SCALE 1/8" = 1'-0"

James Kerr Taylor
Jun[illegible] ARCHITECT
[illegible] Department

RETURN TO ROOM 411

U. S. P. O. & CT. H.,
DAYTON, OHIO.
Dw'n by BALCH
Tr'd by BALCH
Ch'd by F. V. [illegible]
No. 4

RETURN TO ROOM 411

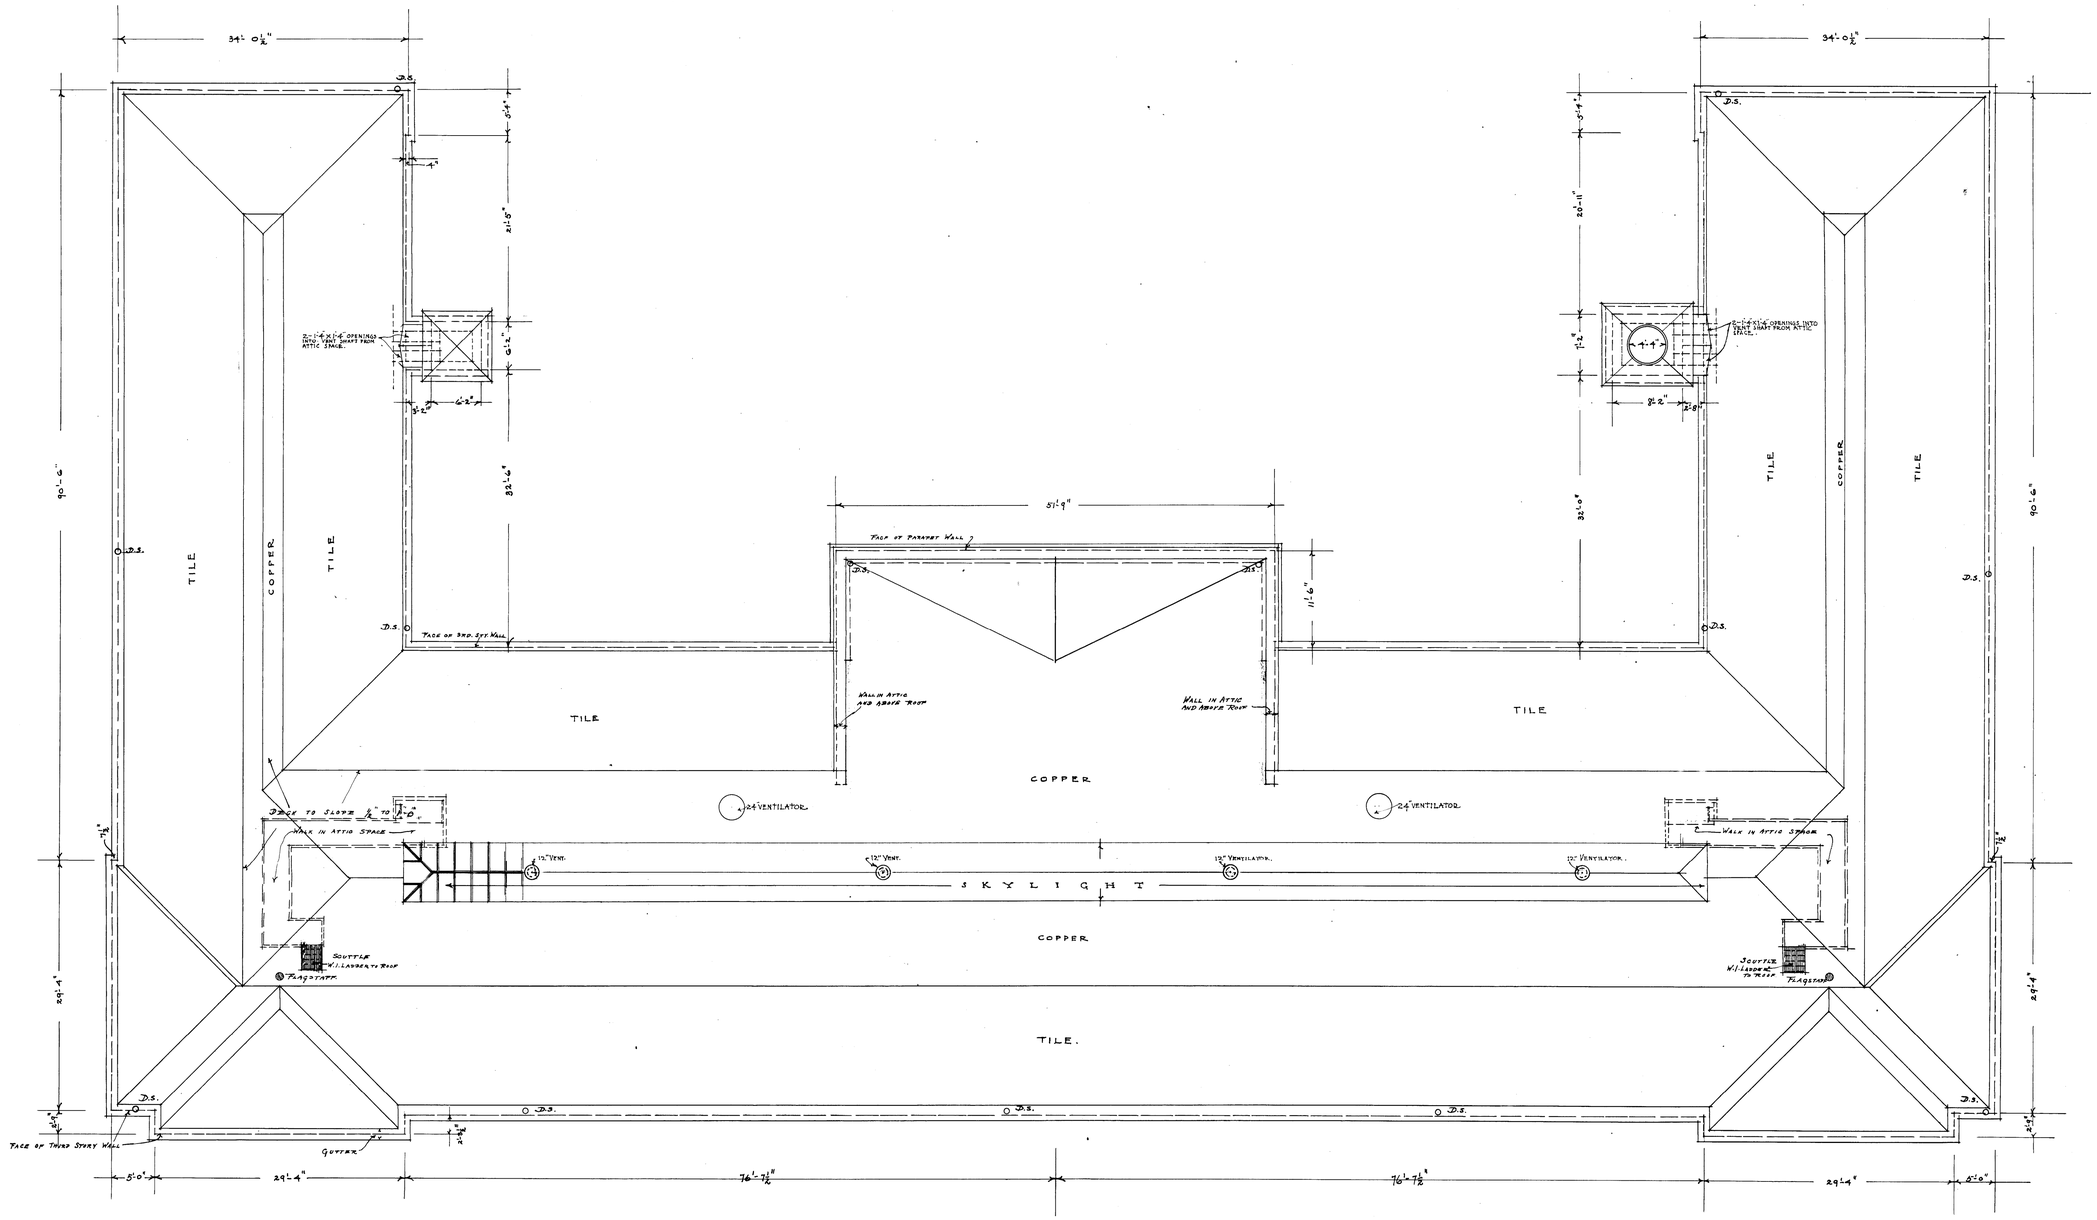

ROOF PLAN

SCALE 1/8" = 1 FOOT

James Knox Taylor
SUPERVISING ARCHITECT
Treasury Department.

RETURN TO ROOM 411

SENSITIVE BUT UNCLASSIFIED (SBU)
PROPERTY OF THE UNITED STATES
GOVERNMENT
FOR OFFICIAL USE ONLY
Do not remove this notice
Properly destroy or return
documents when no longer needed

RETURN TO ROOM 411

U. S. P. O. & CT. H.,
DAYTON, OHIO.
Dw'n. by Willis
Tr'd. by Willis
No. 7
Ch'd by F. V. Kerr & N.Y. 2/20/11
Fwd 4-14-11 MSC

RETURN TO ROOM 411

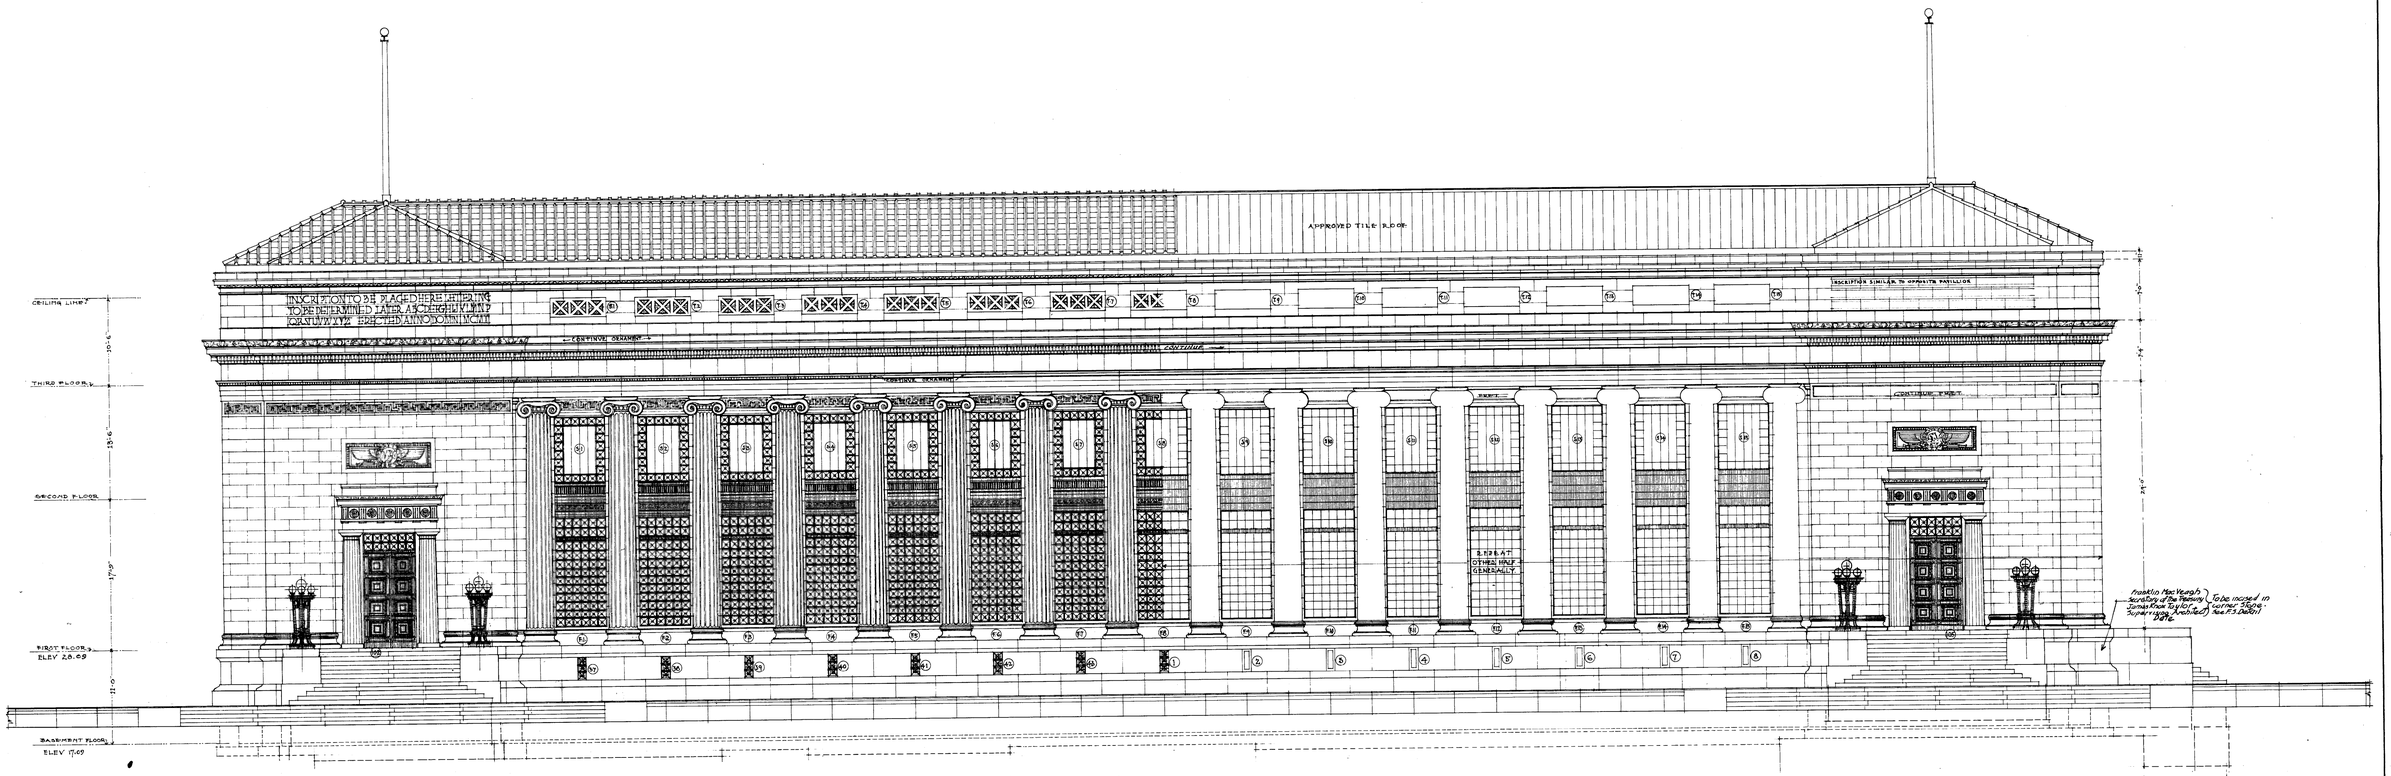

·ELEVATION·ON·THIRD·STREET·

ONE·EIGHTH·INCH = ONE FOOT·

SENSITIVE BUT UNCLASSIFIED (SBU)
PROPERTY OF THE UNITED STATES
GOVERNMENT
FOR OFFICIAL USE ONLY
Do not remove this notice
Properly destroy or return
documents when no longer needed

RETURN TO ROOM 411

U. S. P. O. & CT. H.,
DAYTON, OHIO.
Dw'n. by H. Murphy
Tr'd. by Rochschild
Ch'd by F. H. Hunsey
No. 8

James Knox Taylor
SUPERVISING ARCHITECT
Treasury Department.

RETURN TO ROOM 411

Drawer 3047

3047
RETURN TO ROOM 411

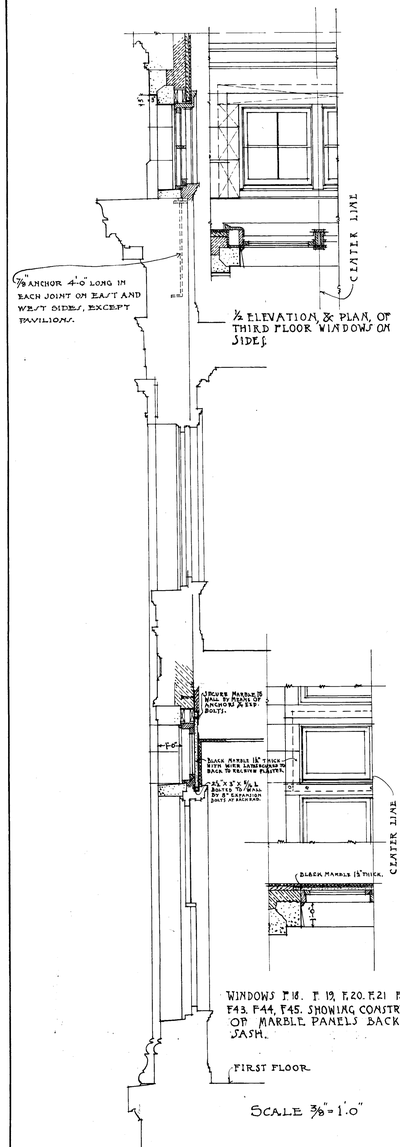

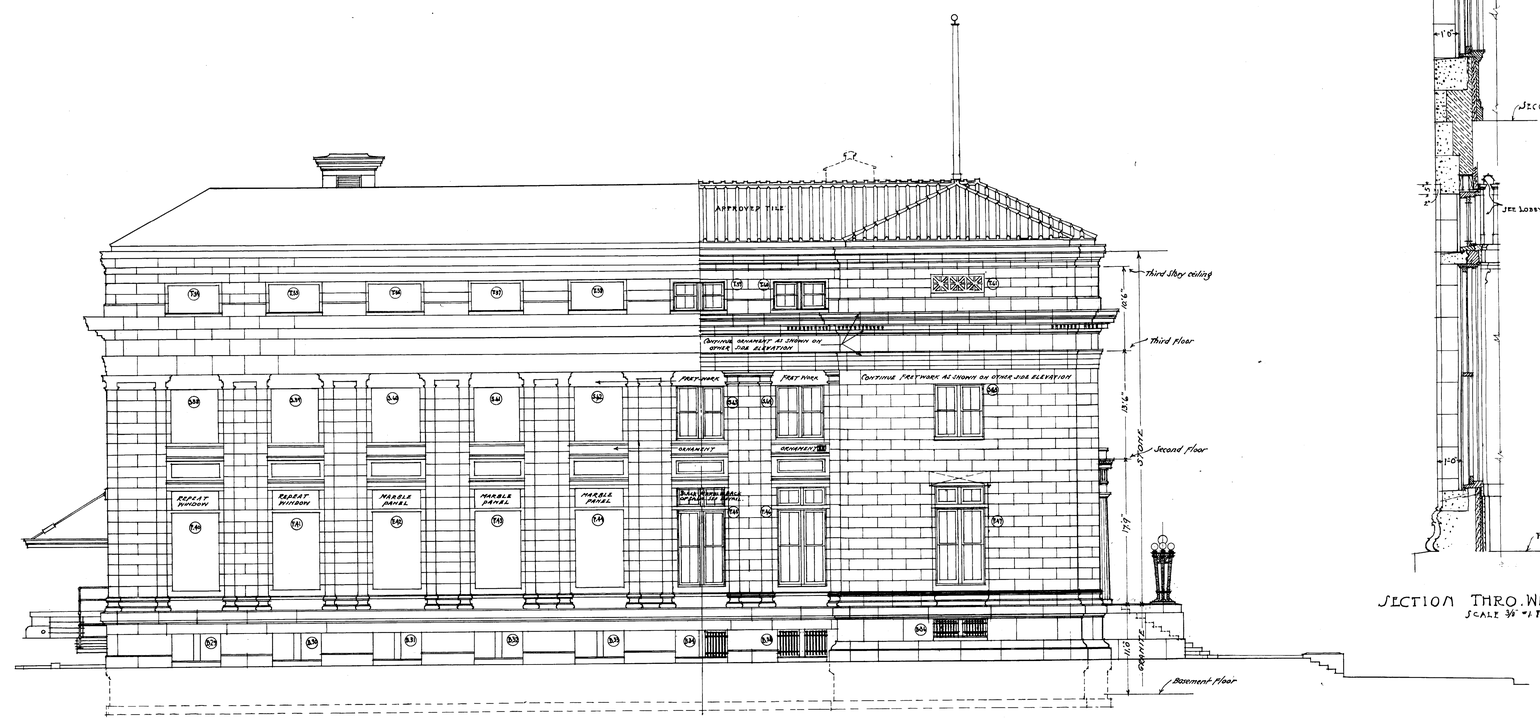

EAST ELEVATION

⅛ INCH = 1 FOOT.

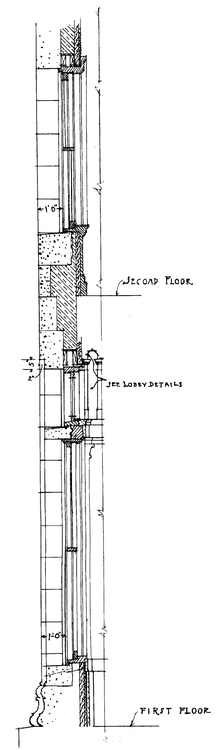

SECTION THRO. WINDOWS NOS. S.63 E.47.
SCALE 3/8" = 1 FOOT

SENSITIVE BUT UNCLASSIFIED (SBU)
PROPERTY OF THE UNITED STATES GOVERNMENT
FOR OFFICIAL USE ONLY
Do not remove this notice
Property destroy or return documents when no longer needed

RETURN TO ROOM 411

James Knox Taylor
SUPERVISING ARCHITECT
Treasury Department.

RETURN TO ROOM 411

U. S. P. O. & ST. B.,
DAYTON, OHIO.
Dr'n. by H.H.Murphy
Tr'd. by W.E.Lich
Ch'd by J.E.McLaughlin
No. 10.

RETURN TO ROOM 411

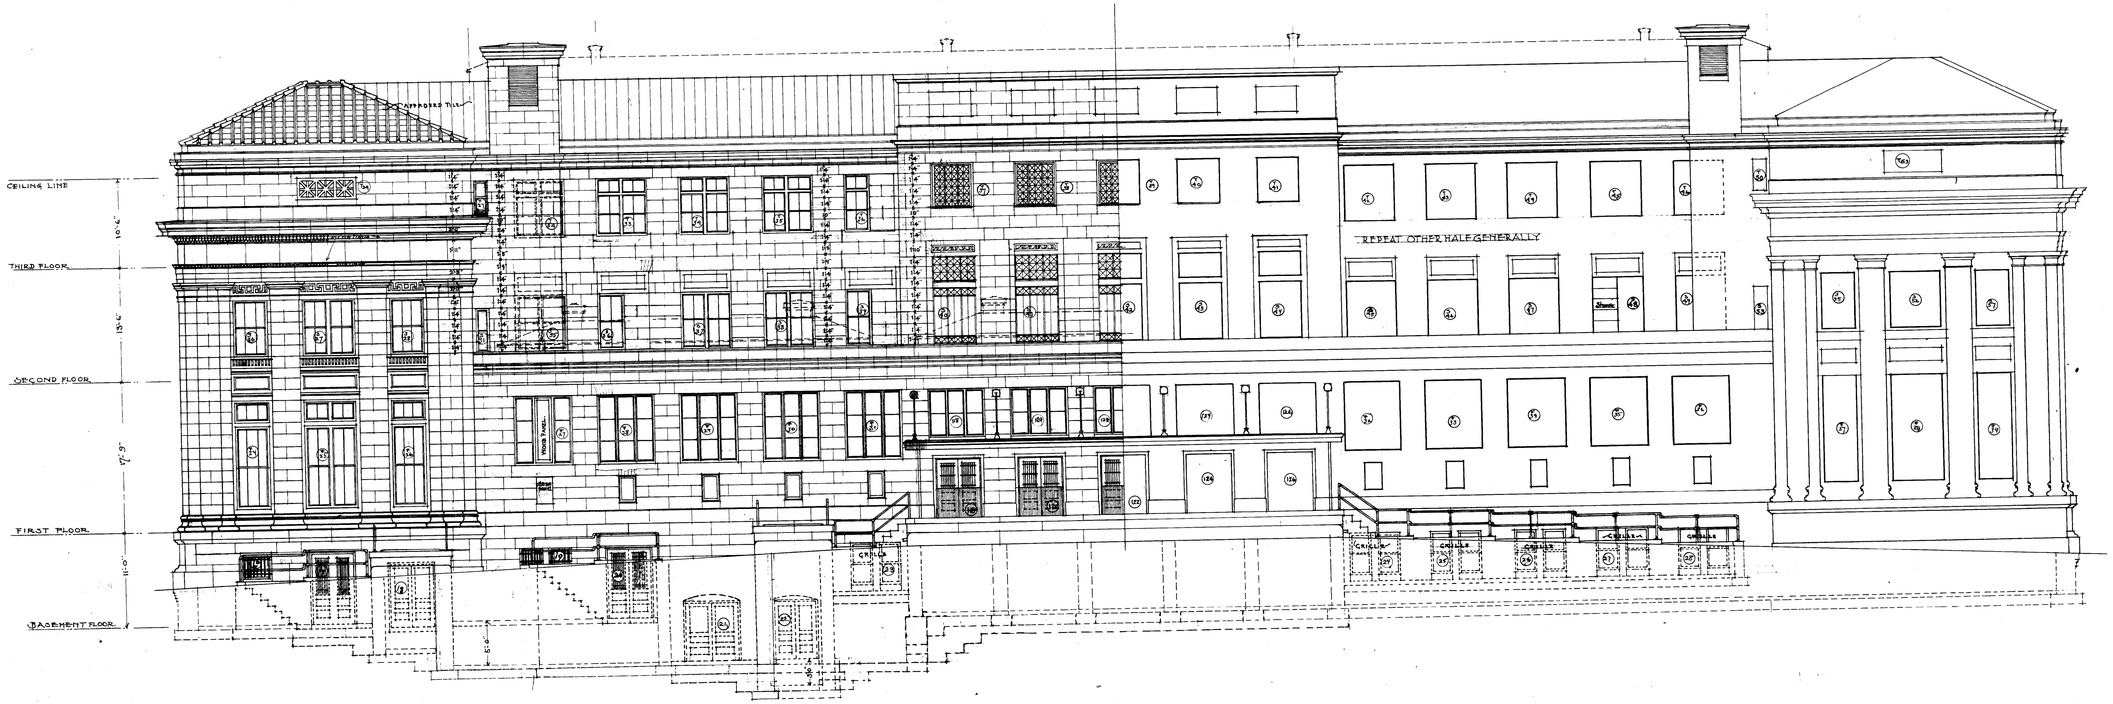

REAR ELEVATION

1/8 INCH = 1 FOOT.

SENSITIVE BUT UNCLASSIFIED (SBU)
PROPERTY OF THE UNITED STATES
GOVERNMENT
FOR OFFICIAL USE ONLY
Do not remove this notice
Properly destroy or return
documents when no longer needed

RETURN TO ROOM 411

U. S. P. O. & CT. H.,
DAYTON, OHIO.
Dw'n. by Childs
Tr'd. by Shaw
Ch'd. by T. U. Murphy
No. 11

James Knox Taylor
SUPERVISING ARCHITECT
Treasury Department.

RETURN TO ROOM 411

RETURN TO ROOM 411

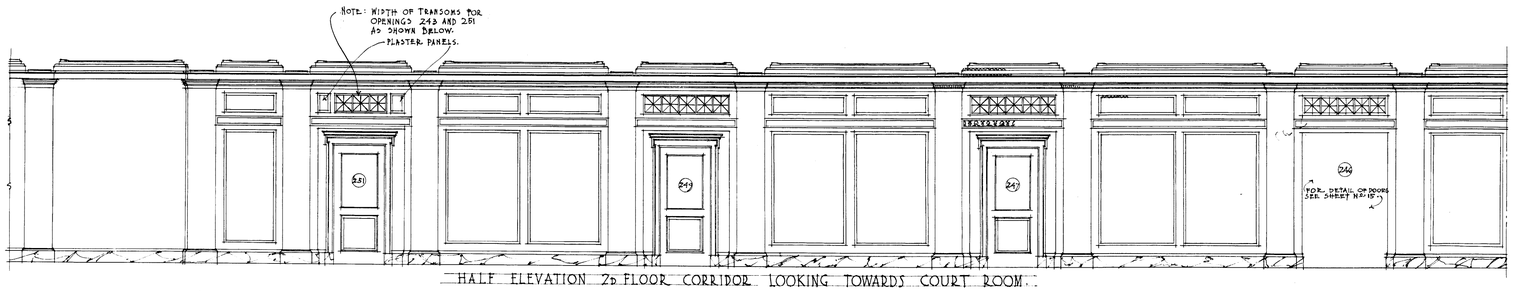

HALF ELEVATION 2D FLOOR CORRIDOR LOOKING TOWARDS COURT ROOM.

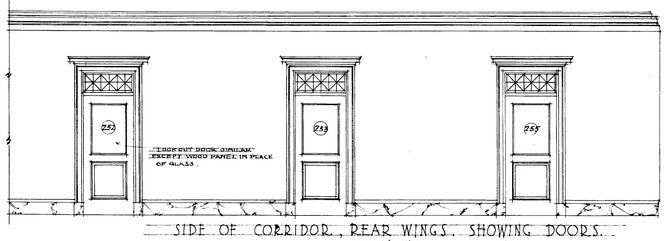

SIDE OF CORRIDOR, REAR WINGS SHOWING DOORS.
SCALE 1/4" = 1'-0"

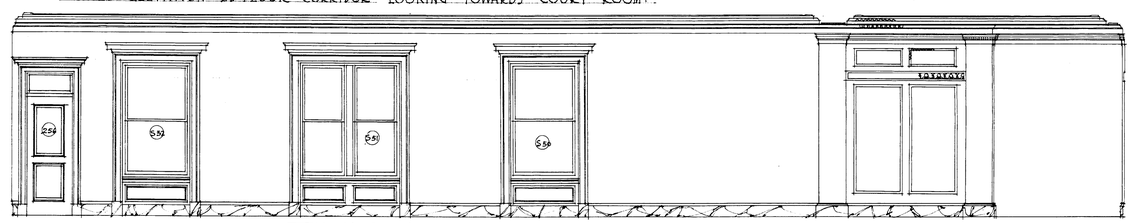

CORRIDOR ON REAR WINGS WINDOW SIDE.

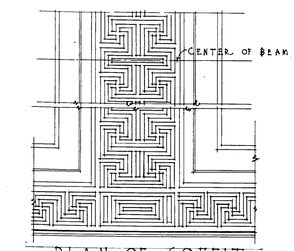

PLAN OF SOFFIT.

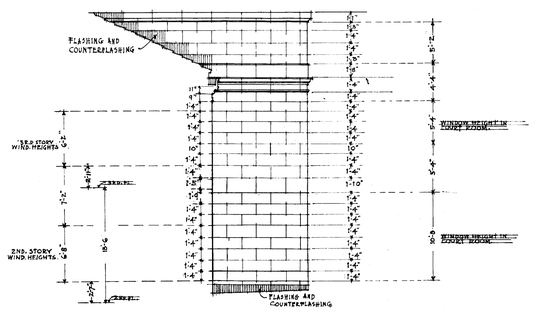

RETURN OF COURT RM. WALLS IN REAR.

TRANSVERSE SECTION "BB"
SCALE 1/8" = 1'-0"

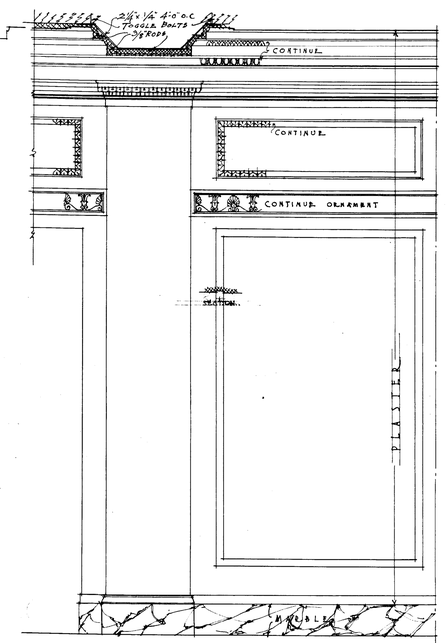

DETAILS OF CORRIDOR, 2D FLOOR.
Scale 3/4" = 1'-0"

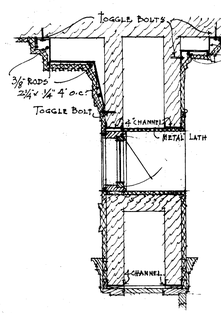

TYPICAL SECTION THRO. HEAD OF OFFICE DOORS IN 2ND. STORY DOUBLE PARTITIONS.
SCALE 3/4" = 1'-0"

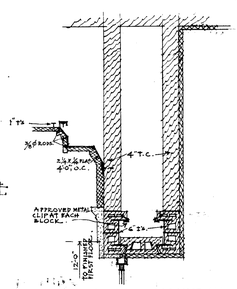

SECTION THRO CORNICE IN M.O. LOBBY AT SCREEN, EAST, WEST & REG. LOBBYS SIMILAR.
SCALE 3/4" = 1'-0"

SENSITIVE BUT UNCLASSIFIED (SBU)
PROPERTY OF THE UNITED STATES GOVERNMENT
FOR OFFICIAL USE ONLY
Do not remove this notice
Property destroy or return documents when no longer needed

RETURN TO ROOM 411

U. S. P. O. & CT. H.,
DAYTON, OHIO.
Dw'n. by Ehlgetz
Tr'd. by Bockstoce
Ch'd by E. H. Murray
No. 12

RETURN TO ROOM 411

RETURN TO ROOM 411

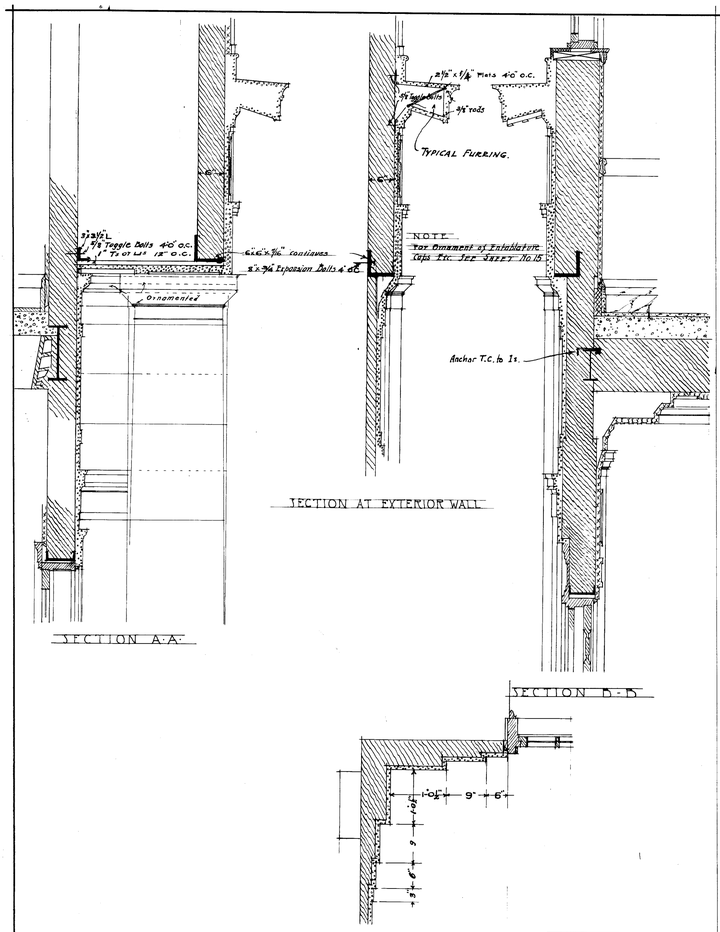

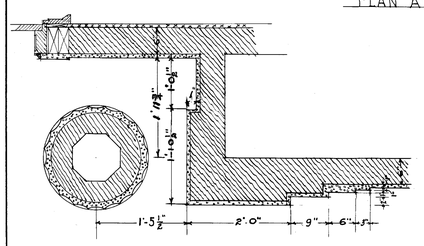

· IMITATION · CAEN · STONE · ALTERNATE · FOR · COURT · ROOM ·

SCALE 3/4" = 1'-0"

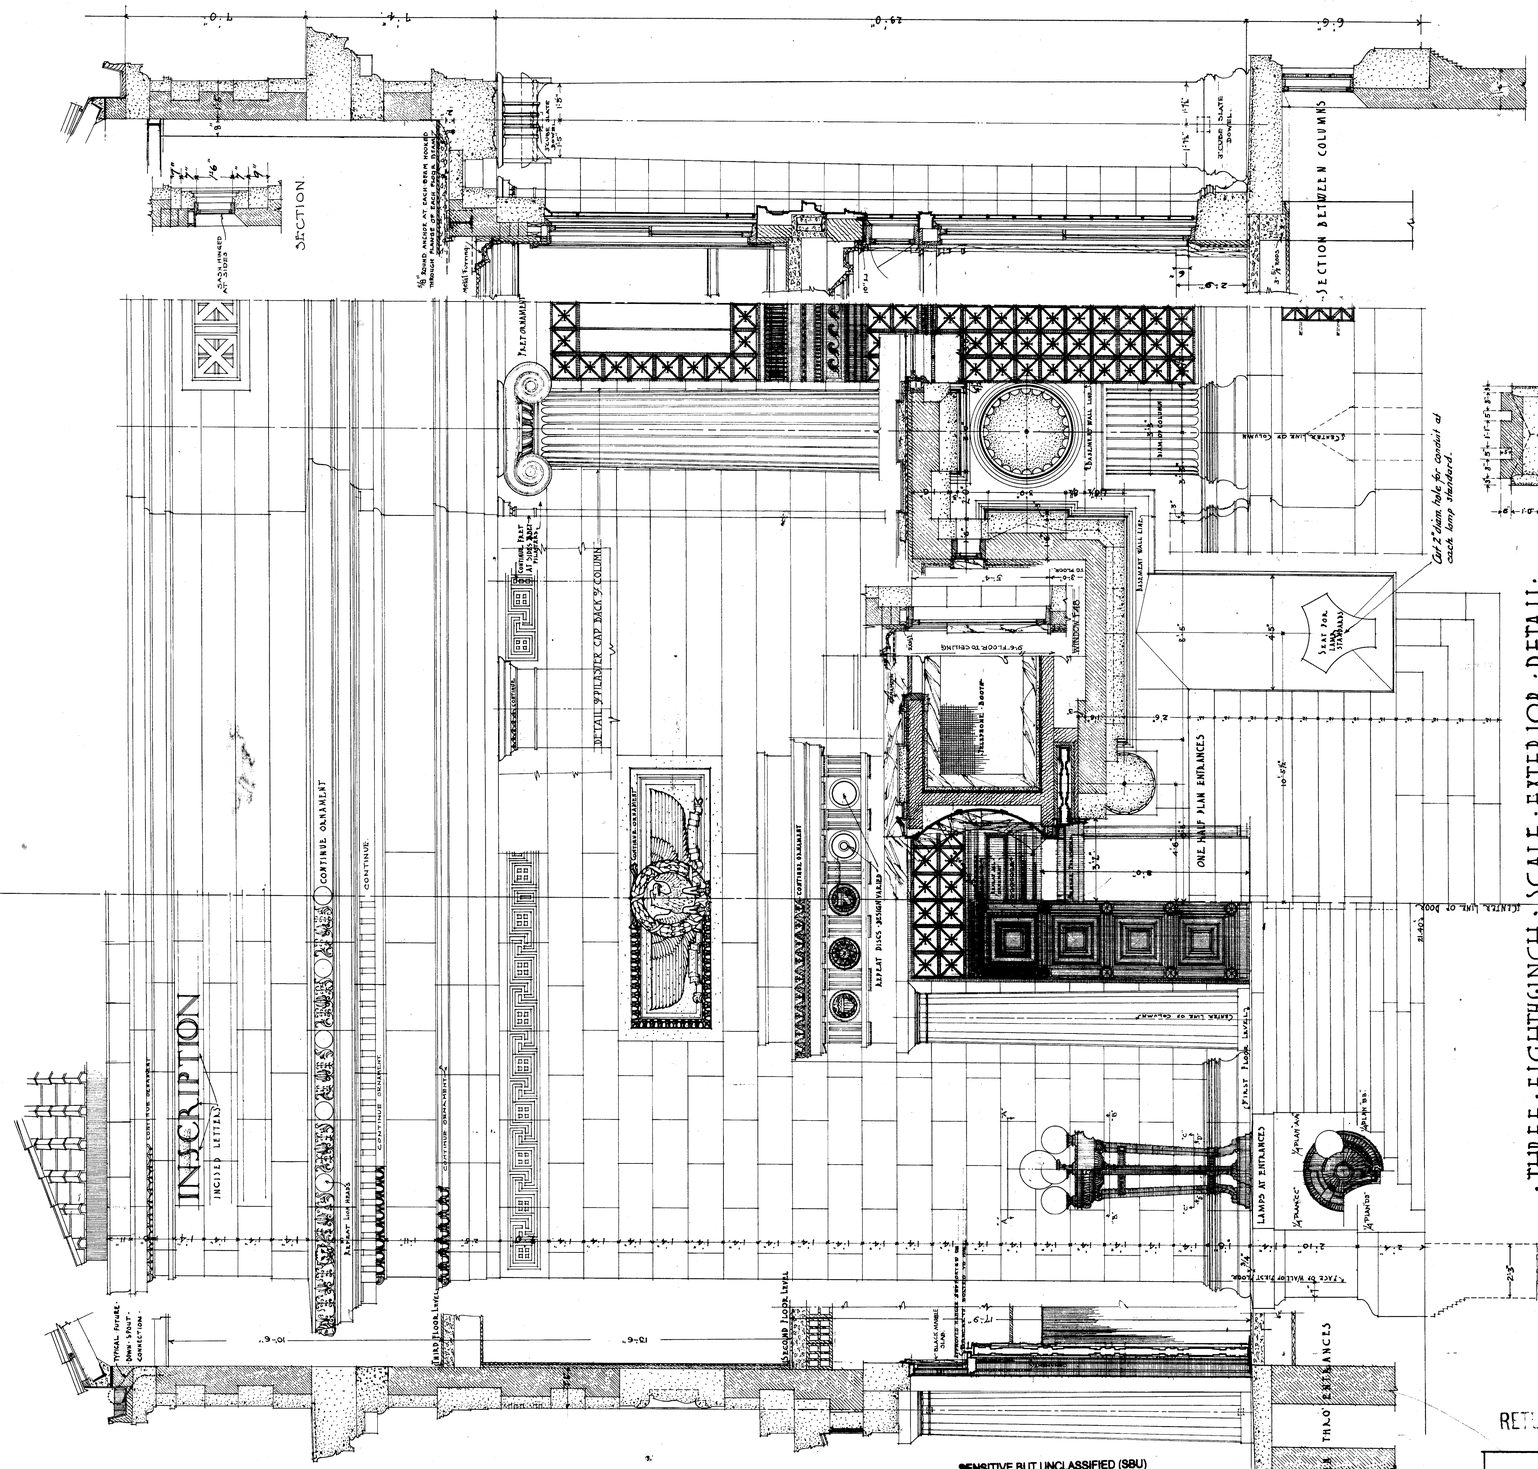

James Knox Taylor
SUPERVISING ARCHITECT
Treasury Department.

RETURN TO ROOM 411

SENSITIVE BUT UNCLASSIFIED (SBU)
PROPERTY OF THE UNITED STATES GOVERNMENT
FOR OFFICIAL USE ONLY
Do not remove this notice
Properly destroy or return documents when no longer needed

RETURN TO ROOM 411

U. S. P. O. & CT. H.,
DAYTON, OHIO.
Dw'n. by
Tr'd. by
Ch'd by
No. 14

Drawer 3047

RETURN TO ROOM 411

3047

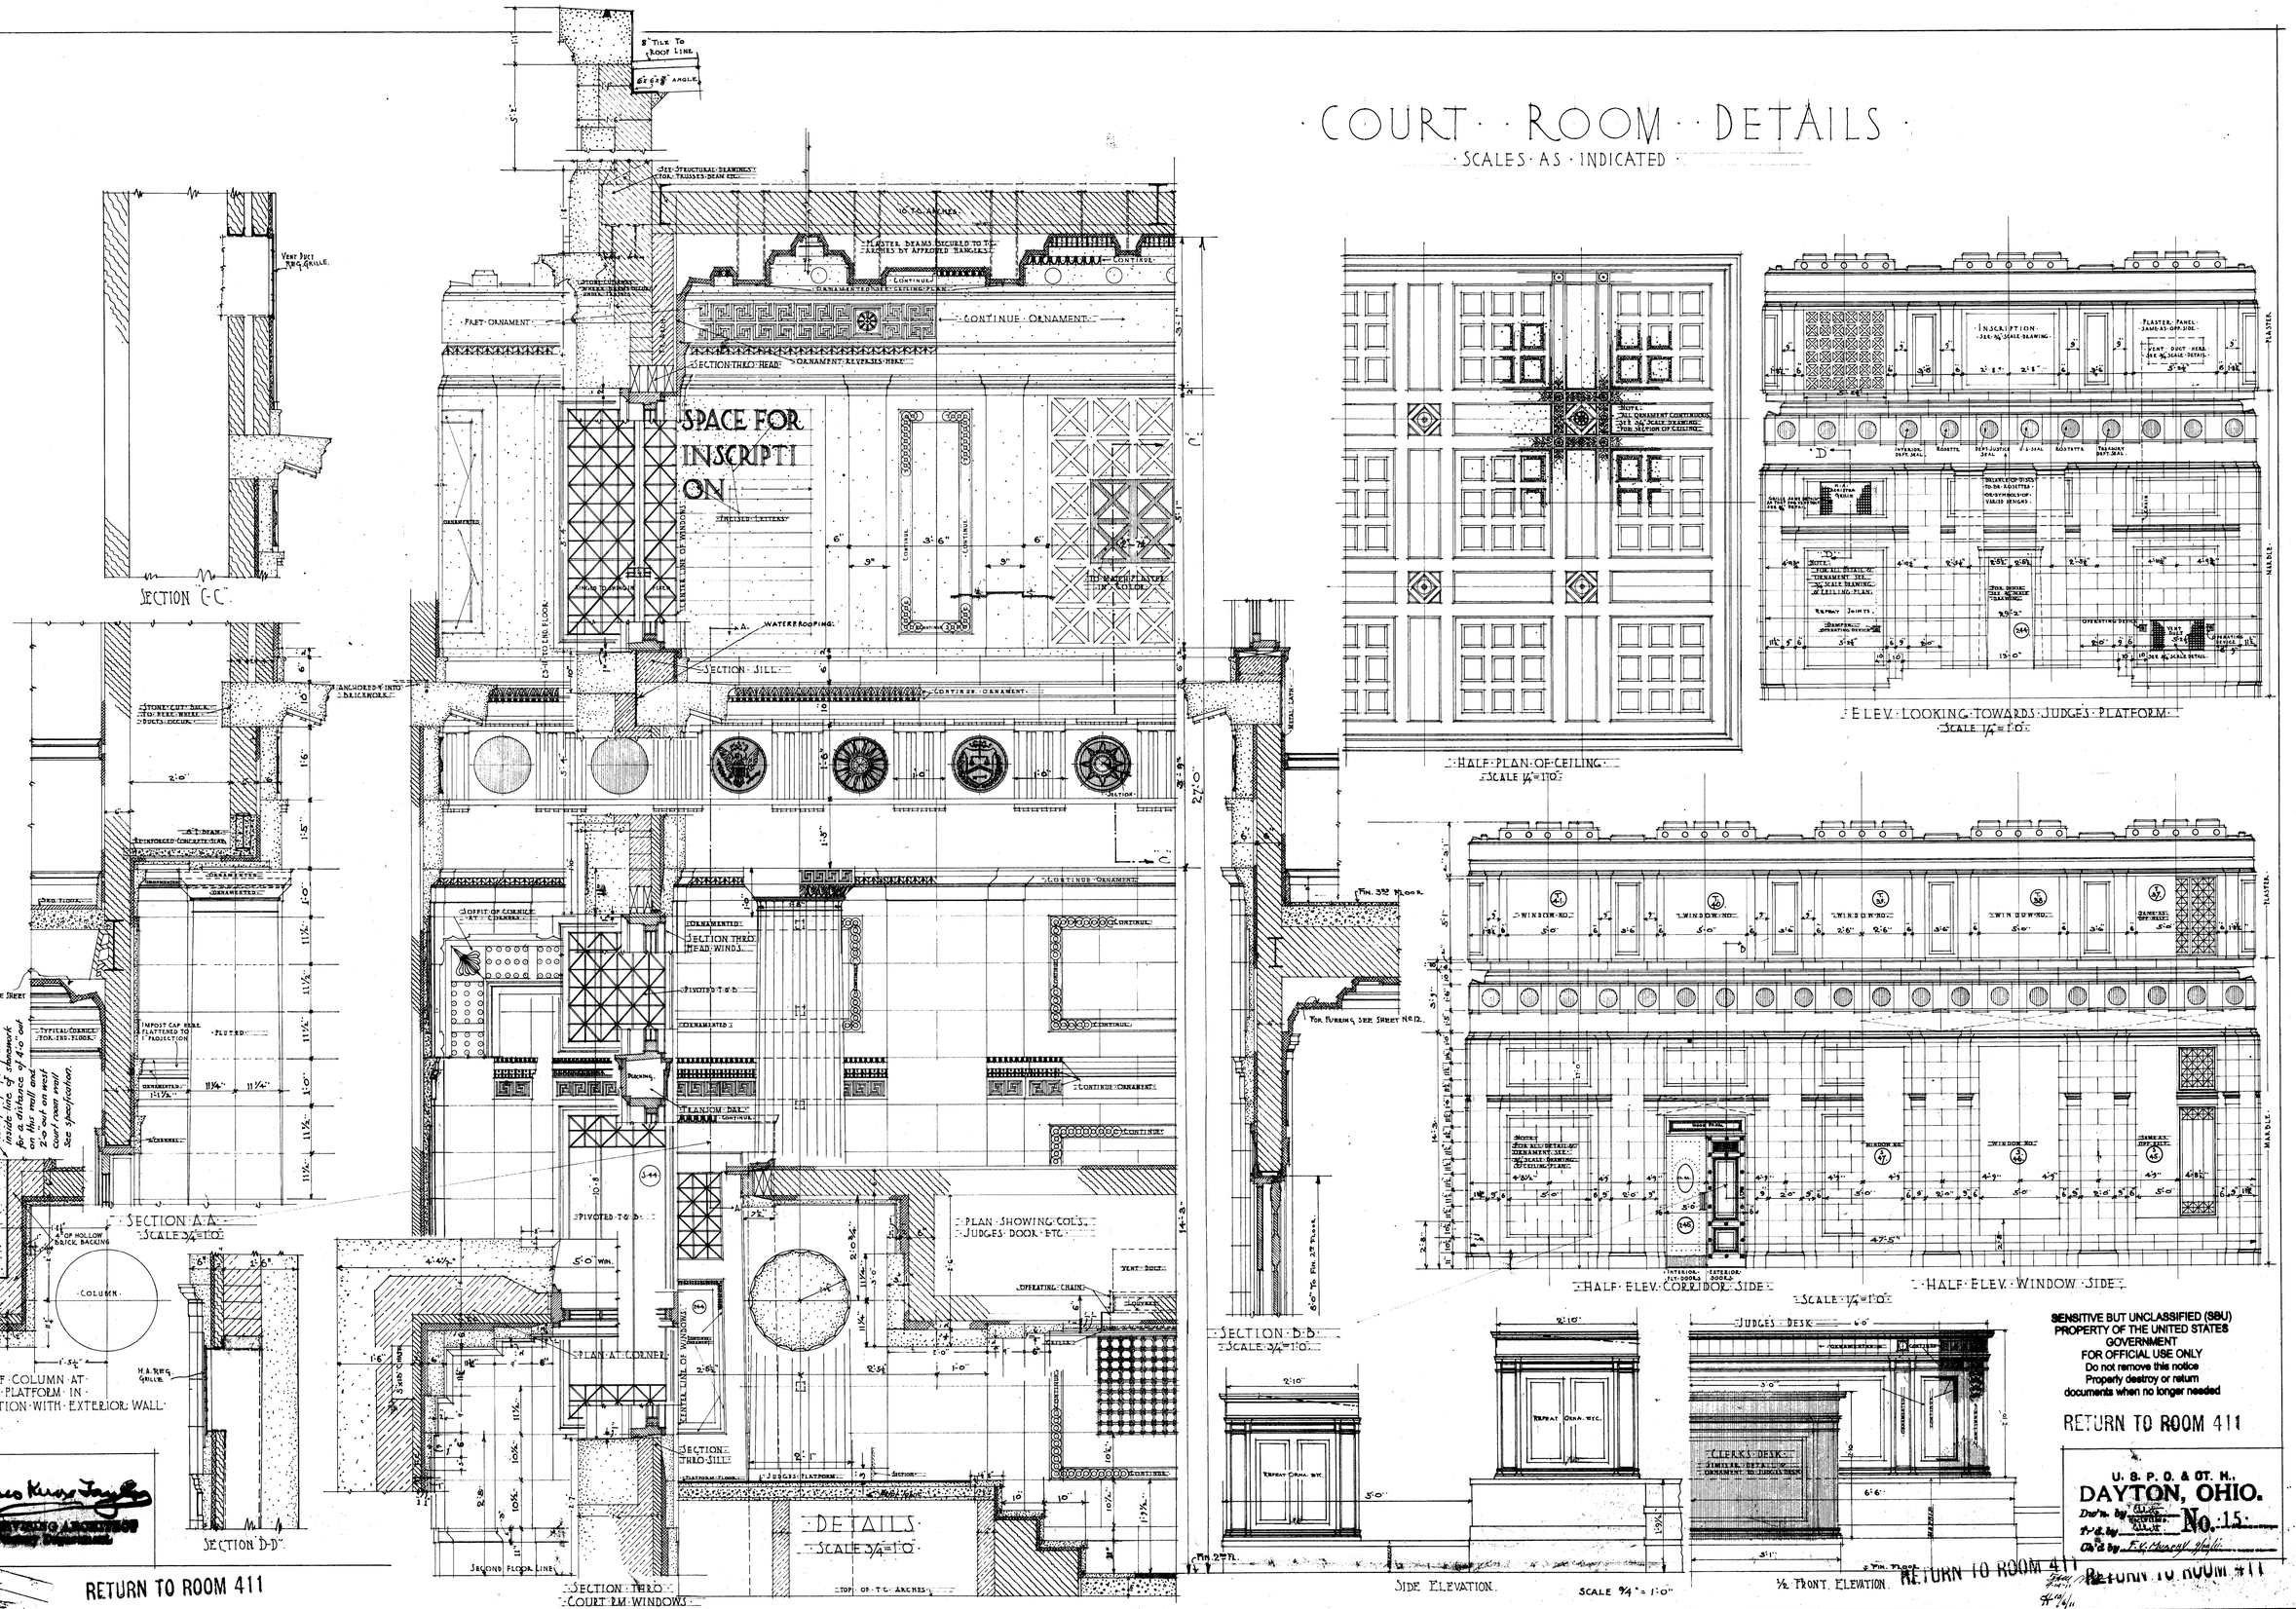
COURT · ROOM · DETAILS
SCALES · AS · INDICATED
SPACE FOR INSCRIPTION
SECTION C-C
SECTION A-A
SCALE 3/4"=1'-0"
PLAN OF COLUMN AT JUDGES PLATFORM IN CONNECTION WITH EXTERIOR WALL
SECTION D-D
SECTION THRO COURT RM WINDOWS
DETAILS
SCALE 3/4"=1'-0"
PLAN SHOWING COL'S, JUDGES DOOR ETC.
SECTION B-B
SCALE 3/4"=1'-0"
HALF PLAN OF CEILING
SCALE 1/4"=1'-0"
ELEV. LOOKING TOWARDS JUDGES PLATFORM
SCALE 1/4"=1'-0"
HALF ELEV. CORRIDOR SIDE
HALF ELEV. WINDOW SIDE
SCALE 1/4"=1'-0"
SIDE ELEVATION
SCALE 3/4"=1'-0"
1/2 FRONT ELEVATION
CLERKS DESK
JUDGES DESK
SENSITIVE BUT UNCLASSIFIED (SBU)
PROPERTY OF THE UNITED STATES GOVERNMENT
FOR OFFICIAL USE ONLY
Do not remove this notice
Properly destroy or return documents when no longer needed
RETURN TO ROOM 411
U. S. P. O. & CT. H.,
DAYTON, OHIO.
No. 15
RETURN TO ROOM 411
RETURN TO ROOM 411

SCREEN & LOBBY DETAILS.
SCALE 1/4"=1'-0" EXCEPT WHERE OTHERWISE NOTED.
HALF ELEVATION OF SCREEN IN MAIN LOBBY
Note WINDOWS IN SCREEN MARKED (P) ARE TO PIVOT AT TOP AND BOTTOM, OTHERS FIXED.
HALF ELEV. OF MAIN LOBBY LOOKING EAST
INTERIOR ELEVATION SHOWING NORTH ENTRANCES DOOR Nos 1, 2, 3, 4, 5.
DESKS IN MAIN LOBBY.
ELEVATION OF SCREEN IN EAST LOBBY WEST LOBBY SIMILAR IN DETAIL
HALF ELEV. OPPOSITE M.O. DIV.
HALF ELEV. M.O. DIV.
REGISTRY DIV. SIMILAR.
ELEV. OF DROP BAYS
ELEV. SHOWING WINDOW TREATMENT MAIN LOBBY
ELEV. SHOWING TREATMENT IN M.O. & REG. BAYS
ELEV. SHOWING TREATMENT OF DOORS IN SIDE LOBBY
ELEV. OF BAY NO 24
ELEV. SOUTH END OF MAIN LOBBY
PART PLAN OF LOBBY CEILING
SCALE 3/4"=1'-0"
SECTION THRO CORNICE IN SIDE OR EAST & WEST LOBBIES TAKEN AT SCREEN ALSO M.O. & REG. LOBBYS.
SCALE 3/4"=1'-0"
PLAN OF CEILING AT ENDS OF MAIN LOBBY
MAIN LOBBY CEILING
CEILING IN SIDE LOBBIES
CEILING IN FRONT OF ELEVATORS
SECTION THRO. CLOCK.
SCALE 3/4"=1'-0"
SECTION M-M THRO. BEAM AT ENTRANCE TO E. AND W. LOBBY
SCALE 3/4"=1'-0"
SCALE 3/4"=1'-0"
SECTION THRO DROPS SECTION THRO BOXES SECTION THRO WINDOW
TYPICAL BAY IN MAIN LOBBY SHOWING SLIDING WINDOW ETC.
U. S. P. O. & CT. H.
DAYTON, OHIO.
No. 16
RETURN TO ROOM 411
SENSITIVE BUT UNCLASSIFIED (SBU)
PROPERTY OF THE UNITED STATES GOVERNMENT
FOR OFFICIAL USE ONLY
Do not remove this notice
Properly destroy or return documents when no longer needed
RETURN TO ROOM 411

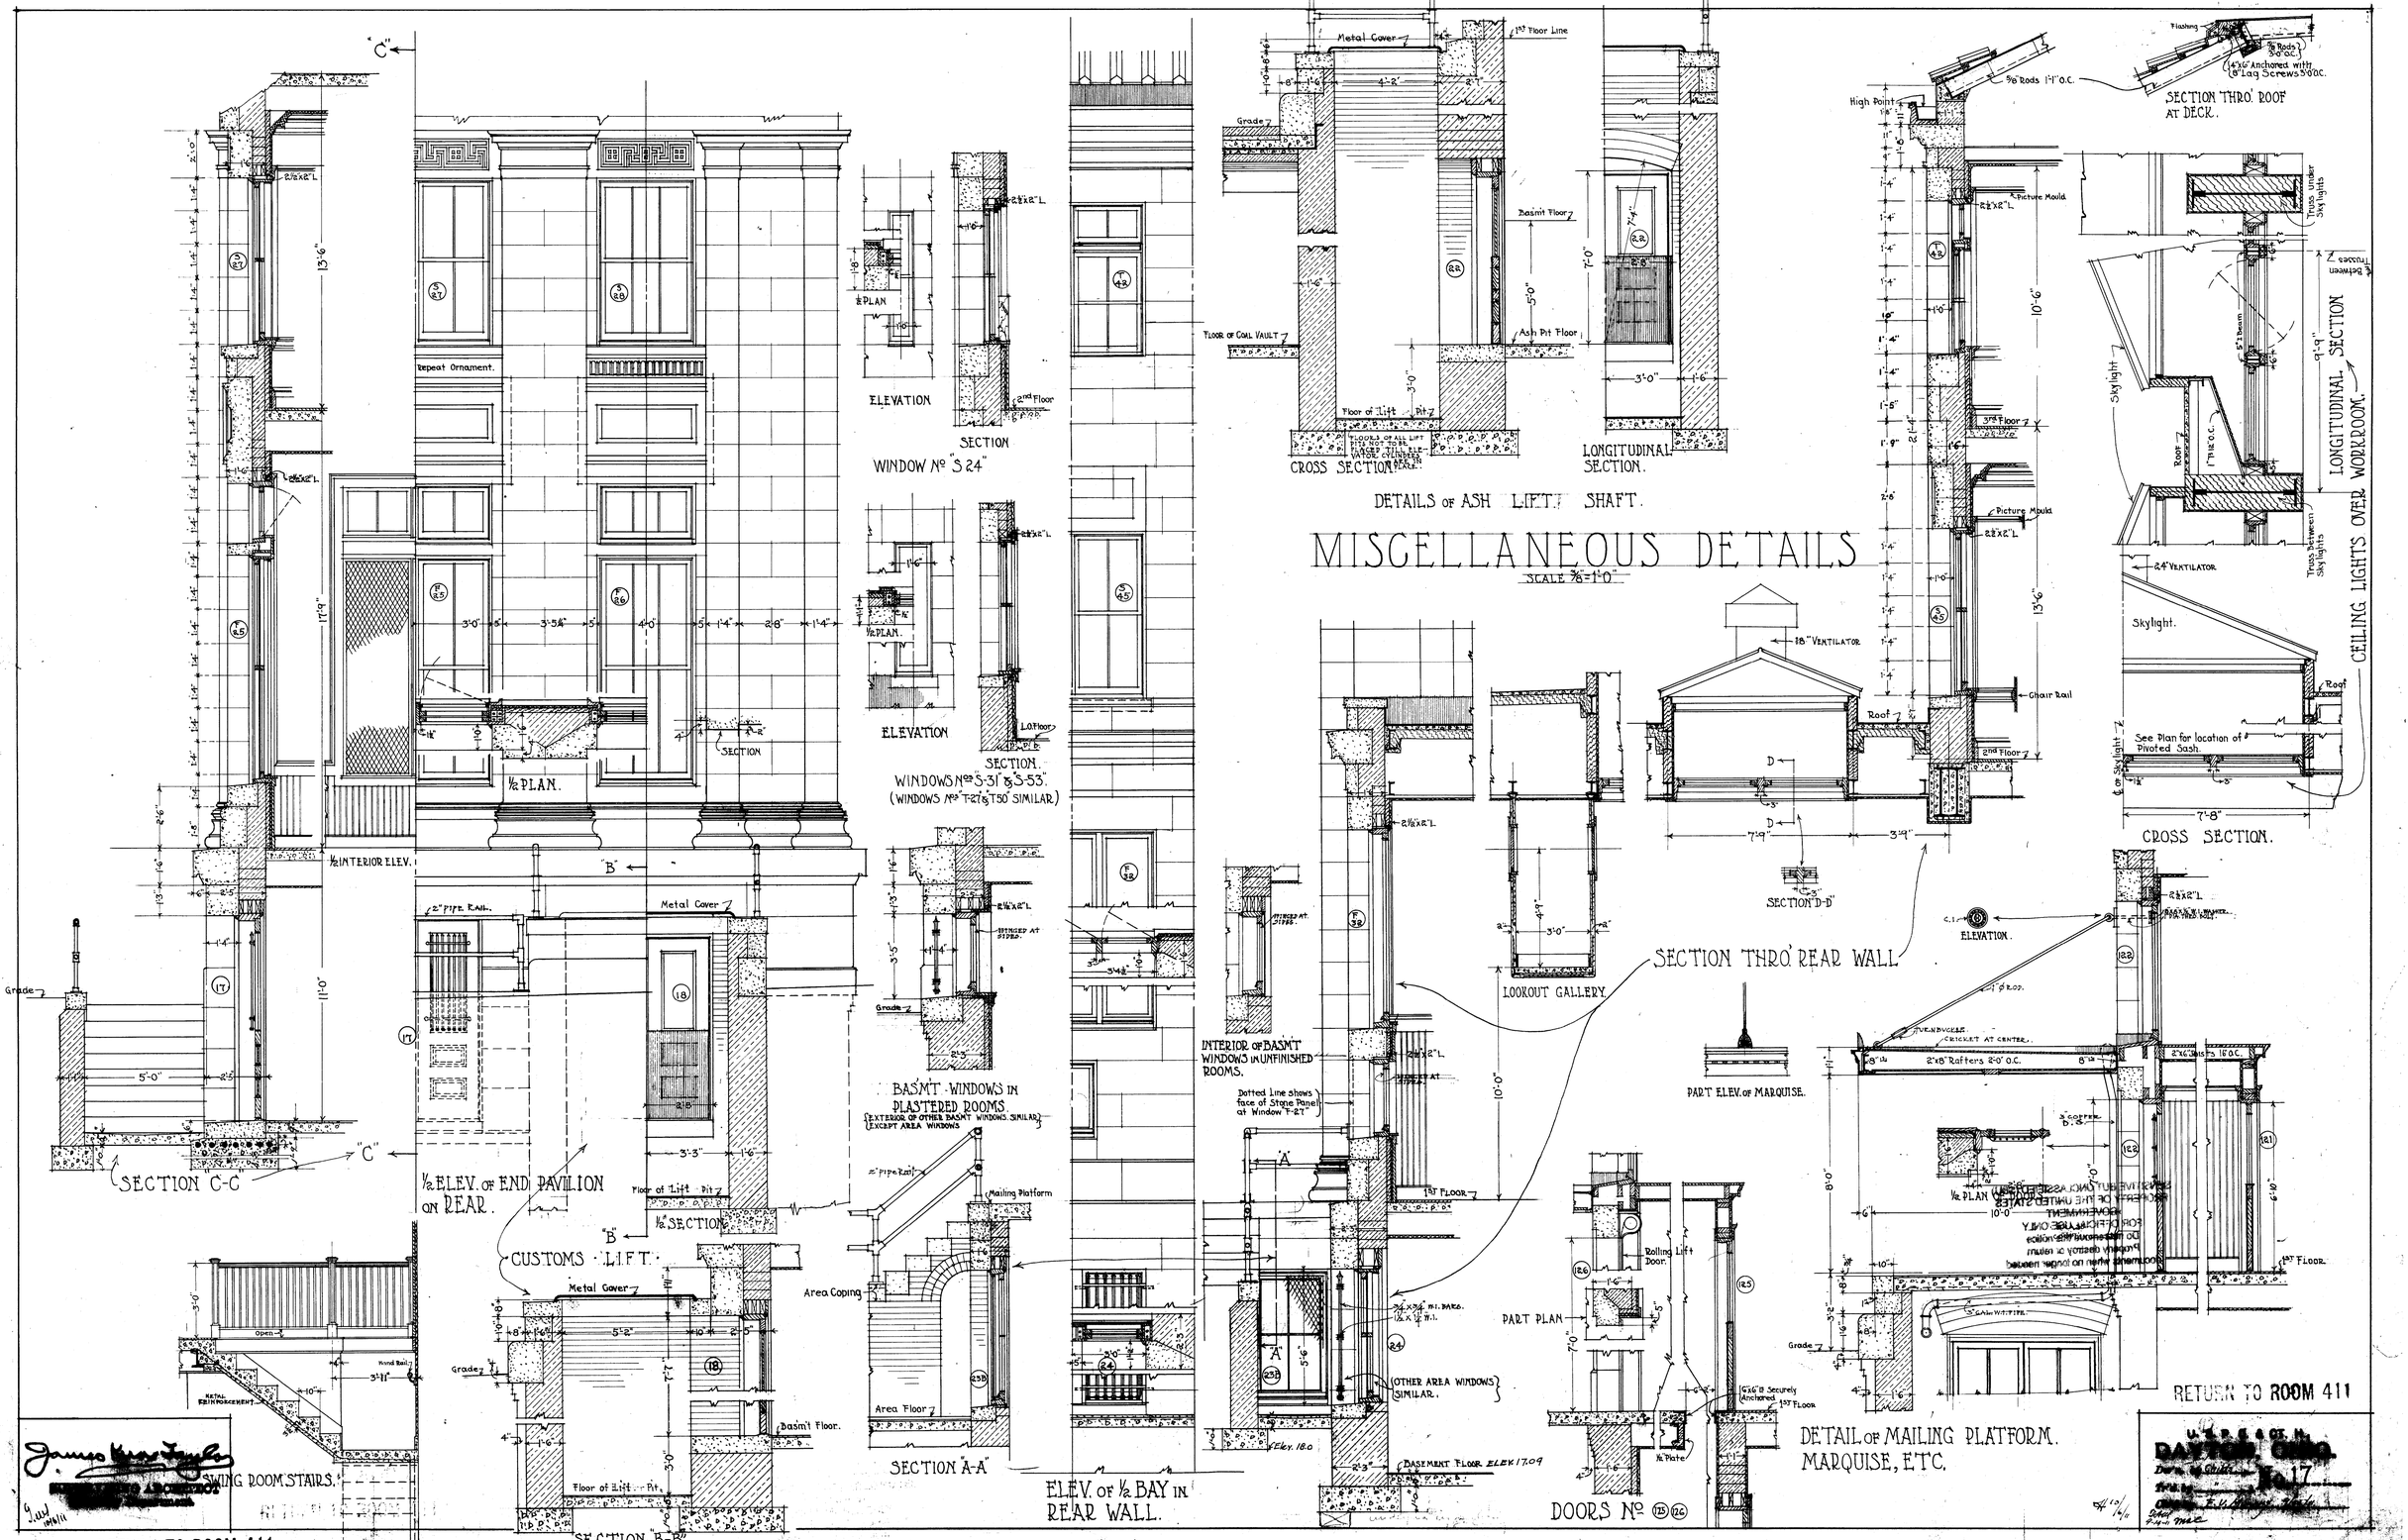
MISCELLANEOUS DETAILS
SCALE 3/8"=1'-0"
DETAILS OF ASH LIFT SHAFT.
CROSS SECTION
LONGITUDINAL SECTION.
SECTION THRO' ROOF AT DECK.
LONGITUDINAL SECTION
CEILING LIGHTS OVER WORKROOM.
CROSS SECTION.
SECTION THRO' REAR WALL
SECTION "D-D"
LOOKOUT GALLERY.
PART ELEV. OF MARQUISE.
DETAIL OF MAILING PLATFORM. MARQUISE, ETC.
DOORS No 125 126
PART PLAN
ELEV. OF ½ BAY IN REAR WALL.
SECTION "A-A"
BASM'T WINDOWS IN PLASTERED ROOMS.
INTERIOR OF BASM'T WINDOWS IN UNFINISHED ROOMS.
WINDOW No "S 24"
WINDOWS Nos "S-31" & "S-53".
(WINDOWS Nos "T-27" & "T50" SIMILAR)
½ PLAN.
½ INTERIOR ELEV.
SECTION C-C
½ ELEV. OF END PAVILION ON REAR.
CUSTOMS LIFT.
½ SECTION
SECTION "B-B"
SWING ROOM STAIRS.
RETURN TO ROOM 411
RETURN TO ROOM 411
U.S.P.S. & CT. H.
DAYTON, OHIO.
No 17