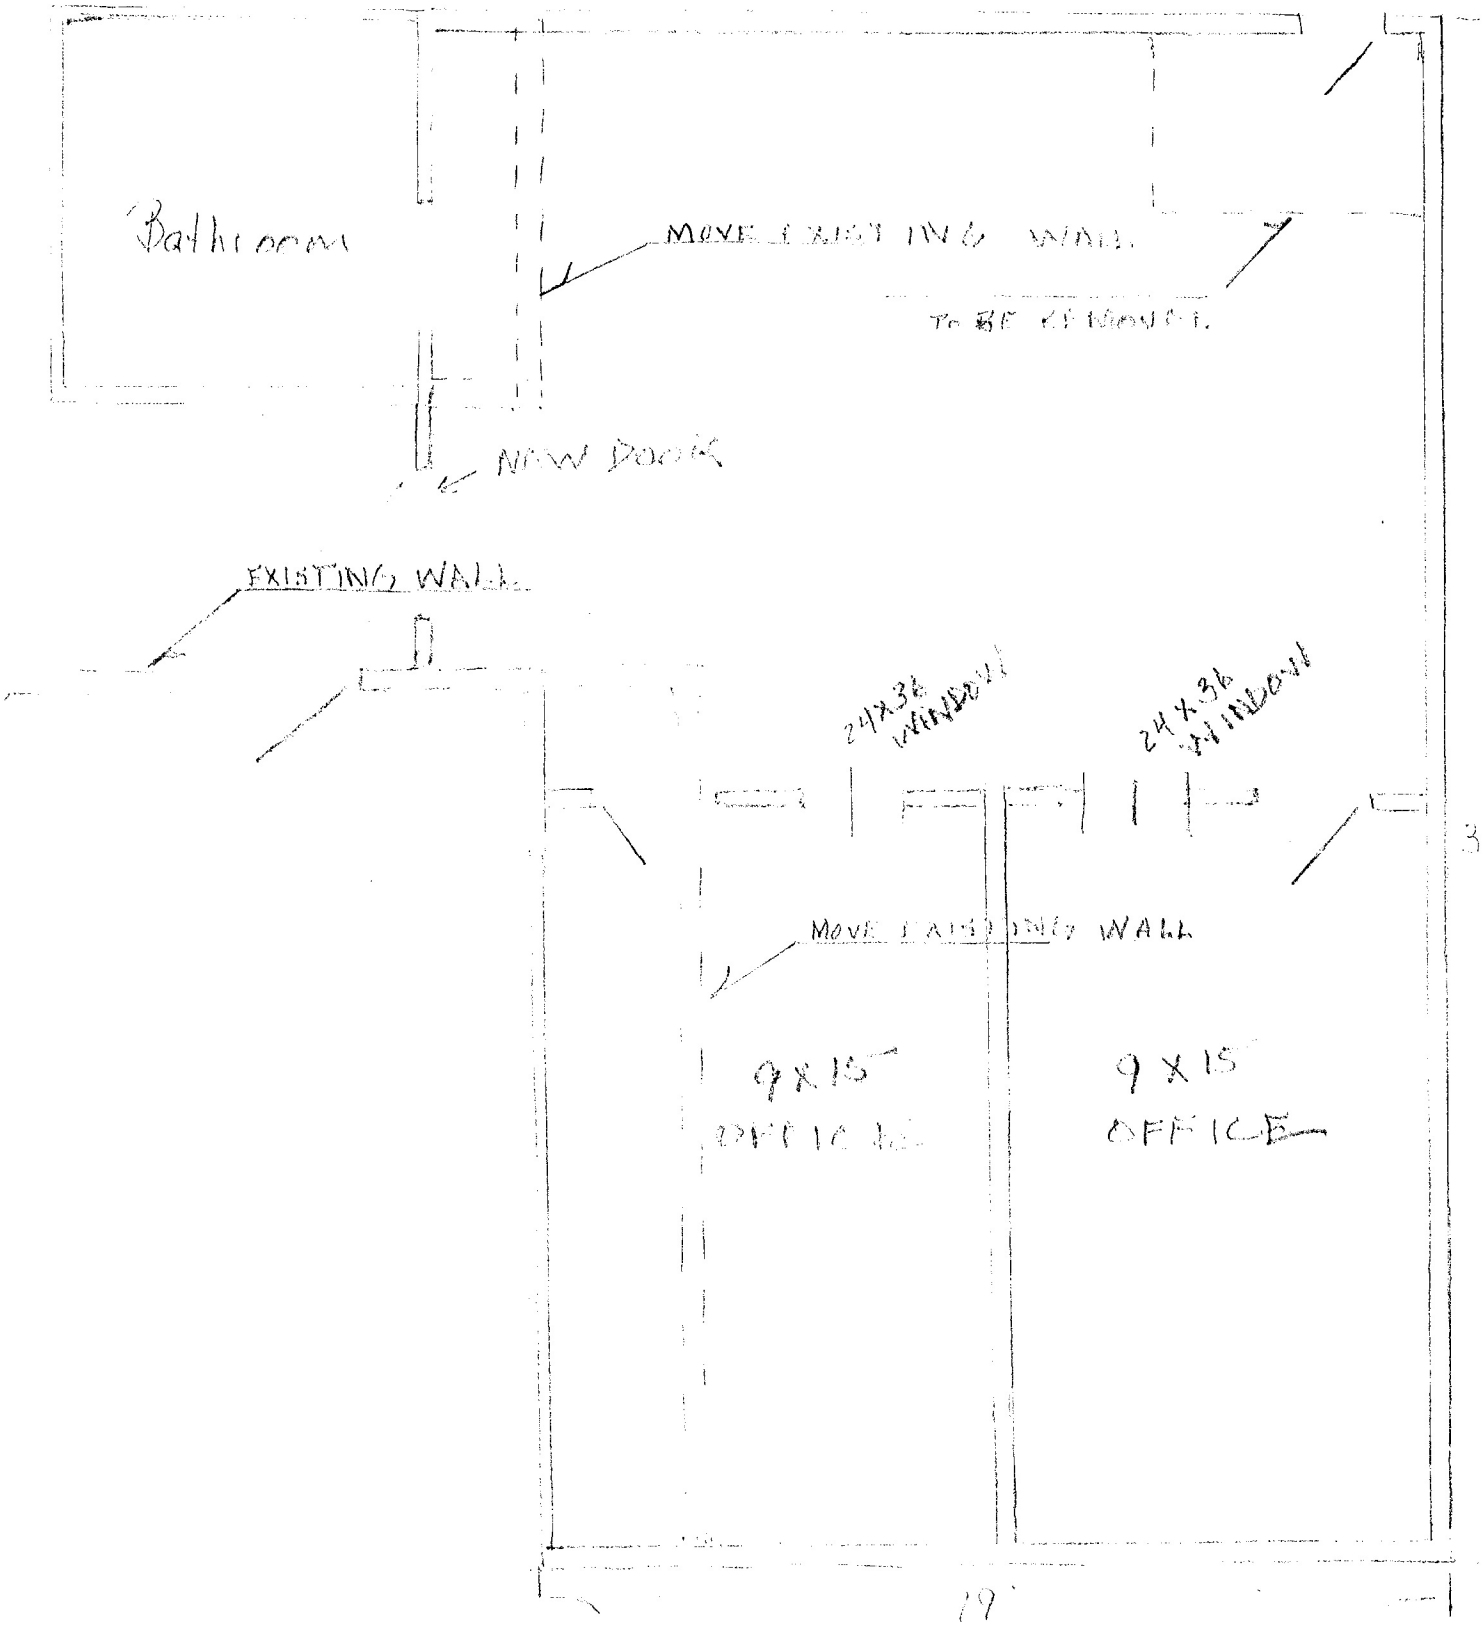
Bathroom
MOVE EXISTING WALL
TO BE REMOVED
NEW DOOR
EXISTING WALL
24X36 WINDOW
24X36 WINDOW
MOVE EXISTING WALL
9X15
OFFICE
9X15
OFFICE
19'