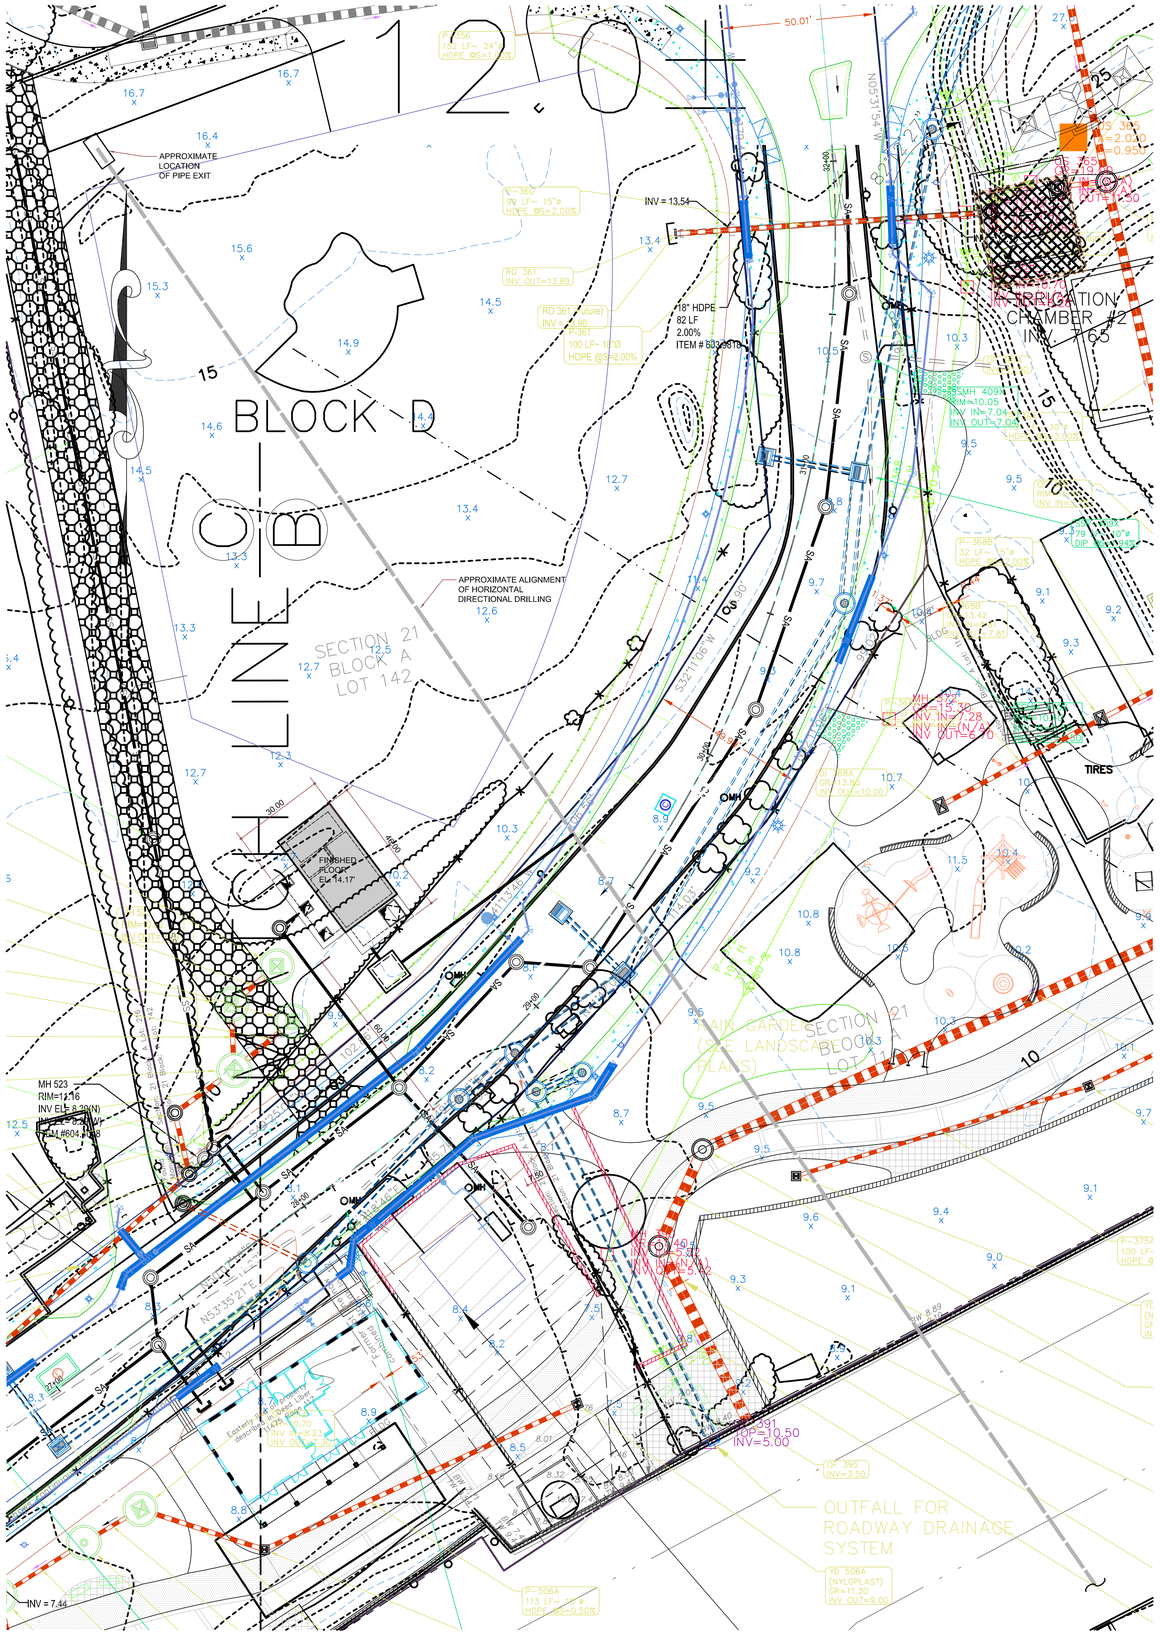

SITE PLAN

0 10 20 40
SCALE 1" = 20' FEET

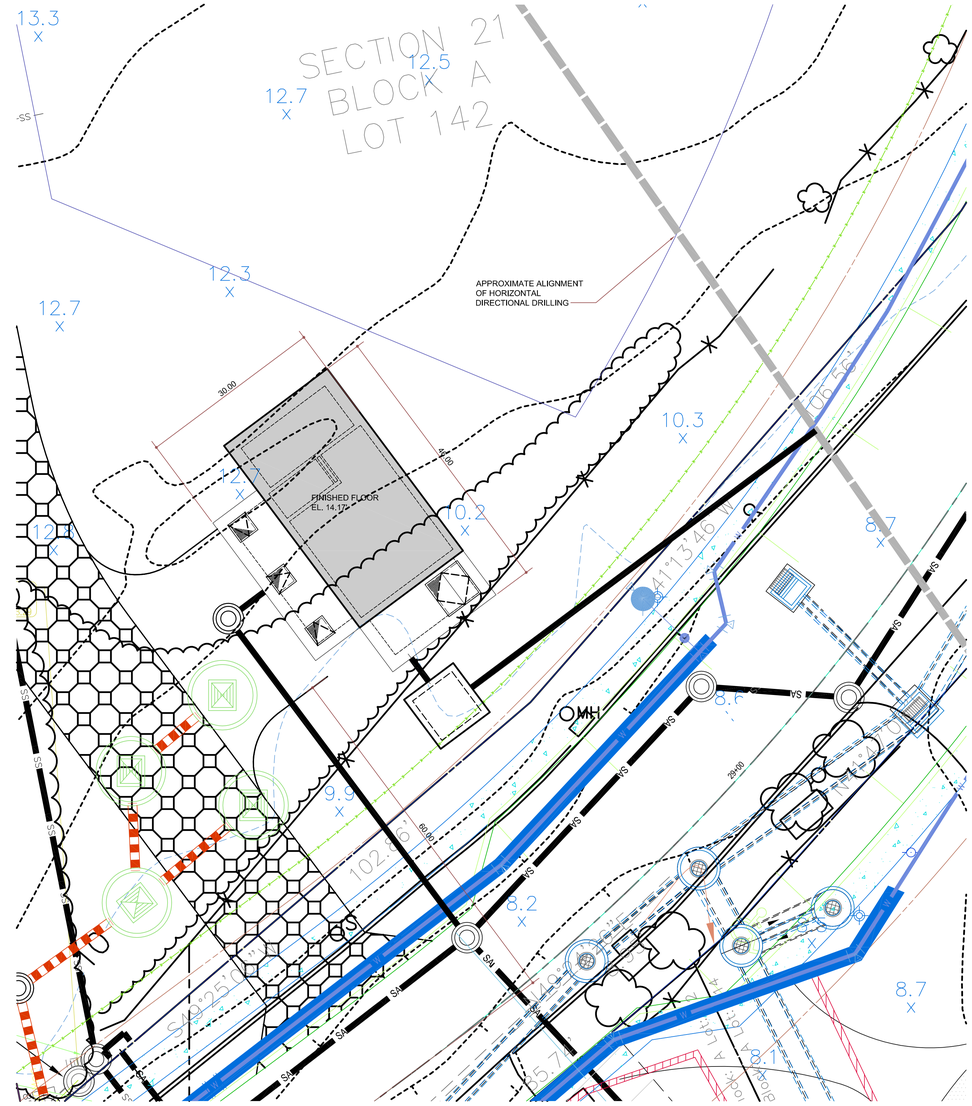

SITE PLAN

0 5 10 20
SCALE 1" = 10' FEET

REV. / ISSUE	DATE	DESCRIPTION

CONSULTANT

CONSULTANT

ORIENTATION / KEY PLAN

PAULUS, SOKOLOWSKI AND SARTOR ENGINEERING, P.C.

678 MOUNTAIN BLVD EXT.
P.O. BOX 4039
WARREN, NEW JERSEY 07059
PHONE: (732) 560-9700

ALL DIMENSIONS MUST BE VERIFIED BY THE CONTRACTOR. NOTIFY PAULUS, SOKOLOWSKI AND SARTOR OF ANY CONFLICTS, ERRORS, AMBIGUITIES OR DISCREPANCIES IN THE CONTRACT DRAWINGS OR SPECIFICATIONS BEFORE PROCEEDING WITH CONSTRUCTION.

ALL DIMENSIONS SHALL BE AS NOTED IN WORDS OR NUMBERS ON THE CONTRACT DRAWINGS. DO NOT SCALE THE DRAWINGS TO DETERMINE DIMENSIONS.

THESE CONTRACT DRAWINGS CONTAIN DATA INTENDED SPECIFICALLY FOR THE NOTED PROJECT AND CLIENT. THEY ARE NOT INTENDED FOR USE ON EXTENSIONS OF THIS PROJECT OR FOR REUSE ON ANY OTHER PROJECT.

THE COPYING AND/OR MODIFICATION OF THIS DOCUMENT OR ANY PORTION THEREOF WITHOUT THE WRITTEN PERMISSION OF PAULUS, SOKOLOWSKI AND SARTOR IS PROHIBITED.

UNLESS THESE DRAWINGS ARE SPECIFICALLY DESIGNATED AS "CONSTRUCTION ISSUE", THESE DRAWINGS SHALL NOT BE USED FOR CONSTRUCTION OR IMPROVEMENTS DEPICTED HEREIN. CONTRACTORS SHALL NOTIFY THE DESIGN ENGINEER TO OBTAIN CONSTRUCTION DOCUMENTS.

COPYRIGHT 2015 PAULUS, SOKOLOWSKI AND SARTOR – ALL RIGHTS RESERVED.

JAMES R. WANCHO
PROFESSIONAL ENGINEER
N.Y. LIC. NO. 00000

SIGNATURE DATE

CLIENT

RXR GLEN ISLE PARTNERS LLC

PROJECT

GARVIES POINT WATERFRONT REDEVELOPMENT PHASE I

CITY OF GLEN COVE, NASSAU COUNTY, NEW YORK

SHEET TITLE

MAIN PUMP STATION SITE PLANS

JOB NO.: 03610-002
DATE: 01/16/2015
DRAWN: TJB
CHECK: CJO
SCALE: AS SHOWN

BINDING ORDER:
SHEET OF
SHEET NO.

C-101