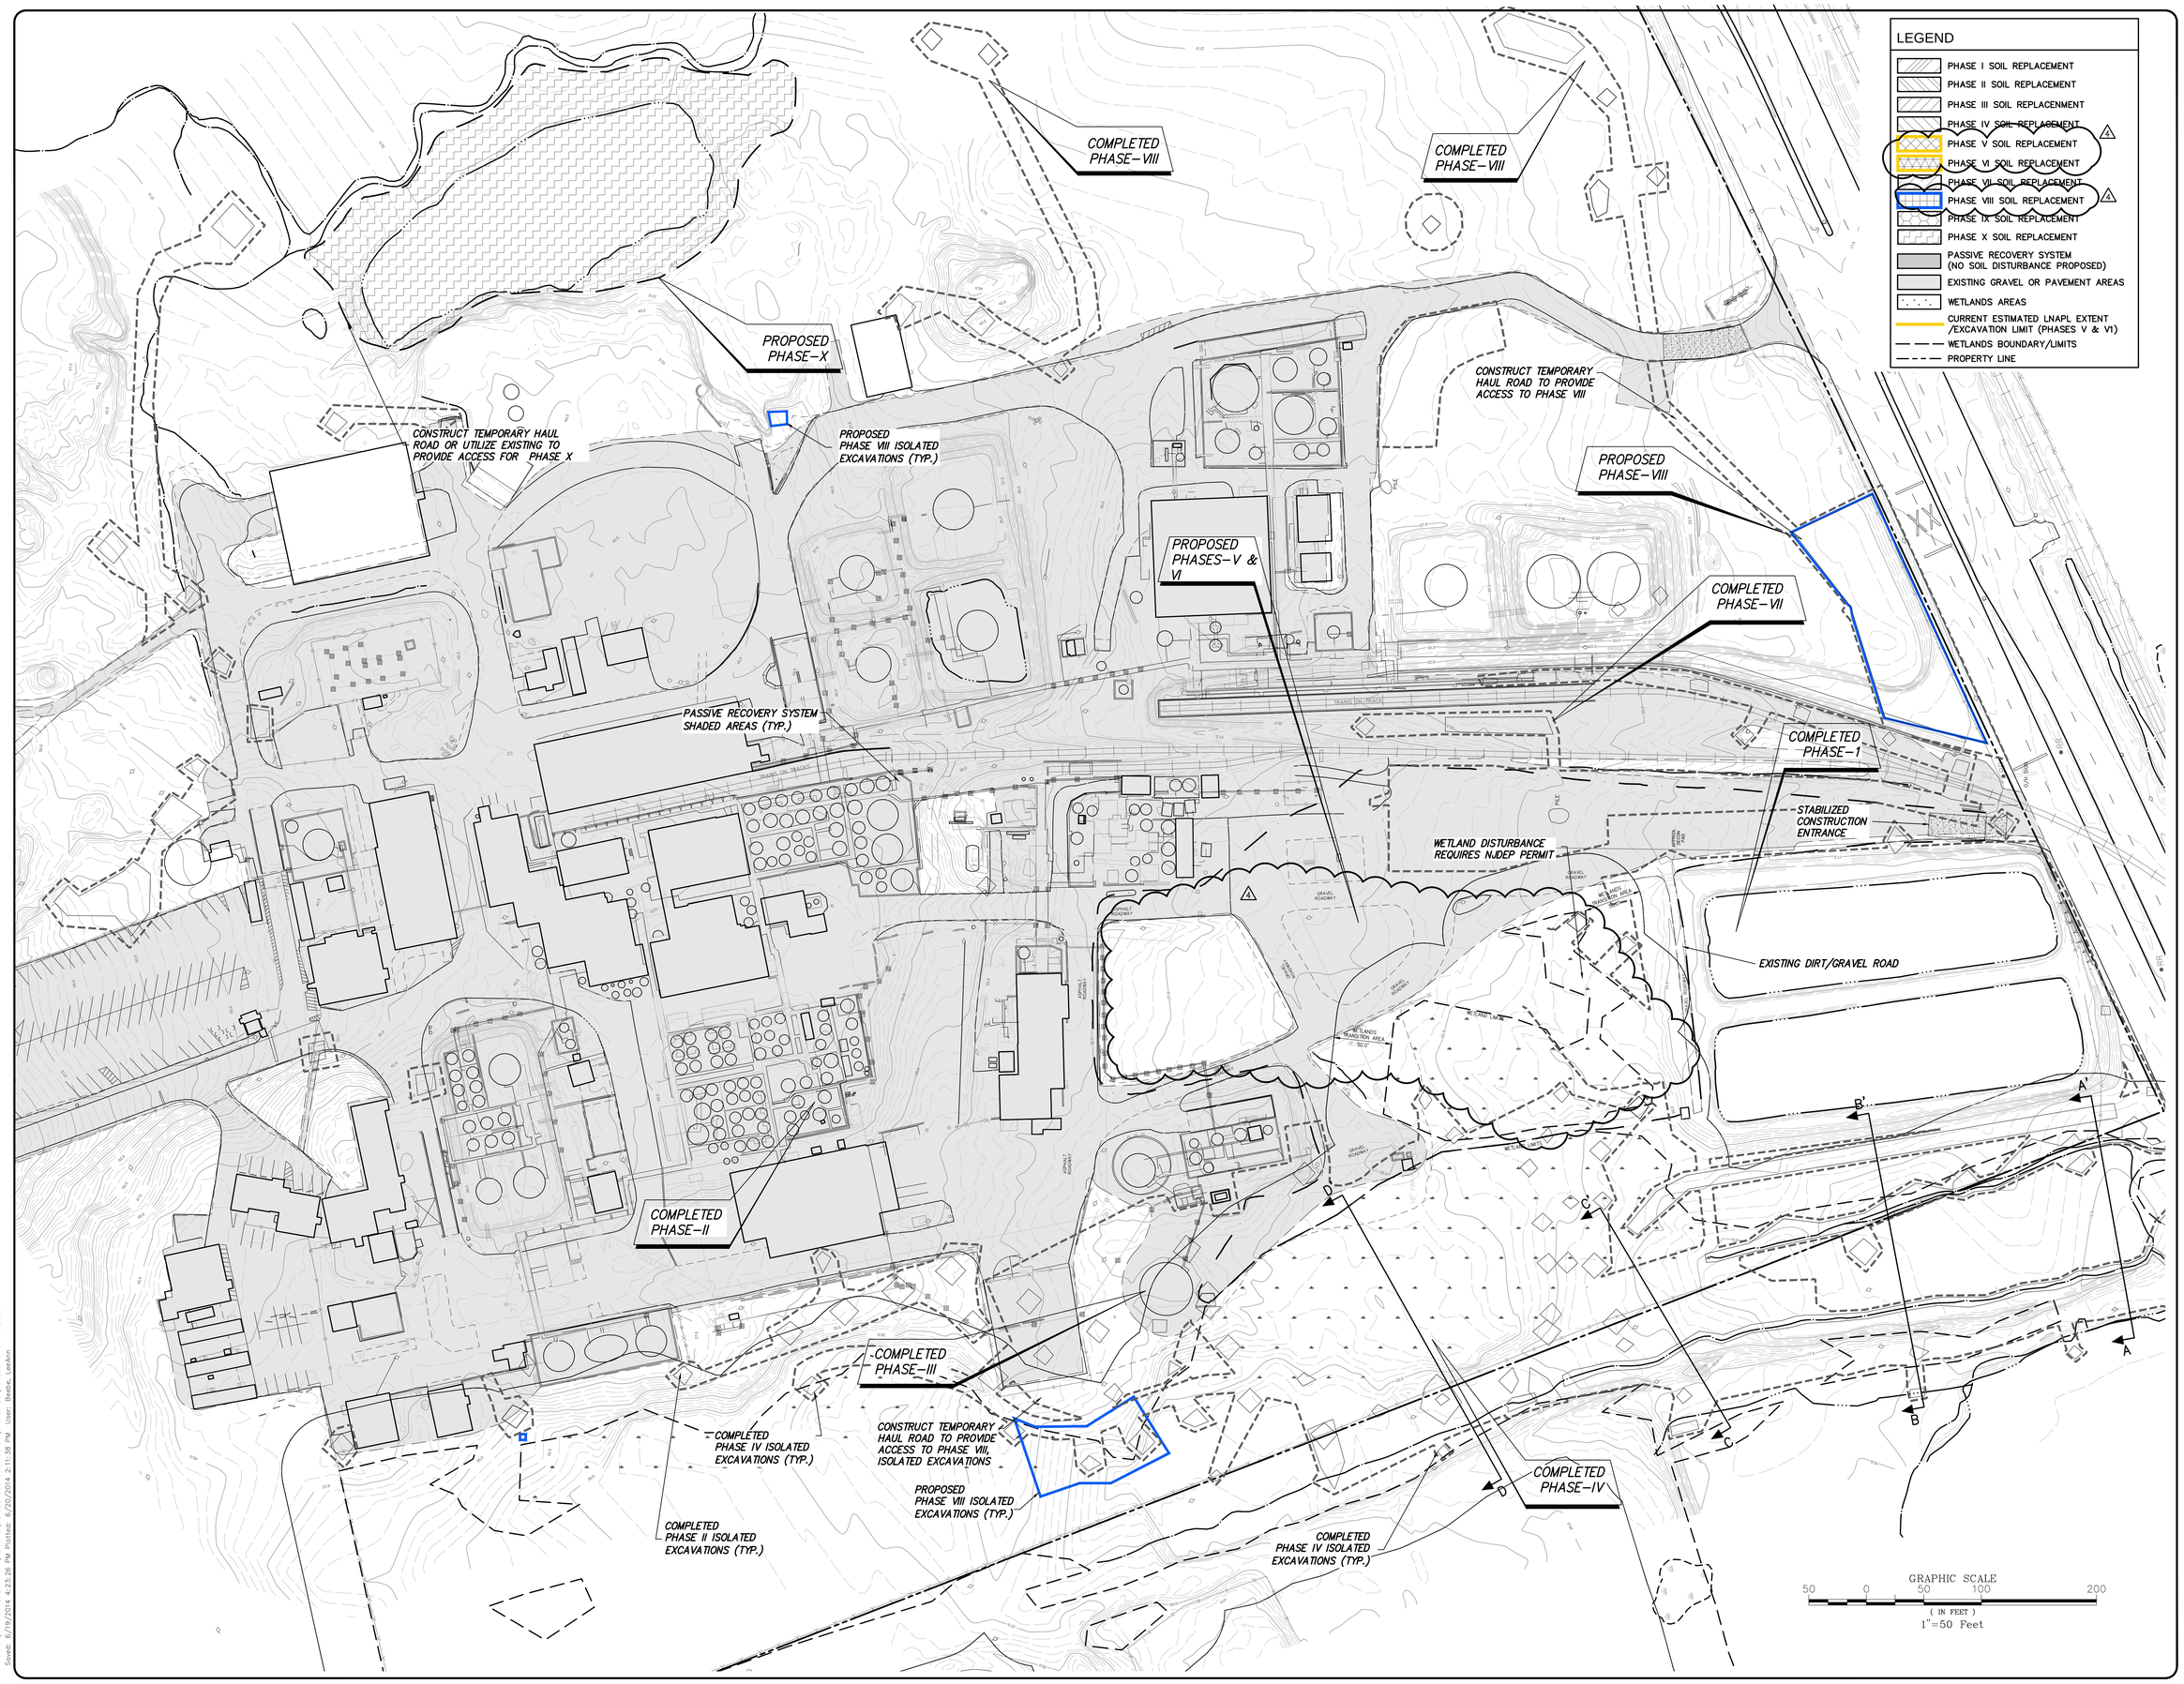

No.	Submittal / Revision	Appr'd	By	Date
1	REVISED SHEETS C-01, C-01, AND SE-11 FOR NE IMPOUNDMENT EFFORT	AFP		8/6/13
2	REVISED SHEETS G-01, C-01, SE-05, SE-10 AND D-01 FOR SE LEG EFFORT	LB		6/20/14

UNAUTHORIZED ALTERATION OR ADDITION TO THIS DOCUMENT IS A VIOLATION OF APPLICABLE STATE AND/OR LOCAL LAWS

Weston Solutions, Inc.
205 Campus Drive Edison, New Jersey 08837-3939
TEL: (732) 417-5800 Fax: (732) 417-5801
http://www.westonsolutions.com

LEEANN BEEBE, P.E.
NEW JERSEY PROFESSIONAL ENGINEER
LICENSE # 42828

Designed: LB | Drawn: LB | Checked: LT & RM

SUPPLEMENTAL PLANS FOR
FREEHOLD SOIL
CONSERVATION DISTRICT

GENERAL SITE PLAN -1-
EXISTING CONDITIONS

Issue Date: 7/19/12 | Project No.: 13067 | Scale: AS SHOWN

C-01

File: L:\WATER\REMEDIATION\PERMITS\SE LEG SED SUBMISSION\CAD DWGS\SE LEG-C-01-SITE.DWG
Saved: 6/19/2014 4:23:26 PM Plotted: 6/20/2014 2:11:38 PM User: Beebe, LeeAnn