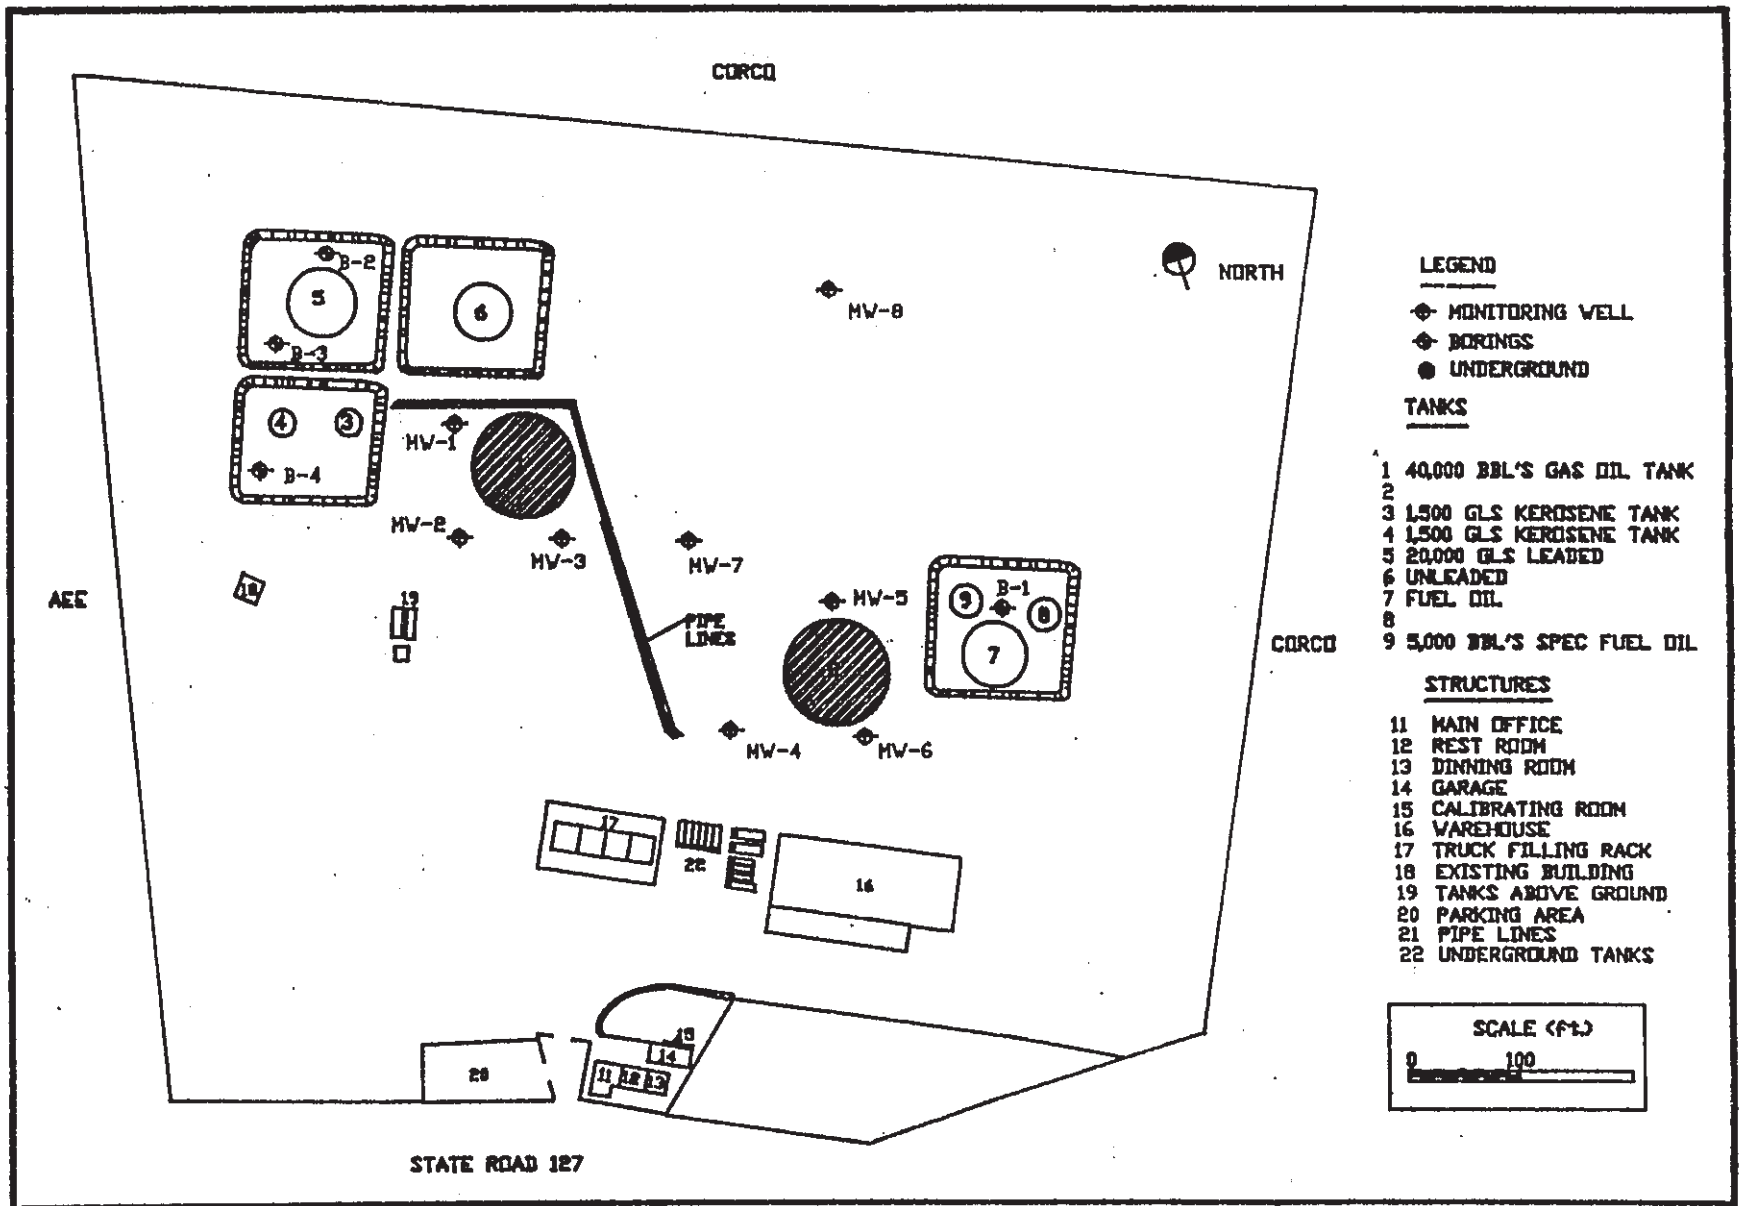


FIGURE No. 3 SHELL FUEL TERMINAL GUAYANILLA
BOREHOLE AND MONITORING WELL LOCATION

SOIL TECH

| DATE: 1-31-92 | SCALE: N.T.S | REVISED BY: M.Y.G | FILE: 911167 | JOB No.: 911167 |
|---|---|---|---|---|