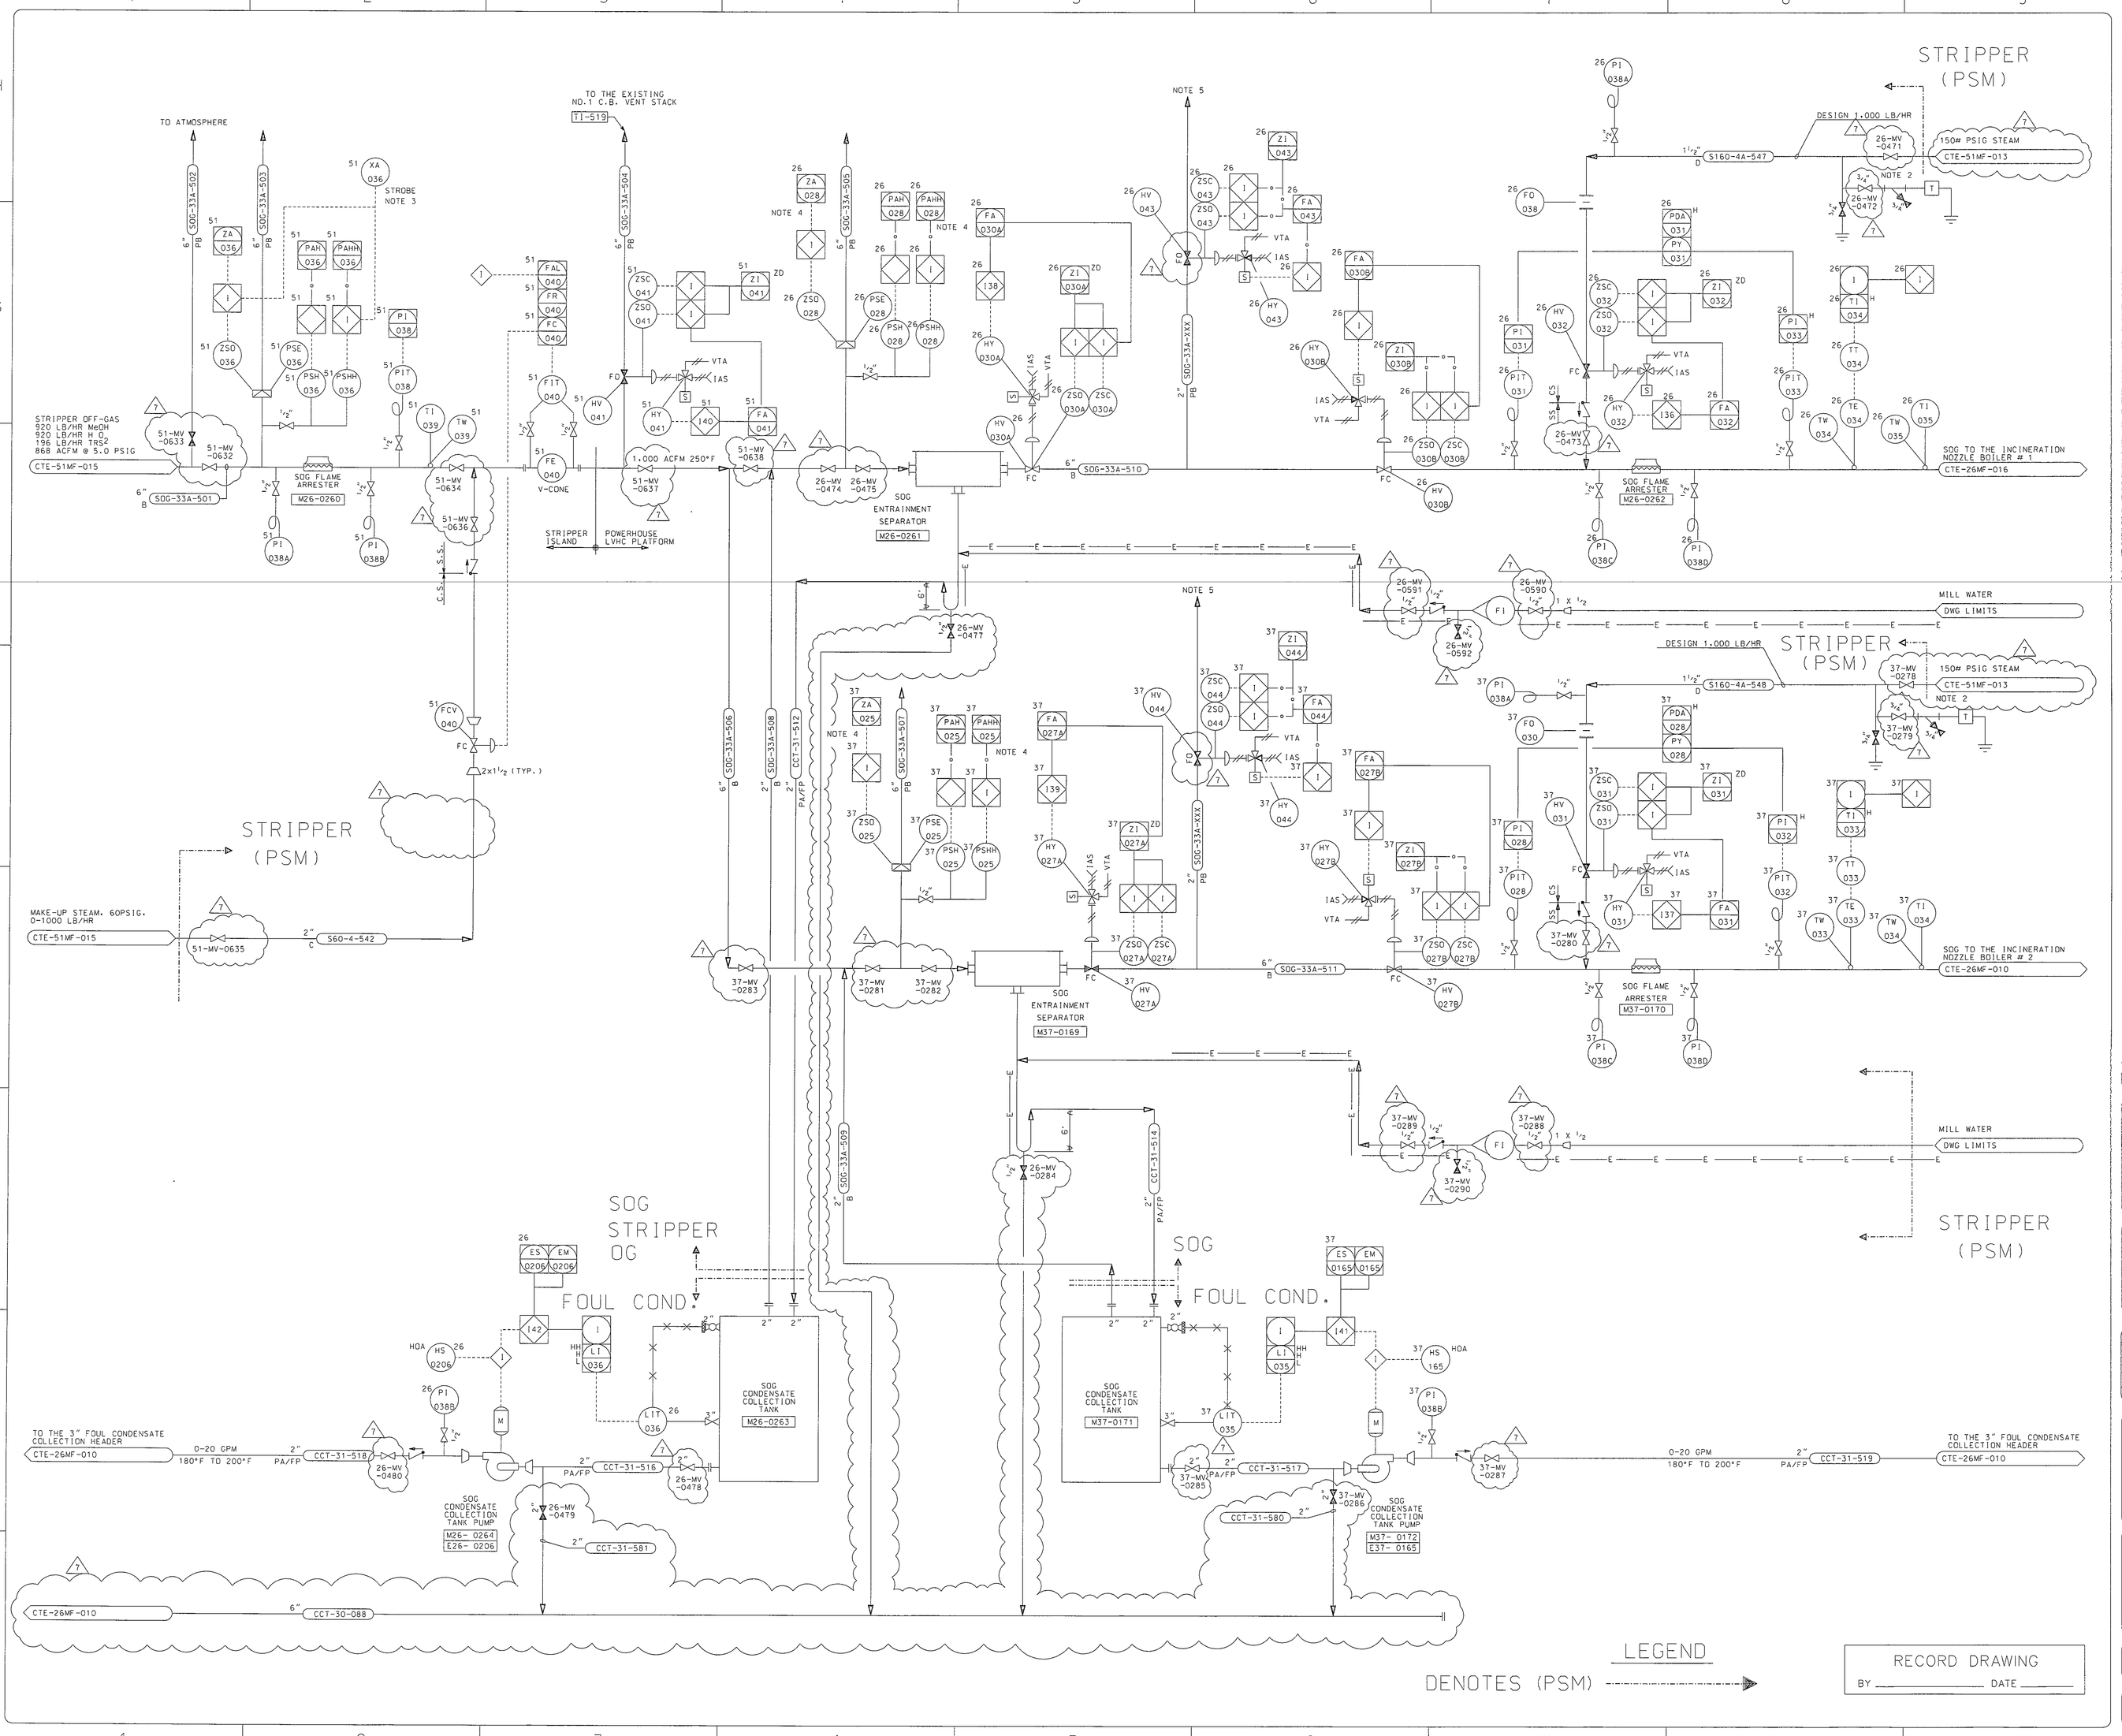

NOTES

1. THIS SOURCE OF THIS STEAM WILL BE LOCATED INSIDE THE STRIPPER ISLAND.
2. THE PIPING DRAWINGS WILL SHOW THE ARRANGEMENT AND LOCATION OF EACH STEAM TRAP STATION.
3. ACTIVATES RUPTURE DISC STROBE LIGHT 26-EA-036. LOCATED IN STRIPPER ISLAND. NEAR BRIDGE COL AT M51-0541.
4. ACTIVATES RUPTURE DISC STROBE LIGHT 26-EA-373. LOCATED IN COMBINATION BOILER AREA NEAR COL M36.
5. VENTS TO BE TIED INTO 6" CCT-30-088 (SEALED SEWER)

REV. NO.	CODE	CIRCLES	DATE	DESCRIPTION	CHECKED BY	APPROVED	APPROVED
8	G	–	09	ADDED (PSM)			
	RRB		25	PER GAH			
			02				
7	G	–	11	RELEASED FOR RECORD			
	TTC		27				
			01				
6	B	3	05	ADDED DOUBLE BLOCK			
	CAW		22	AND BLEED			
			01				
5	B	2	01	ADDED DRAIN SIZE AND			
	TGT		26	CHANGED INSULATION CODE			
			01				
4	B	14	01	RELEASED FOR DESIGN			
	TGT		17				
			01				
3	B	8	10	RELEASED FOR			
	TGT		20	DESIGN WITH			
			00	PIPING DWGS.			
2	B	25	09	REVISED INSTRUMENT &			
	TGT		18	LINE NUMBERS			
			00				
1	B	15	07	INCORPORATED HAZOP			
	TGT		28	COMMENTS & RELEASED FOR			
			00	DESIGN			
0	B	–	07	RELEASED FOR DESIGN			
	TGT		07	AND HAZOP REVIEW			
			00				
A	A	–	05	RELEASED FOR APPROVAL			
	TGT		15				
			00				

NOTE: CIRCLE ALL REVISIONS. IDENTIFY WITH DIAMOND, NUMBER AND ARROW. REMOVE ONLY CIRCLE AND ARROW BEFORE NEXT REVISION.

ISSUE CODE			
A PRELIMINARY	C MAT'L T.O.	F CONST'N	
B DESIGN	D MAT'L PURC.	G RECORD	
	E BIDS		

SEAL

SIGNATURE

DATE

BE&K ENGINEERING OF NORTH CAROLINA, INC.
2000 PERIMETER PARK DRIVE, SUITE 100
MORRISVILLE, NORTH CAROLINA 27560

DR. E. HYSINGER	DATE 06/21/00
DSGN. T. TOMPKINS	FILE
CK. D. BROWN	NUMBER
DPE T. TOMPKINS	JOB NO. 99-2047
Cadfile Name: 26MF012.DGN	

BOWATER
COATED PAPER & PULP DIV.
P.O Box 7, Catawba, South Carolina 29704

DRAWING TITLE
CLUSTER RULE PROJECT
SOG COLLECTION
SYSTEM
P&I DIAGRAM

BE&K DRAWING NUMBER
047-PO-005

CLIENT DRAWING NUMBER
CTE-26MF-012