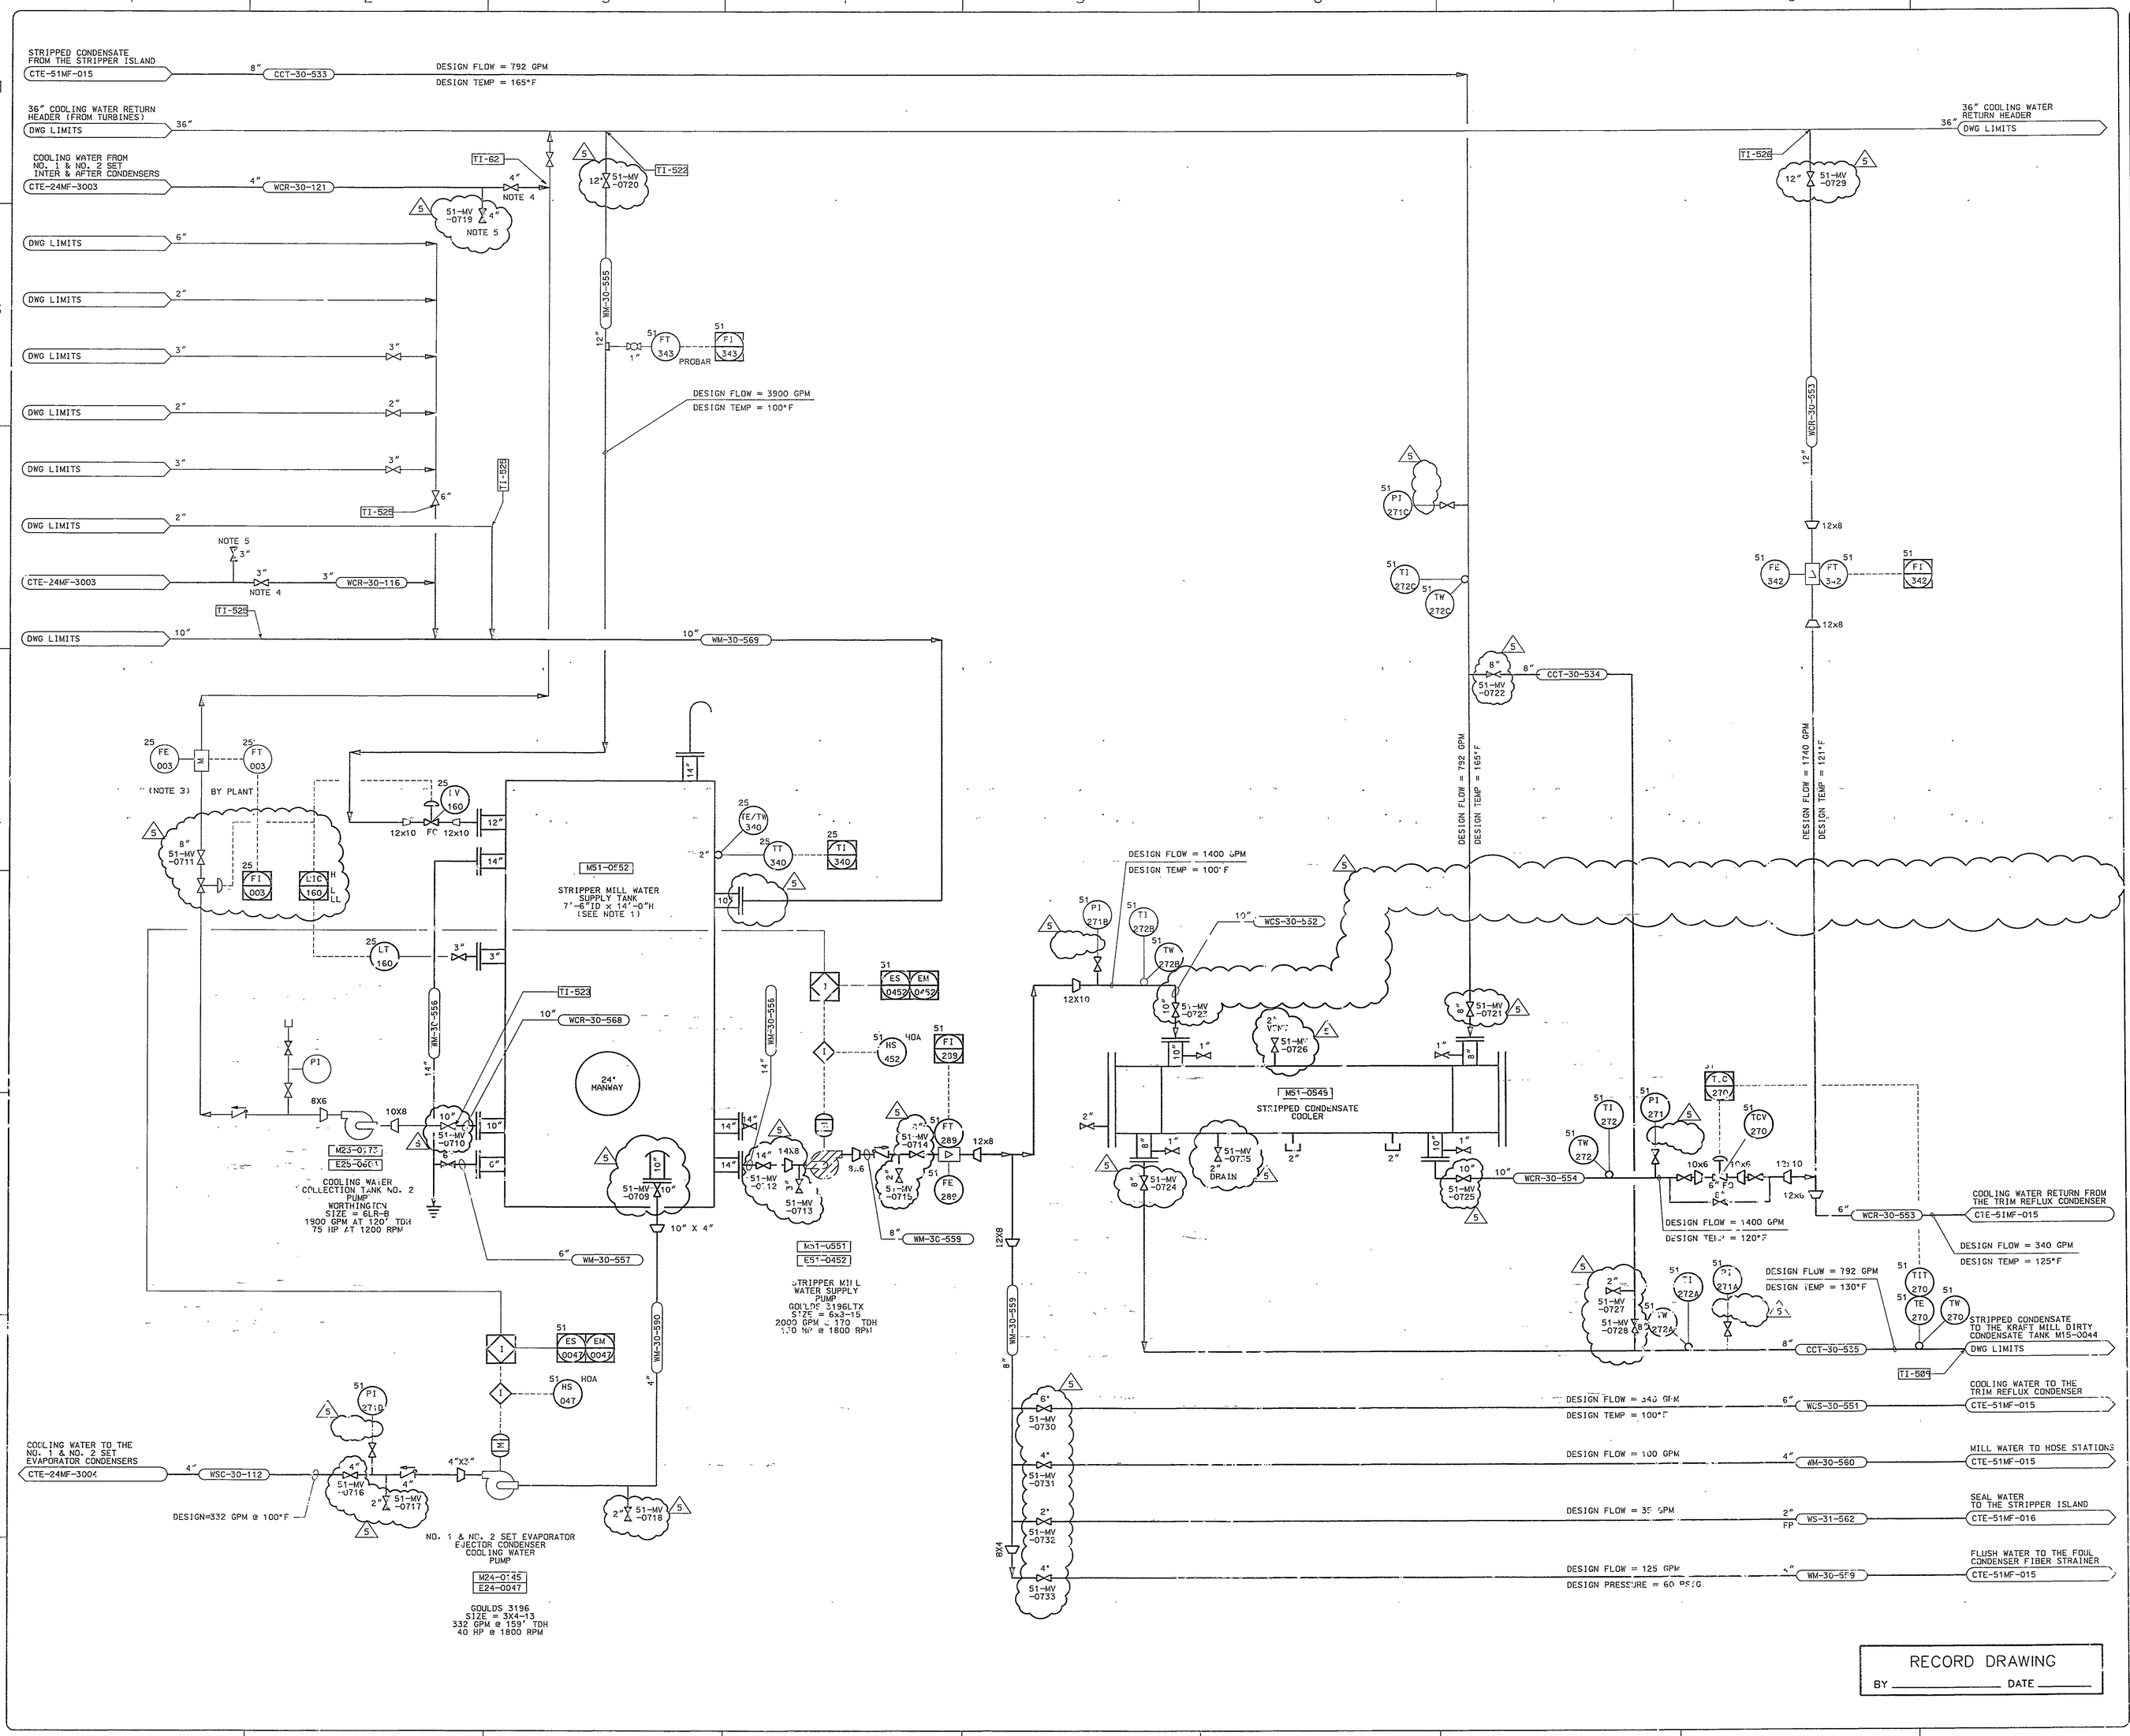

NOTES

1. THE STRIPPER MILL WATER SUPPLY TANK IS A NEW 304L STAINLESS STEEL TANK THAT WILL REPLACE AN EXISTING 12'-0" DIA X 15'-0"H FRP TANK. THE SAME FOUNDATION WILL BE USED FOR THE NEW TANK.
2. A HAND SKETCH WAS APPROVED BY BOWATER ON 07/12/00.
3. THE MAGNETIC FLOW METER FE-003 WILL BE INSTALLED BY BOWATER.
4. THIS VALVE WILL BE CLOSED BEFORE INSTALLATION AND START-UP OF THE STRIPPER MILL WATER SUPPLY TANK.
5. THIS VALVE WILL BE OPEN BEFORE INSTALLATION AND START-UP OF THE STRIPPER MILL WATER SUPPLY TANK AND CLOSED AFTER START-UP OF THIS TANK. A NEW LINE SHALL BE INSTALLED FROM VALVE TO THE EXISTING MILL WATER TANK TO ACCOMODATE FLOW BEFORE INSTALLATION OF STRIPPER MILL WATER SUPPLY TANK.

REV. NO.	CODE	CIRCLES	DATE	REV. BY	DESCRIPTION	CHECKED BY	APPROVED	APPROVED
5	G	--	11 27 01	TTC	RELEASED FOR RECORD			
4	B	5	01 26 01	TGT	ADDED TIE-IN NO. 62 AND NOTES 2 & 4; CHANGED TIE-IN NO. 525			
3	B	15	01 17 01	TGT	ADDED PUMP & COOLING WATER LINE; CHANGED INST. TAGS & EQ. NUM			
2	B	7	10 20 00	TGT	RELEASED FOR DESIGN WITH THE PIPING DRAWINGS			
1	B	20	09 18 00	TGT	GENERAL REVISION			
0	B	--	08 10 00	TGT	RELEASED FOR DESIGN	DLB	TGT	

NOTE: CIRCLE ALL REVISIONS; IDENTIFY WITH DIAMOND, NUMBER AND ARROW. REMOVE ONLY CIRCLE AND ARROW BEFORE NEXT REVISION.

ISSUE CODE			
A	PRELIMINARY	C	MAT'L T.O.
B	DESIGN	D	MAT'L PURC.
		E	BIDS
		F	CONST'N
		G	

SEAL

SIGNATURE

DATE

BE&K ENGINEERING OF NORTH CAROLINA, INC.
5500 PRESBYTERIAN PARK DRIVE, SUITE 100
HUNTERSVILLE, NORTH CAROLINA 28260

DR. K. MCCARTHY	DATE 07/23/00
DSGN. T. TOMPKINS	FILE NUMBER
CK. D. BROWN	
DPE T. TOMPKINS	JOB NO. 99-2047
CadFile Name: ##DGN##	

BOWATER
COATED PAPER & PULP DIV.
P.O. Box 7, Catawba, South Carolina 29704

DRAWING TITLE
CLUSTER RULE PROJECT
COND. STRIPPER SYS.
MILL WTR. SUPPLY SYS
P&I DIAGRAM

BE&K DRAWING NUMBER
047-PO-007

CLIENT DRAWING NUMBER
CTE-51MF-018

##SYTIME##