CAMP CATLIN
PHASE 2 PIT 1
PESTICIDE IMPACTED
SOIL SITE

7,338 CUBIC YARDS OF
PESTICIDE IMPACTED SOIL

AREA: 58,165 SQ FT
1.34 ACRES
PERIMETER: 1,186 FT

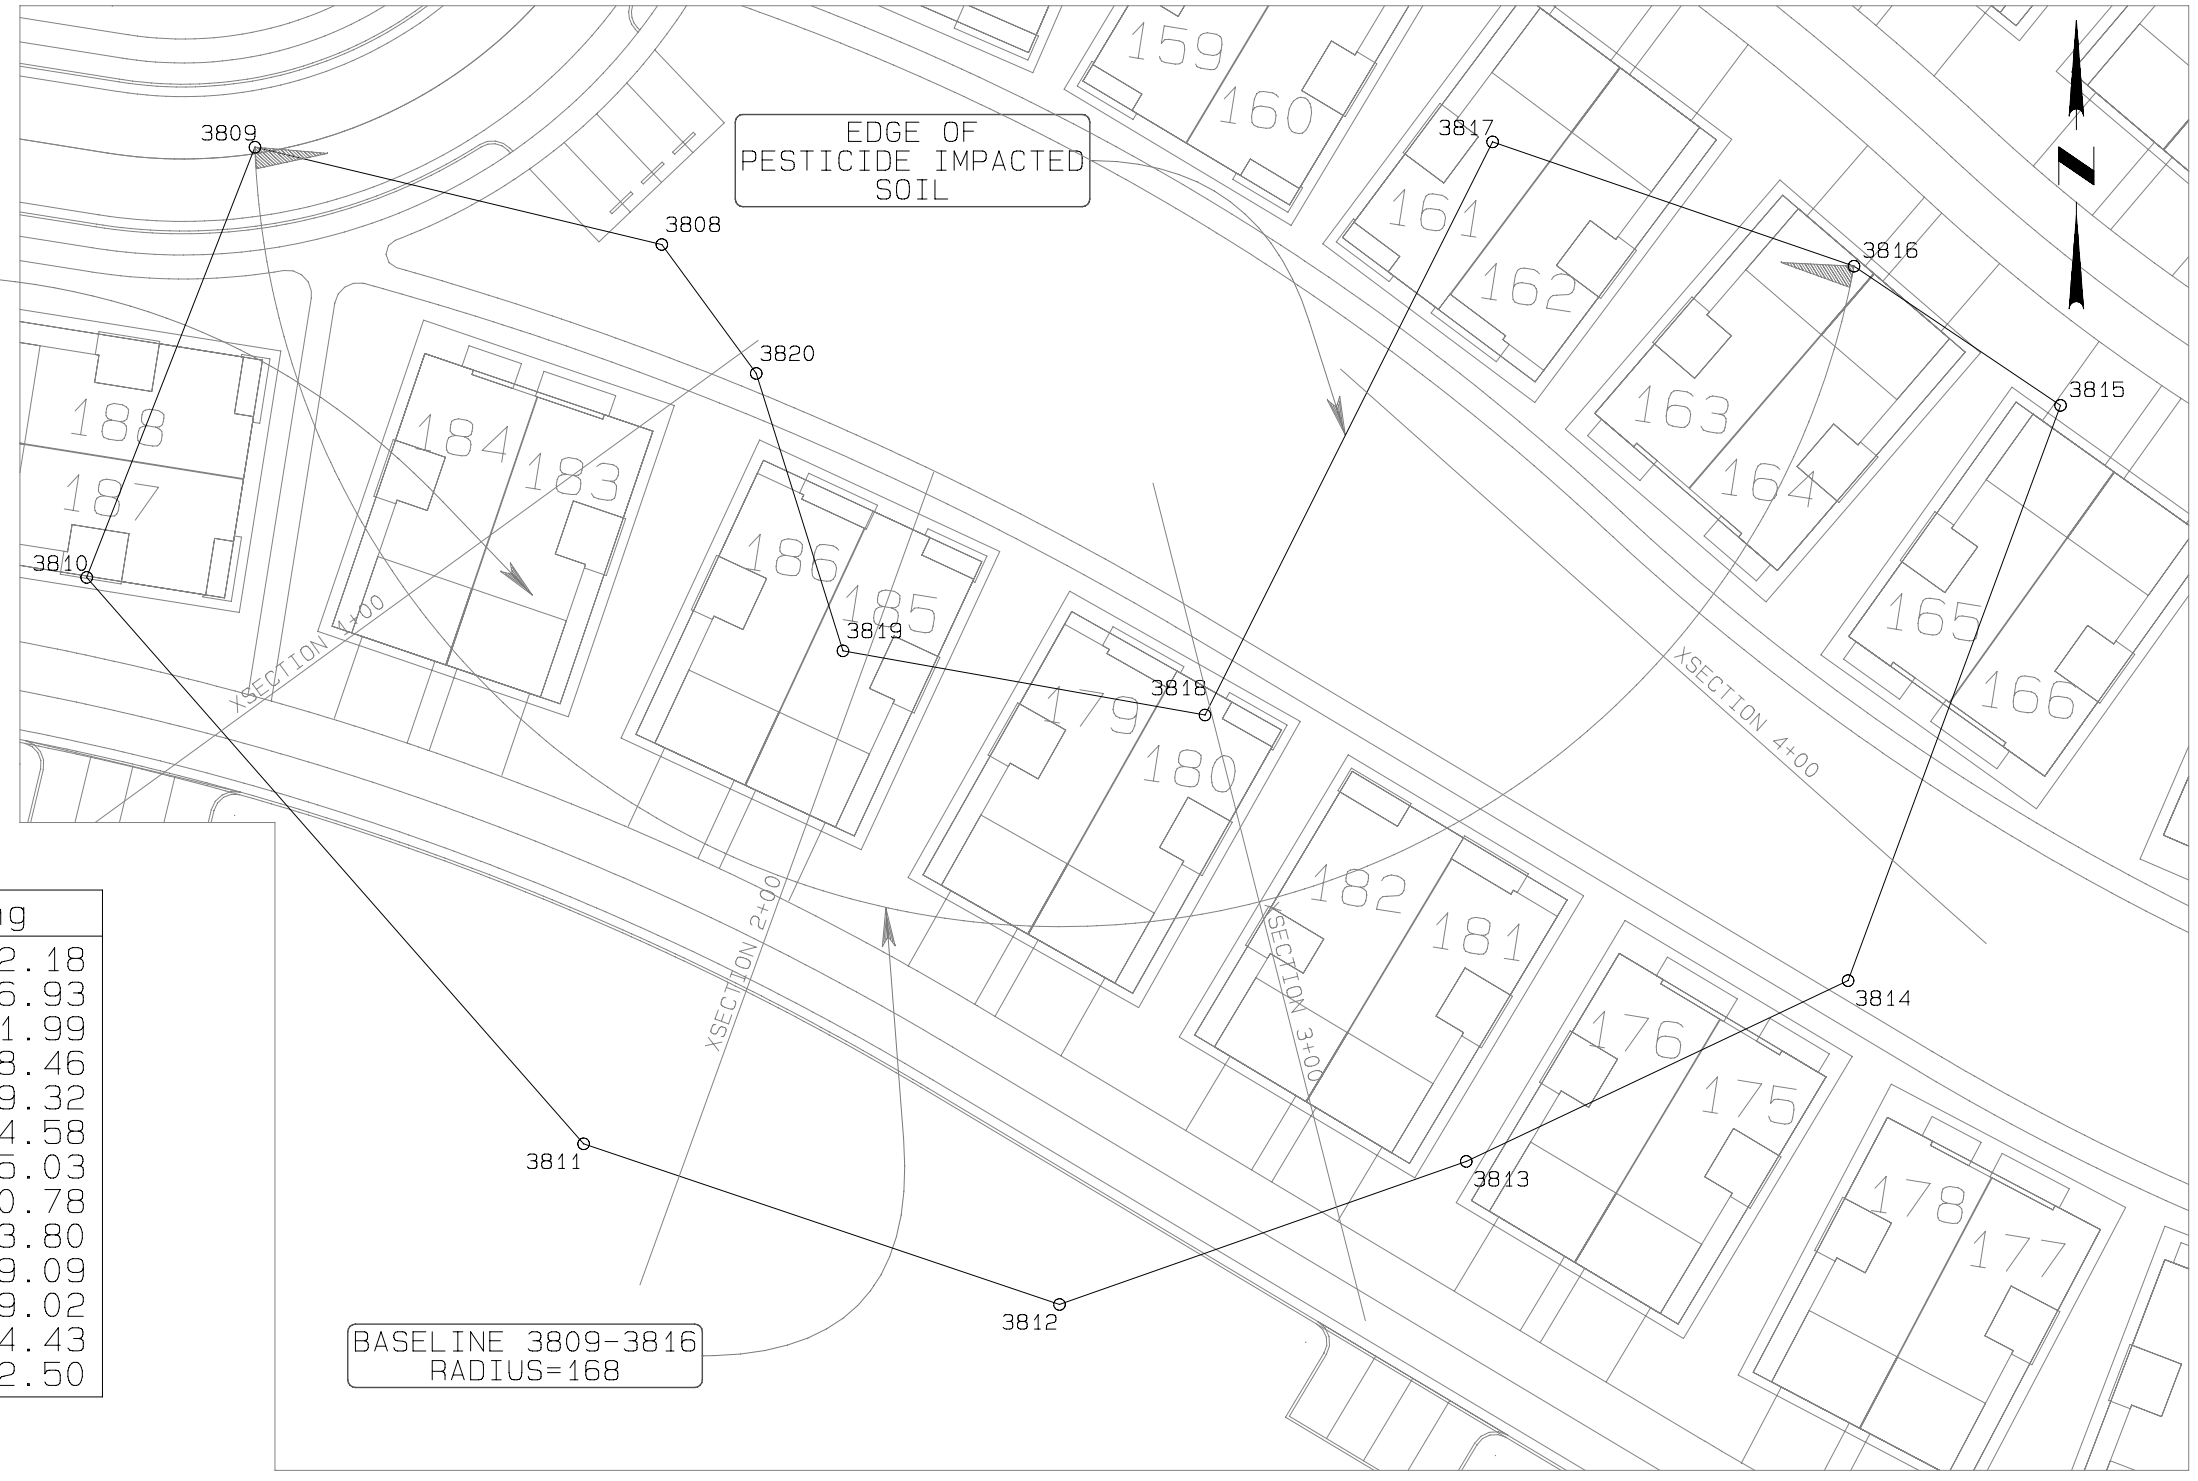

PESTICIDE IMPACTED SOIL
SITE BOUNDARY
COORDINATE TABLE

Pt #	Northing	Easting
3808	-8789.90	-2902.18
3809	-8769.63	-2986.93
3810	-8859.26	-3021.99
3811	-8977.26	-2918.46
3812	-9010.73	-2819.32
3813	-8980.93	-2734.58
3814	-8943.26	-2655.03
3815	-8823.41	-2610.78
3816	-8794.42	-2653.80
3817	-8768.52	-2729.09
3818	-8887.92	-2789.02
3819	-8874.55	-2864.43
3820	-8816.76	-2882.50

NOTE: COORDINATES ARE
REFFERED TO GOVERNMENT
SURVEY TRIANGULATION
STATION "SALT LAKE"
AND ELEVATIONS
ARE BASED ON MEAN
SEA LEVEL

GRAPHIC SCALE 1"=40'

0 40 80 120

Date: 8/15/2008
Drawn By: (b)(6)
Checked By: (b)(6)
Approved By: (b)(6)

PARSONS
3049 UALENA STREET
HONOLULU, HI 96819

CAMP CATLIN
PHASE 2 PIT 1
PESTICIDE IMPACTED SOIL SITE

EXHIBIT
A

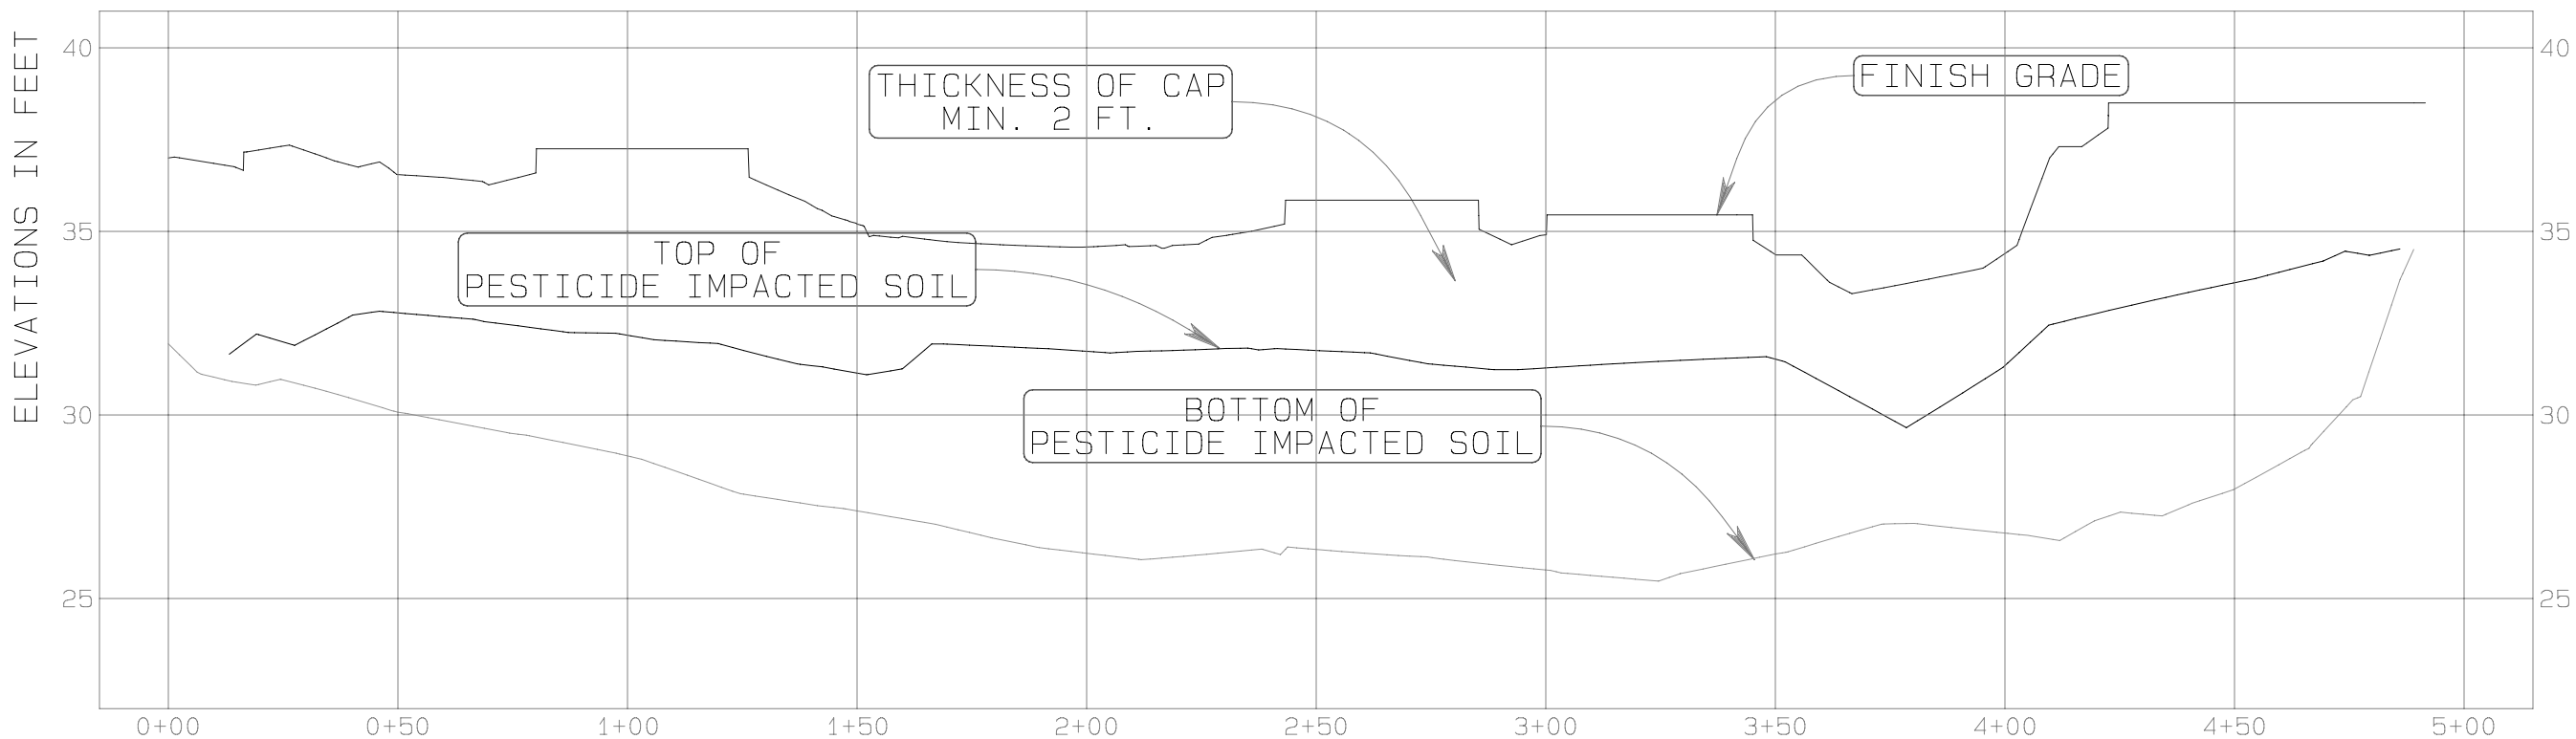

BASELINE PROFILE 502 - 510

HORIZ 1"=40 FT.
VERT 1"=5 FT.

Date: 8/15/2008
Drawn By: [redacted]
Checked By: [redacted]
Approved By: [redacted]

PARSONS
3049 UALENA STREET
HONOLULU, HI 96819

CAMP CATLIN
PIT 1
PESTICIDE IMPACTED SOIL SITE

EXHIBIT
B

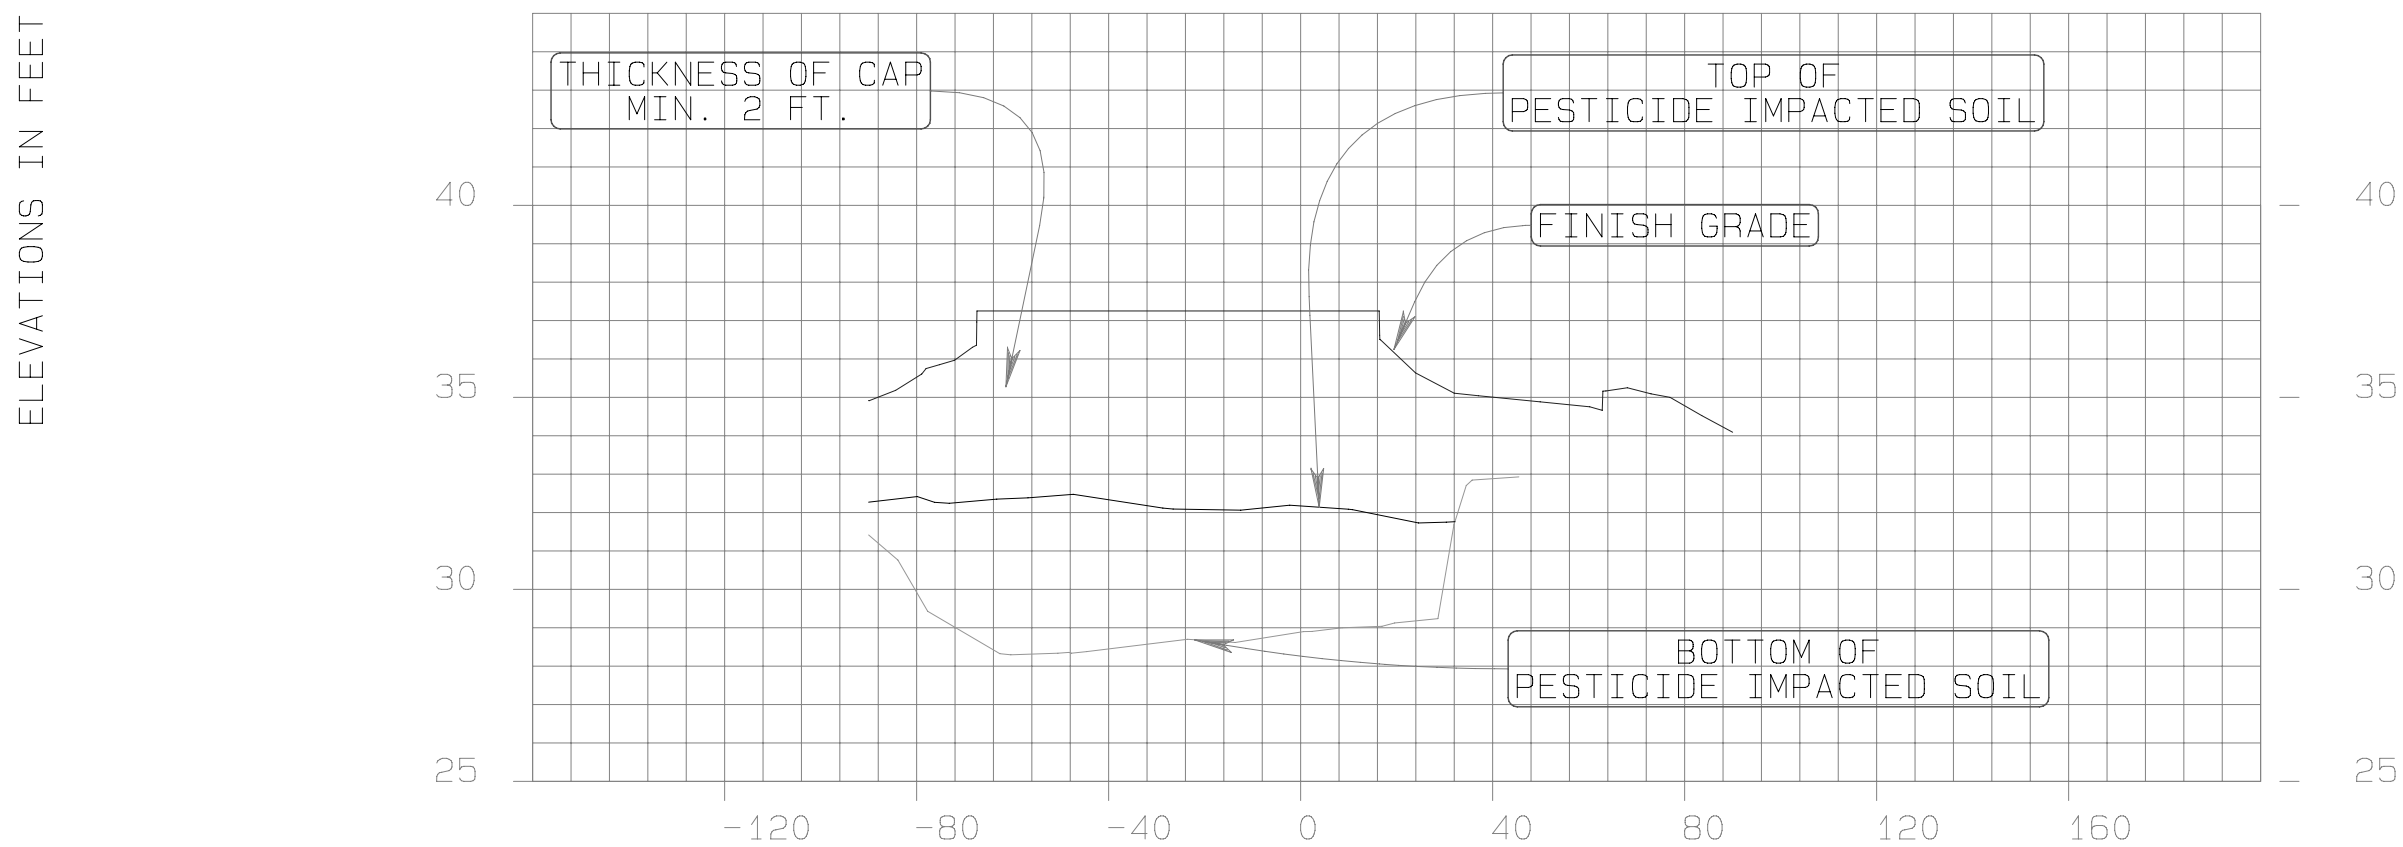

CROSS SECTION 1+00

HORIZ 1"=40 FT.
VERT 1"=5 FT.

Date: 8/15/2008
Drawn By: (b)(6)
Checked By: (b)(6)
Approved By: (b)(6)

PARSONS
3049 UALENA STREET
HONOLULU, HI 96819

CAMP CATLIN
PIT 1
PESTICIDE IMPACTED SOIL SITE

EXHIBIT
C

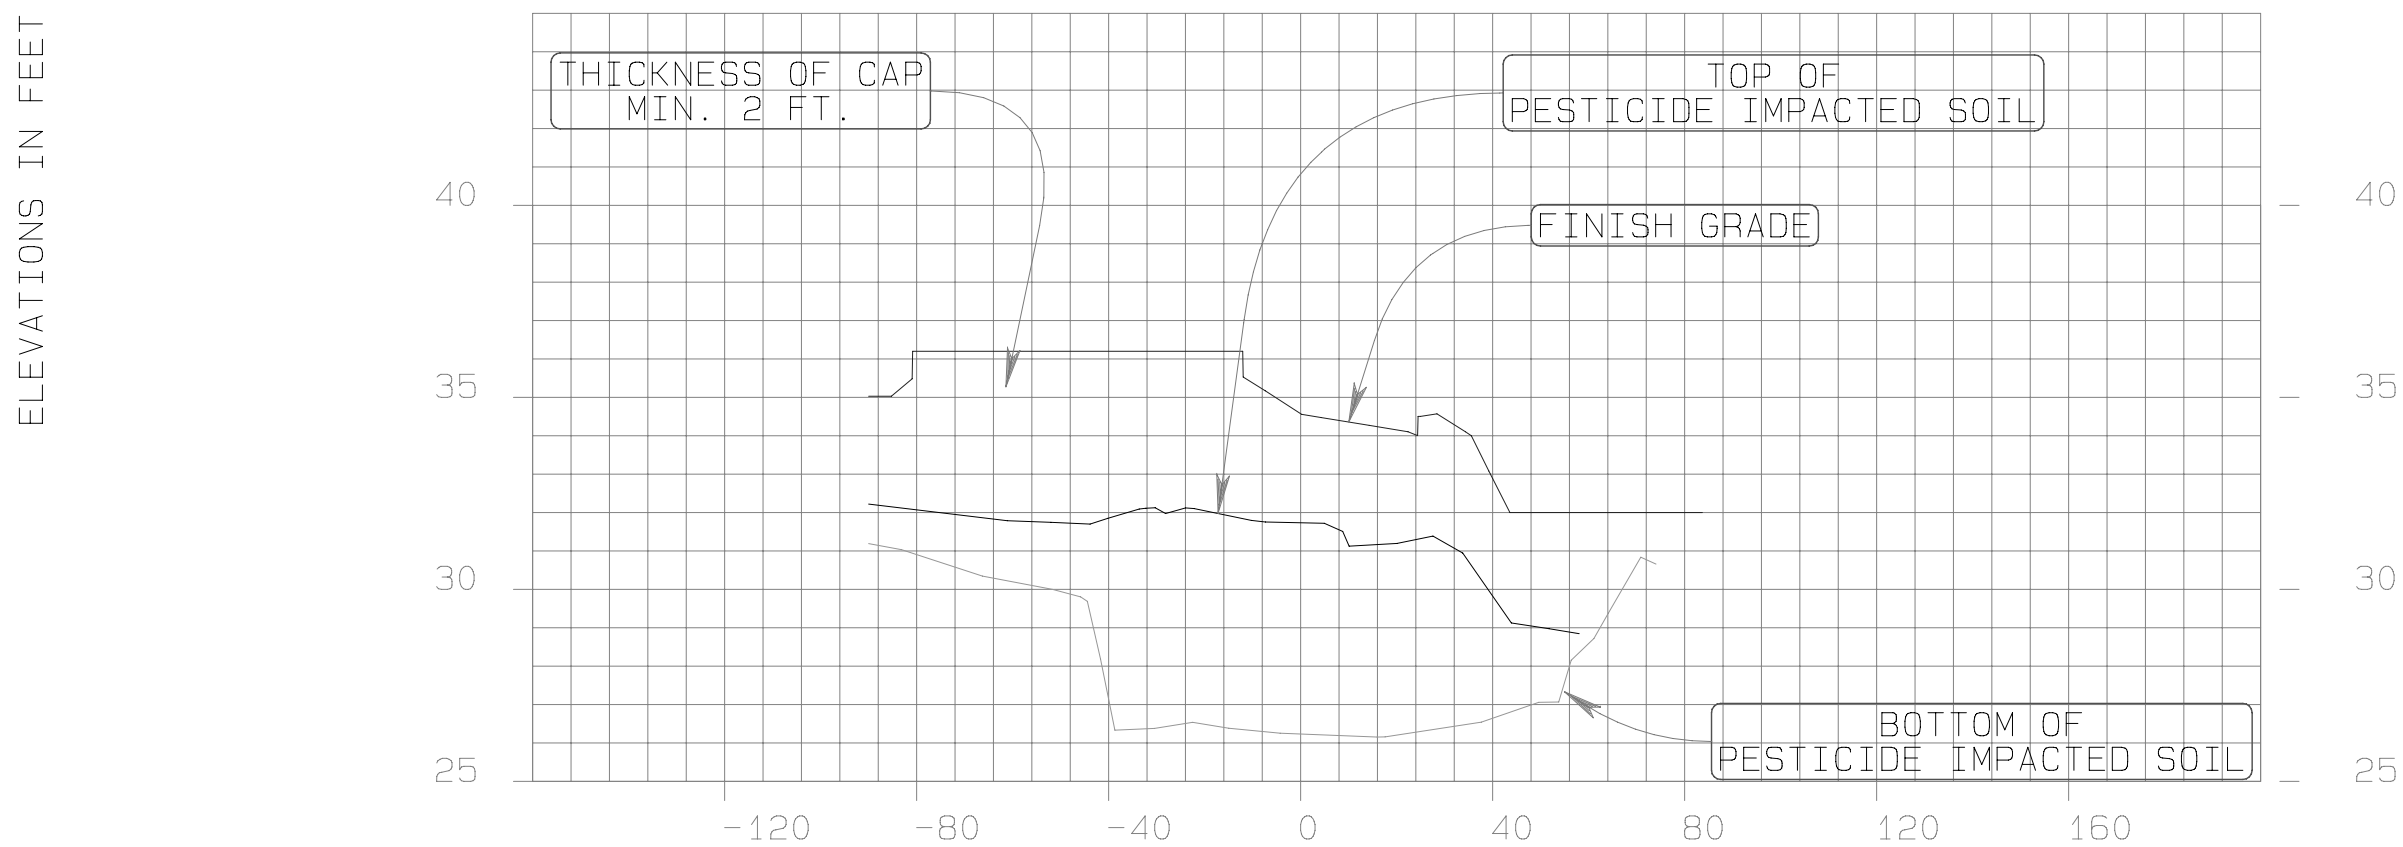

CROSS SECTION 2+00

HORIZ 1"=40 FT.
VERT 1"=5 FT.

Date: 8/15/2008
Drawn By: (b)(6)
Checked By: (b)(6)
Approved By: (b)(6)

PARSONS
3049 UALENA STREET
HONOLULU, HI 96819

CAMP CATLIN
PIT 1
PESTICIDE IMPACTED SOIL SITE

EXHIBIT
D

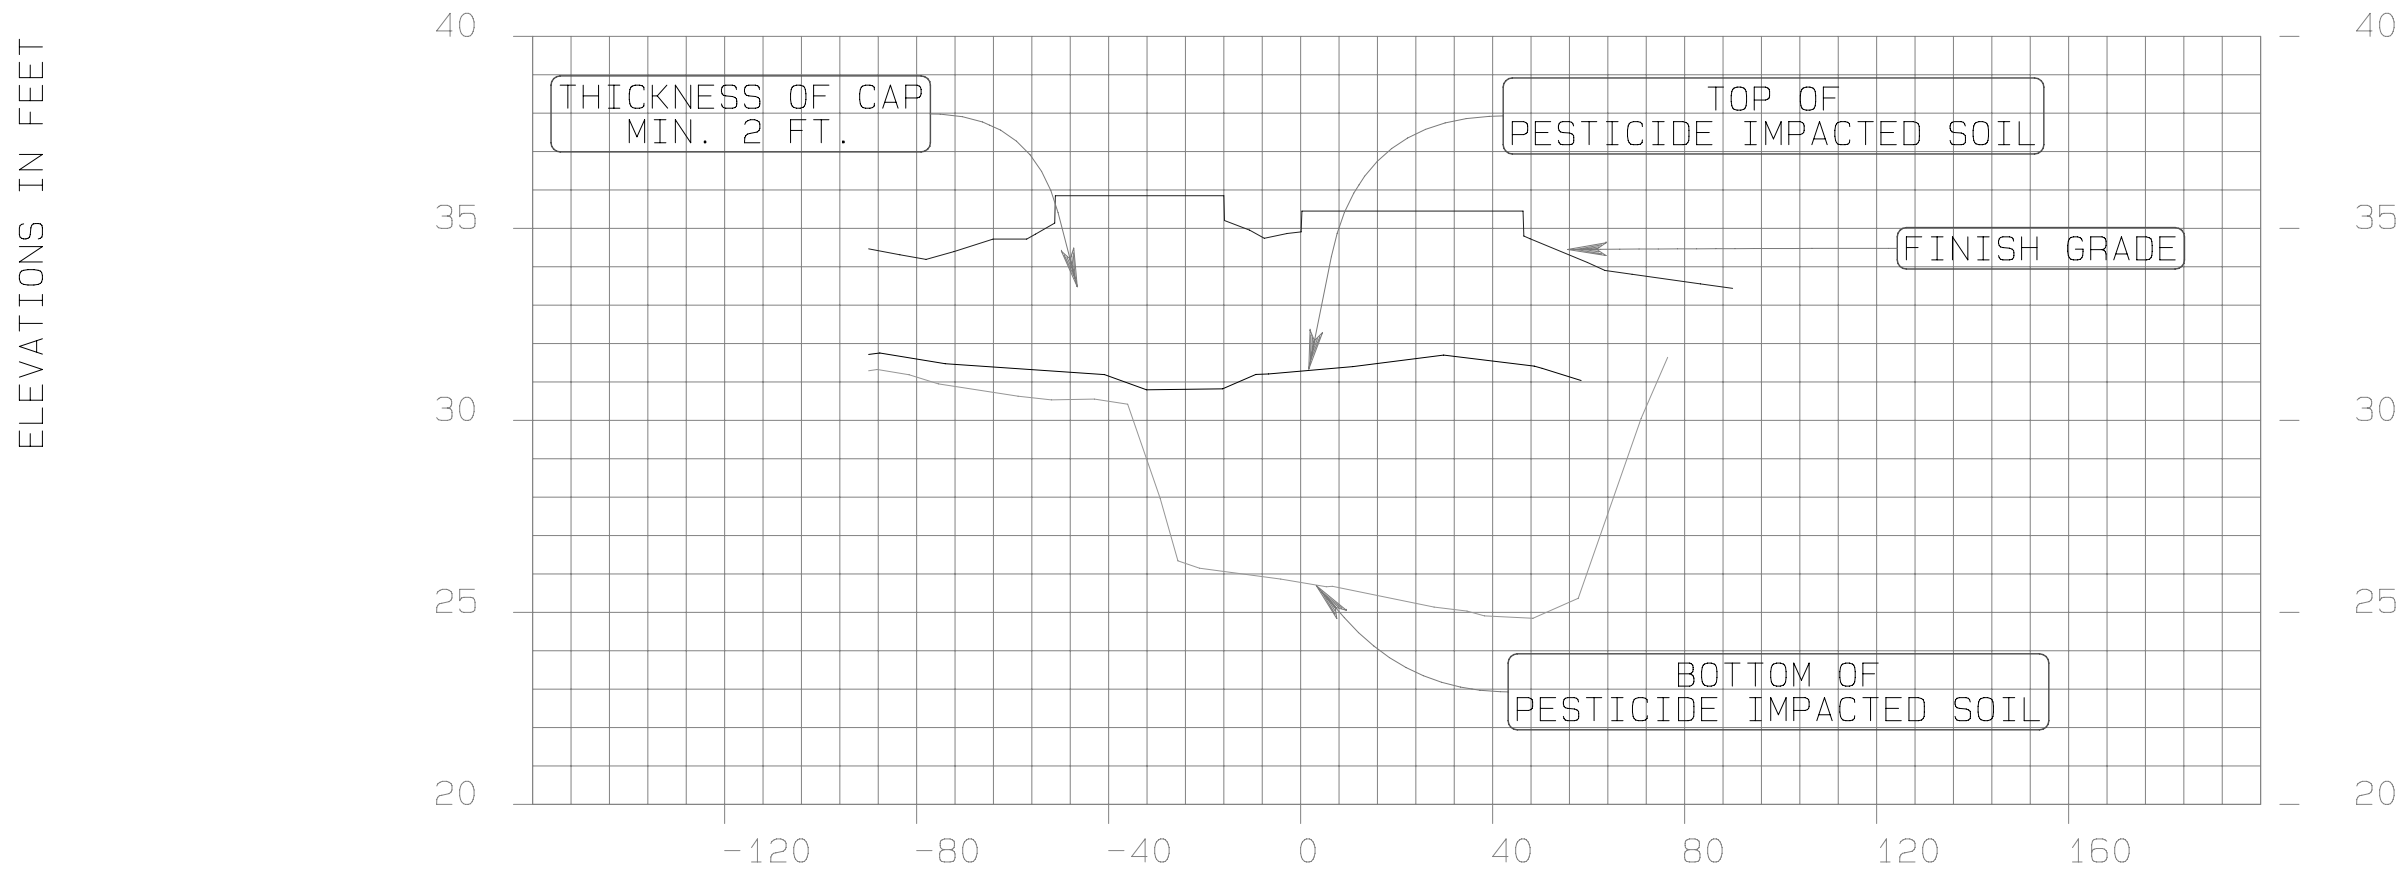

CROSS SECTION 3+00

HORIZ 1"=40 FT.
VERT 1"=5 FT.

Date: 8/15/2008
Drawn By: (b) (6)
Checked By: (b) (6)
Approved By: (b) (6)

PARSONS
3049 UALENA STREET
HONOLULU, HI 96819

CAMP CATLIN
PIT 1
PESTICIDE IMPACTED SOIL SITE

EXHIBIT

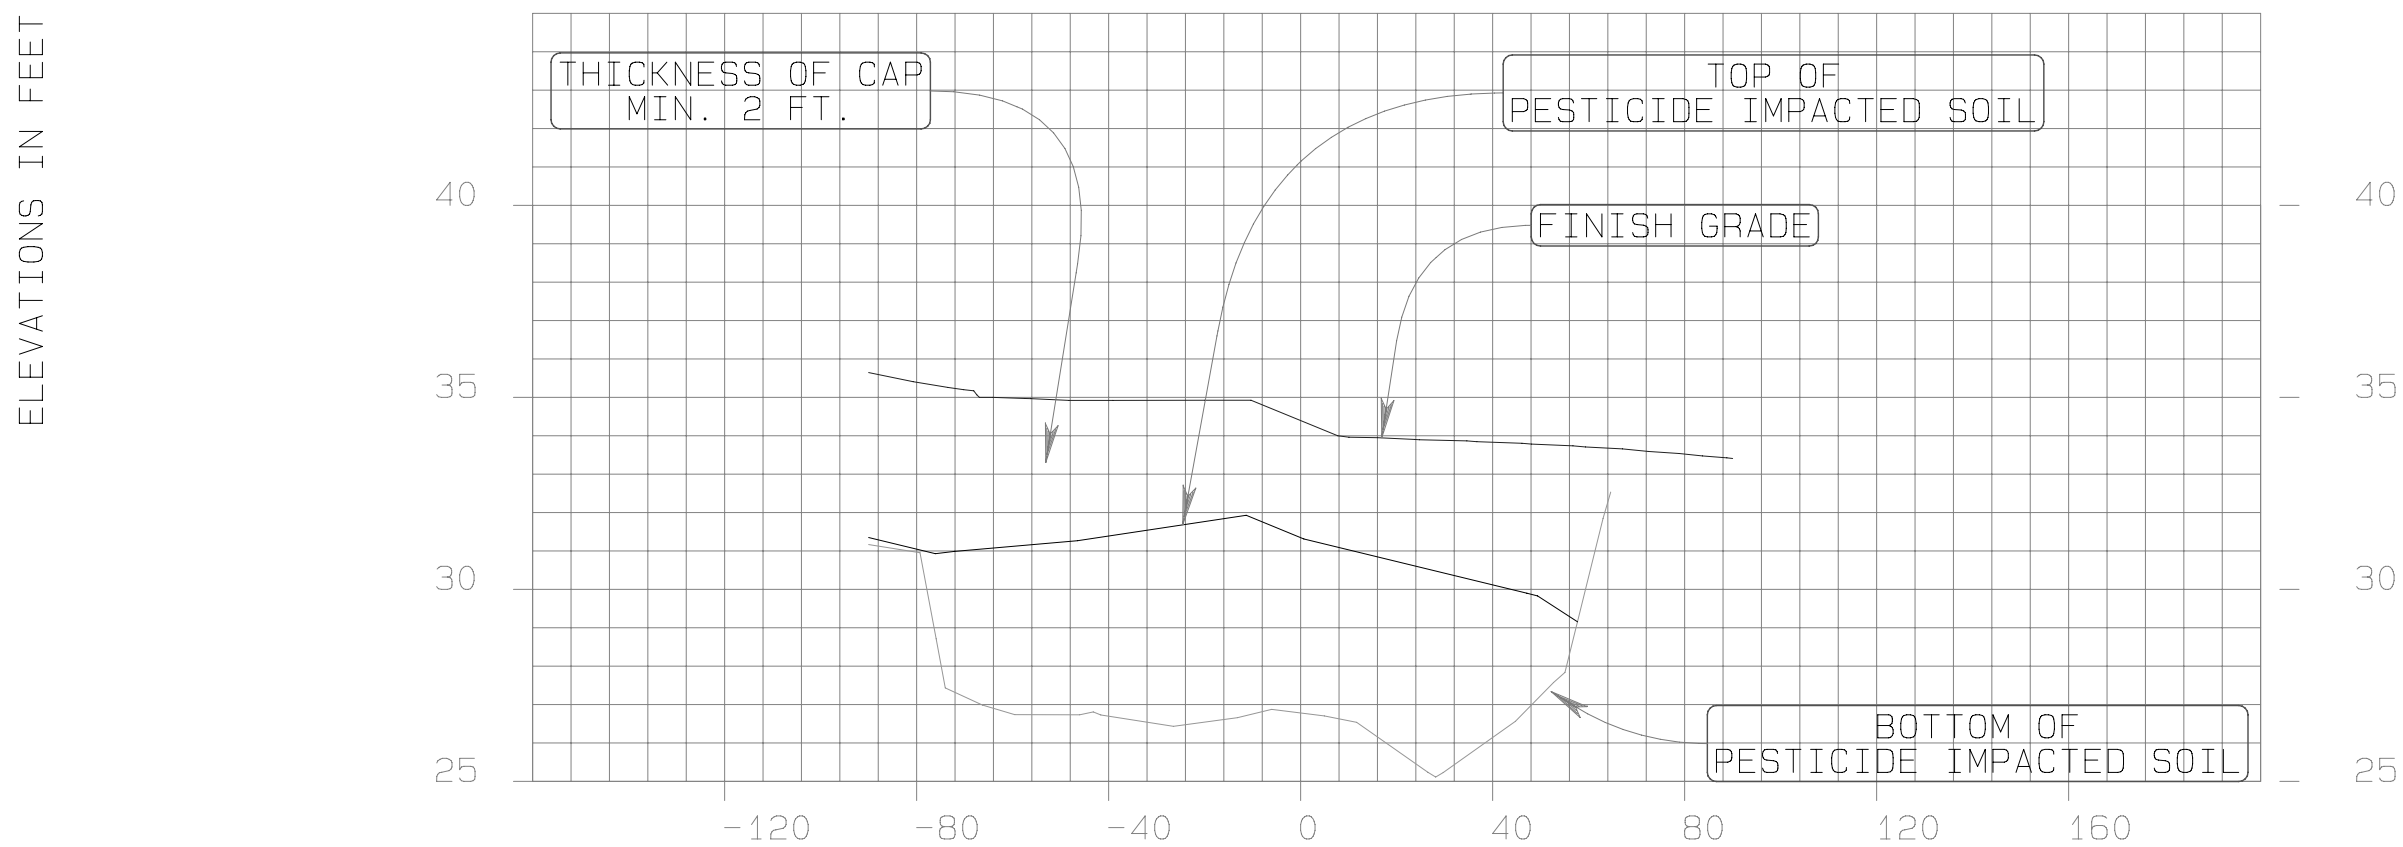

CROSS SECTION 4+00

HORIZ 1"=40 FT.
VERT 1"=5 FT.

Date: 8/15/2008
Drawn By: (b)(6)
Checked By: (b)(6)
Approved By: (b)(6)

PARSONS
3049 UALENA STREET
HONOLULU, HI 96819

CAMP CATLIN
PIT 1
PESTICIDE IMPACTED SOIL SITE

EXHIBIT
F