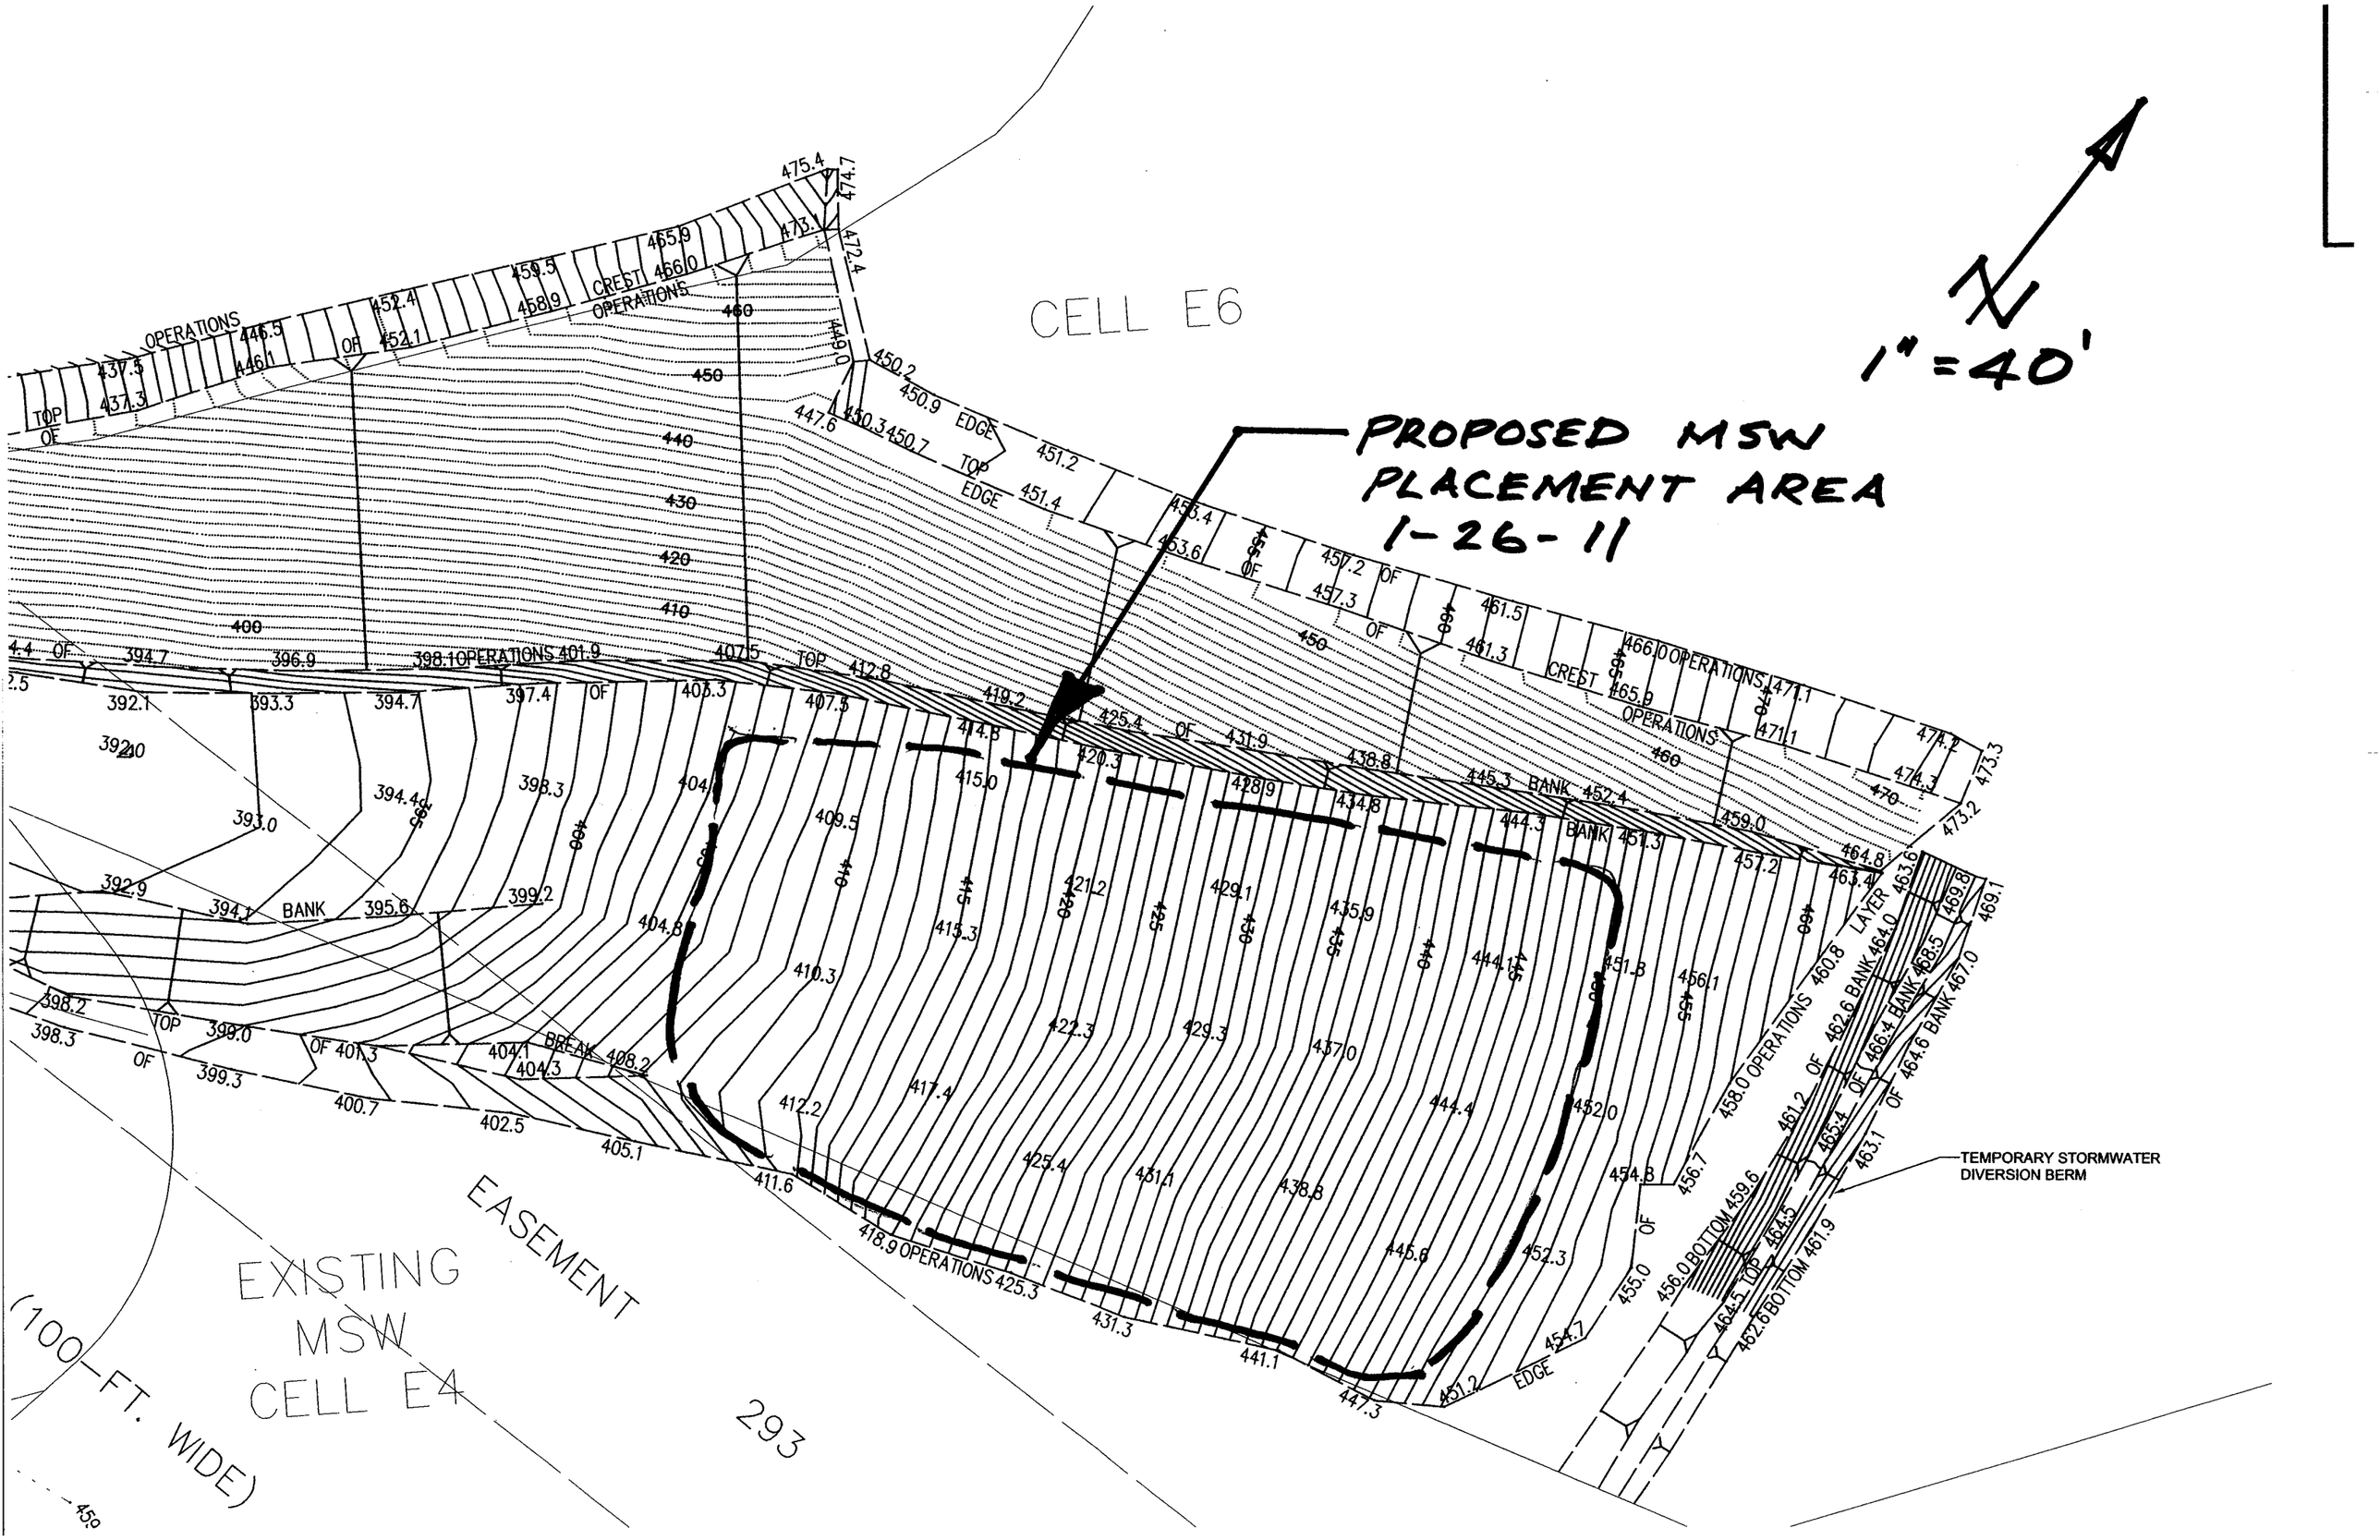

CELL E6
1" = 40'
PROPOSED MSW
PLACEMENT AREA
1-26-11
TEMPORARY STORMWATER
DIVERSION BERM
EXISTING
MSW
CELL E4
EASEMENT
293
(100-FT. WIDE)