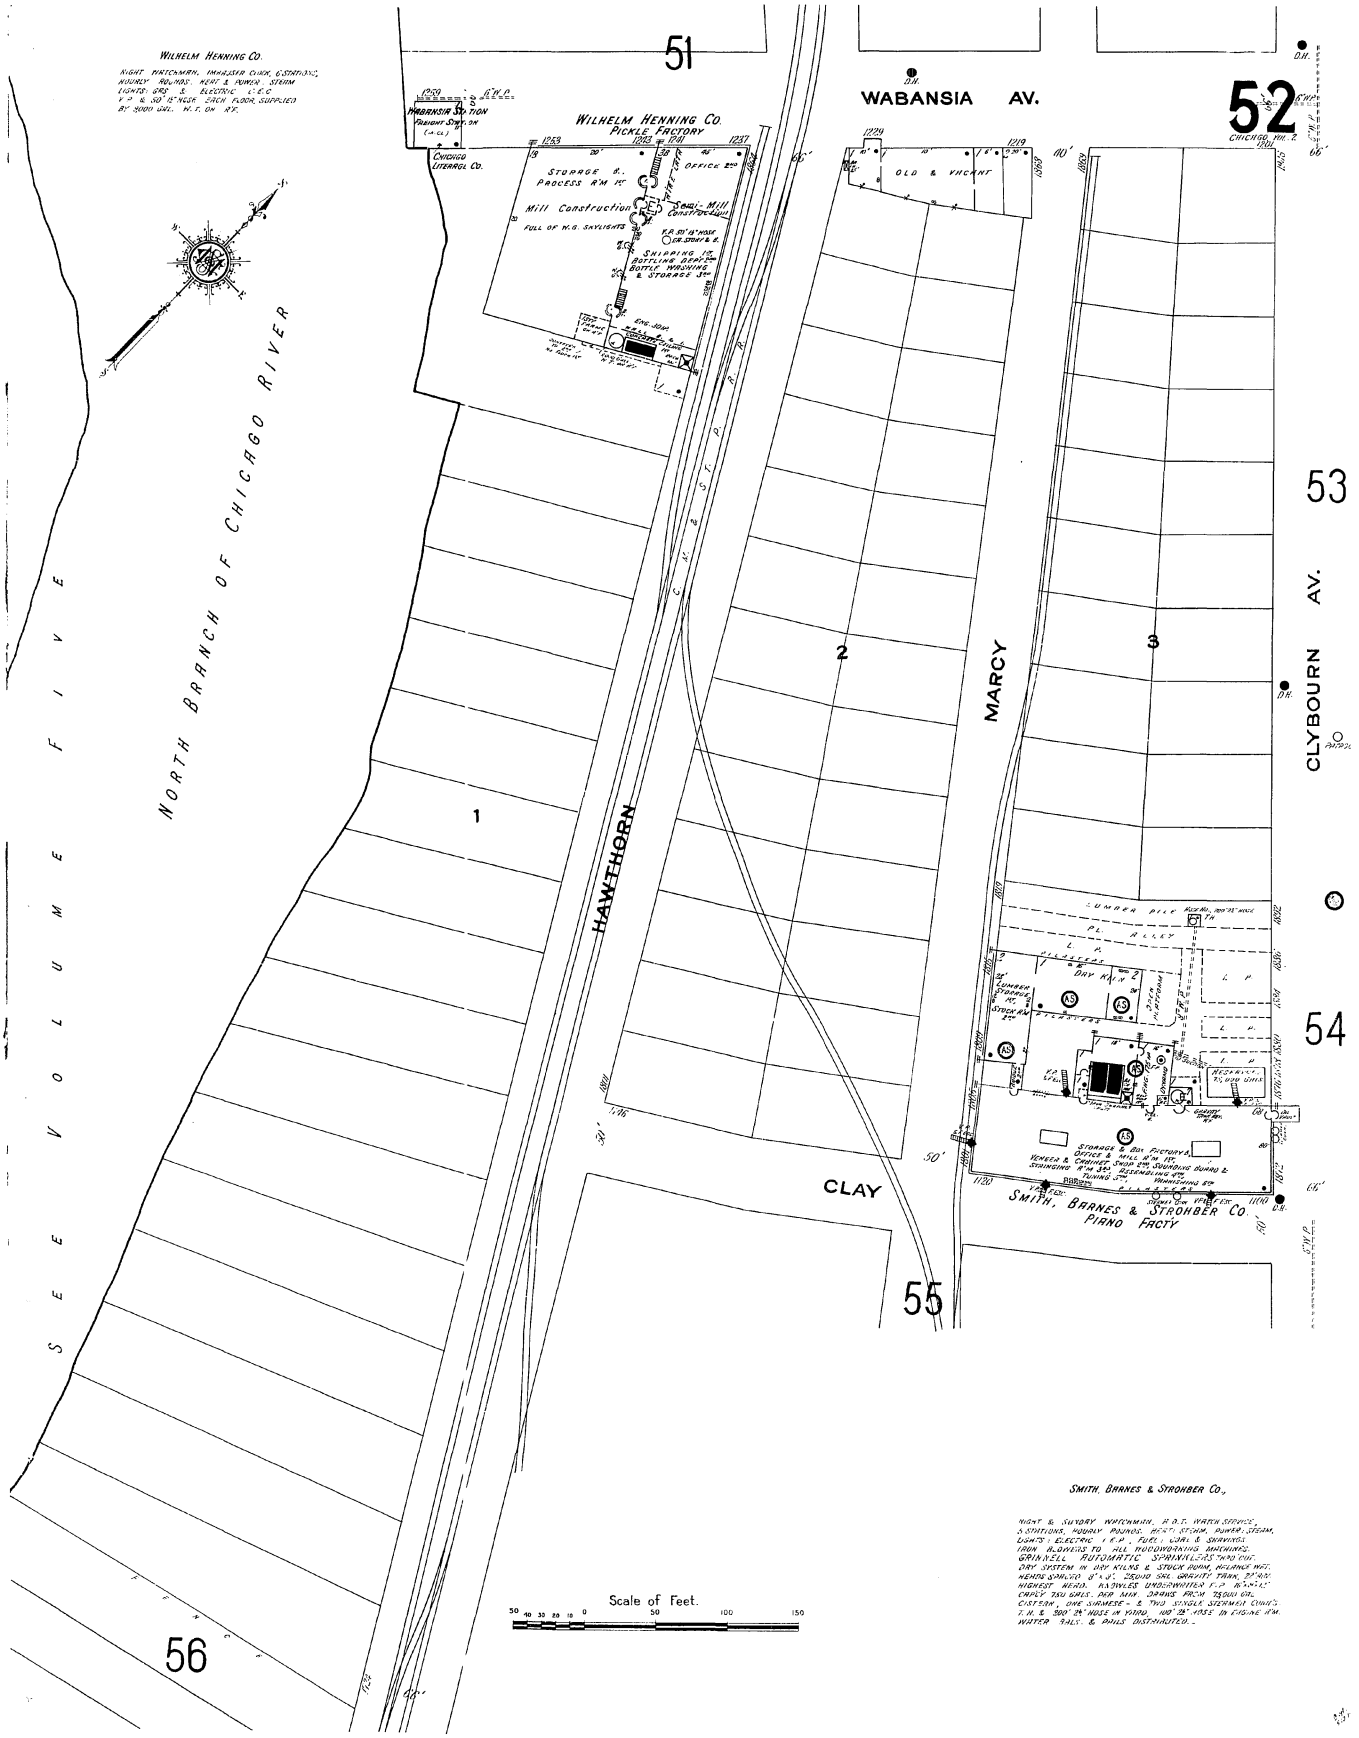

SMITH, BARNES & STROHBER CO.,

NIGHT & SUNDRY WATCHMAN, H.D.T. WATCH SERVICE, 5 STATIONS, HOURLY ROUNDS. HEAT: STEAM, POWER: STEAM, LIGHTS: ELECTRIC 1 E.P., FUEL: COAL & SHAVINGS. IRON BLANKETS TO ALL WOODWORKING MACHINES. GRINNELL AUTOMATIC SPRINKLERS TWO DRY SYSTEM IN HOT KILNS & STOCK ROOM, HOLMES HOT WATER SUPPLY 8" & 2" SEPARATE FROM BOILERS HIGHEST NERO. NOZZLES UNDERWRITER V.P. 1½" & 1" CAPLY 750 GALS. PER MIN. 30 MINS. FROM 75,000 GAL. CISTERN, ONE SUMMER & TWO SINGLE STEAMER CHIEFS. T.H. & 300' 2½" HOSE IN YARD. 100' 2½" HOSE IN ENGINE RM. WATER PAILS & PAILS DISTRIBUTED.