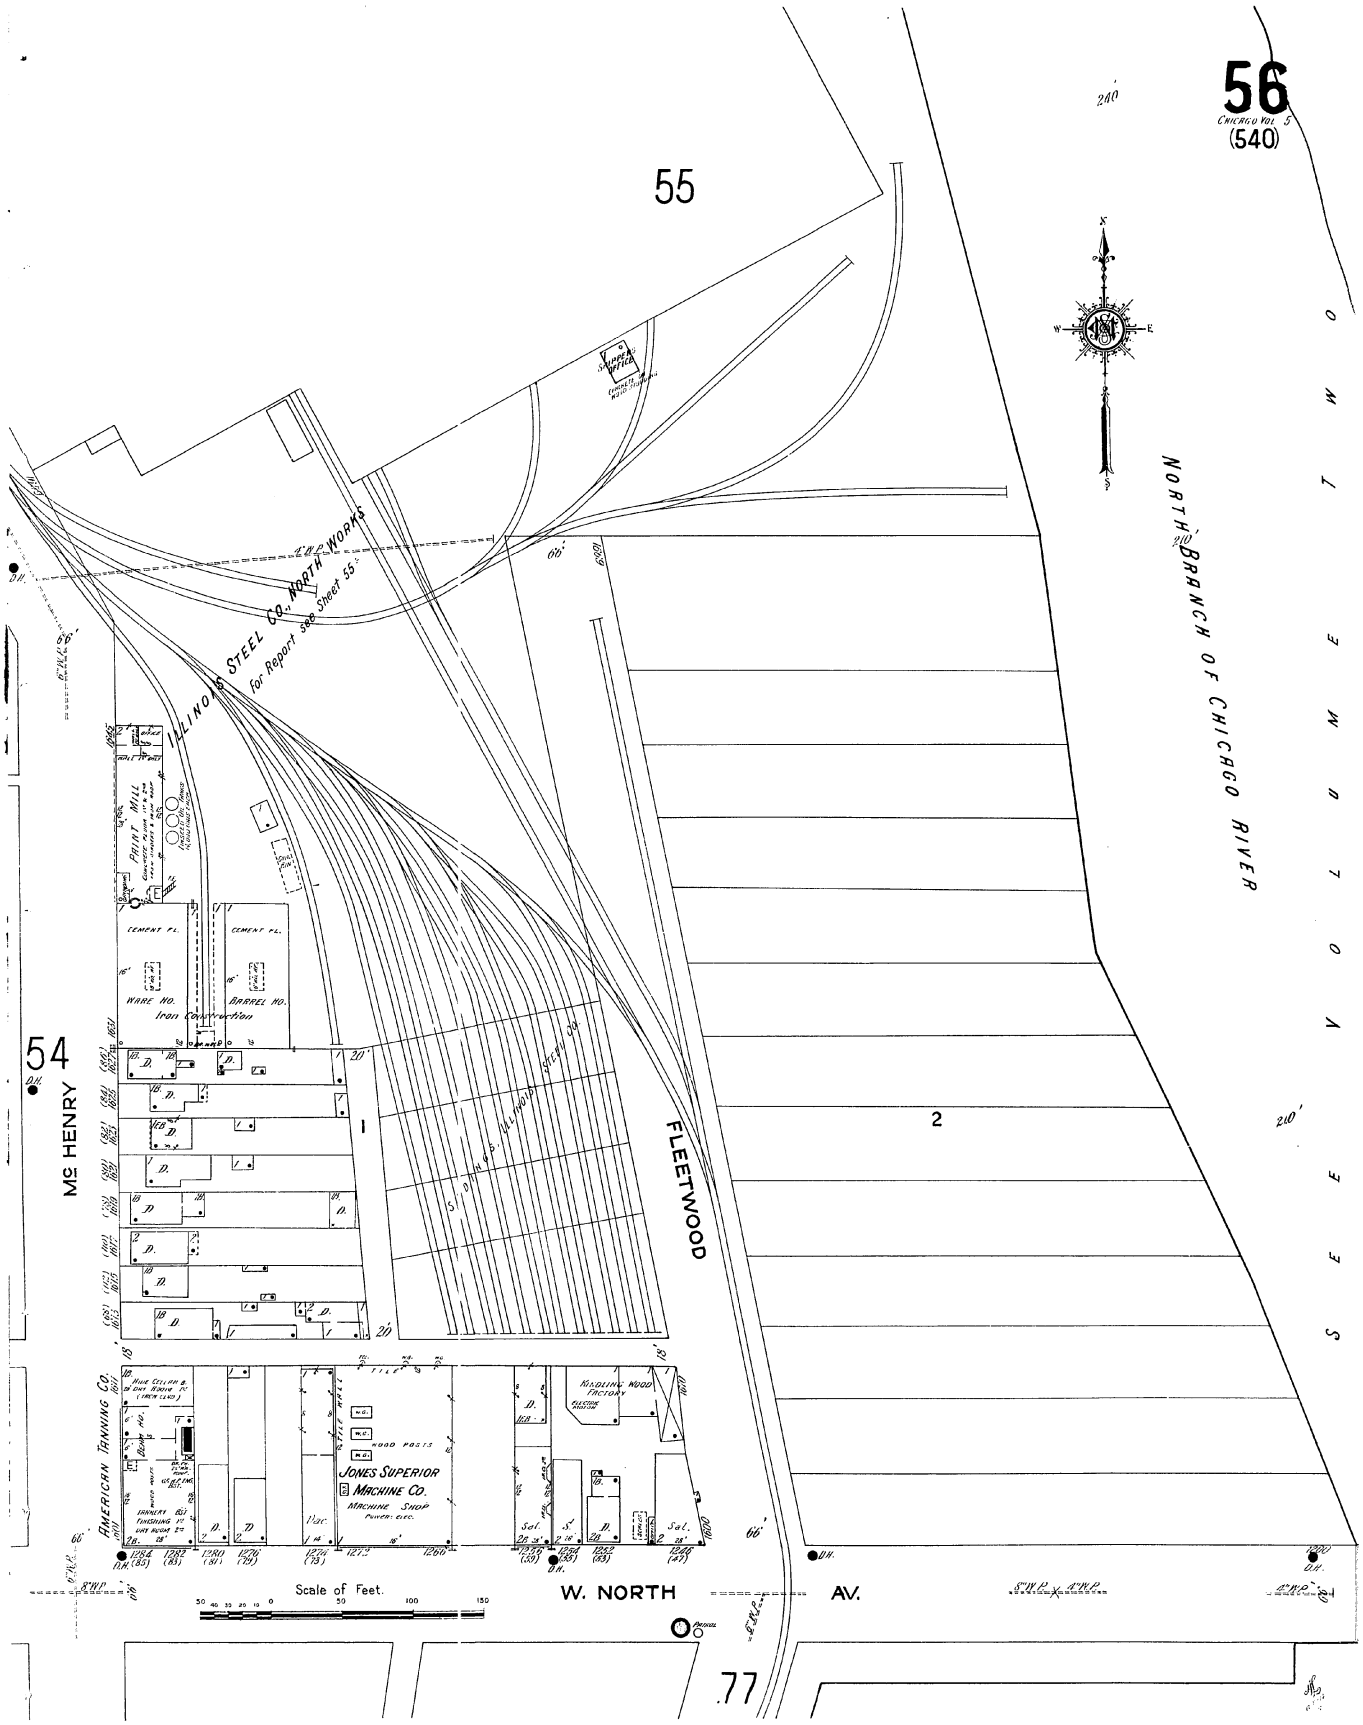
55
54
77
Mc HENRY
FLEETWOOD
W. NORTH AV.
NORTH BRANCH OF CHICAGO RIVER
ILLINOIS STEEL CO. NORTH WORKS
for Report see Sheet 55
PAINT MILL
CEMENT FL.
WARE HO.
Iron Construction
BARREL HO.
AMERICAN TANNING CO.
JONES SUPERIOR MACHINE CO.
MACHINE SHOP
KINDLING WOOD FACTORY
Scale of Feet.
50 40 30 20 10 0 50 100 150