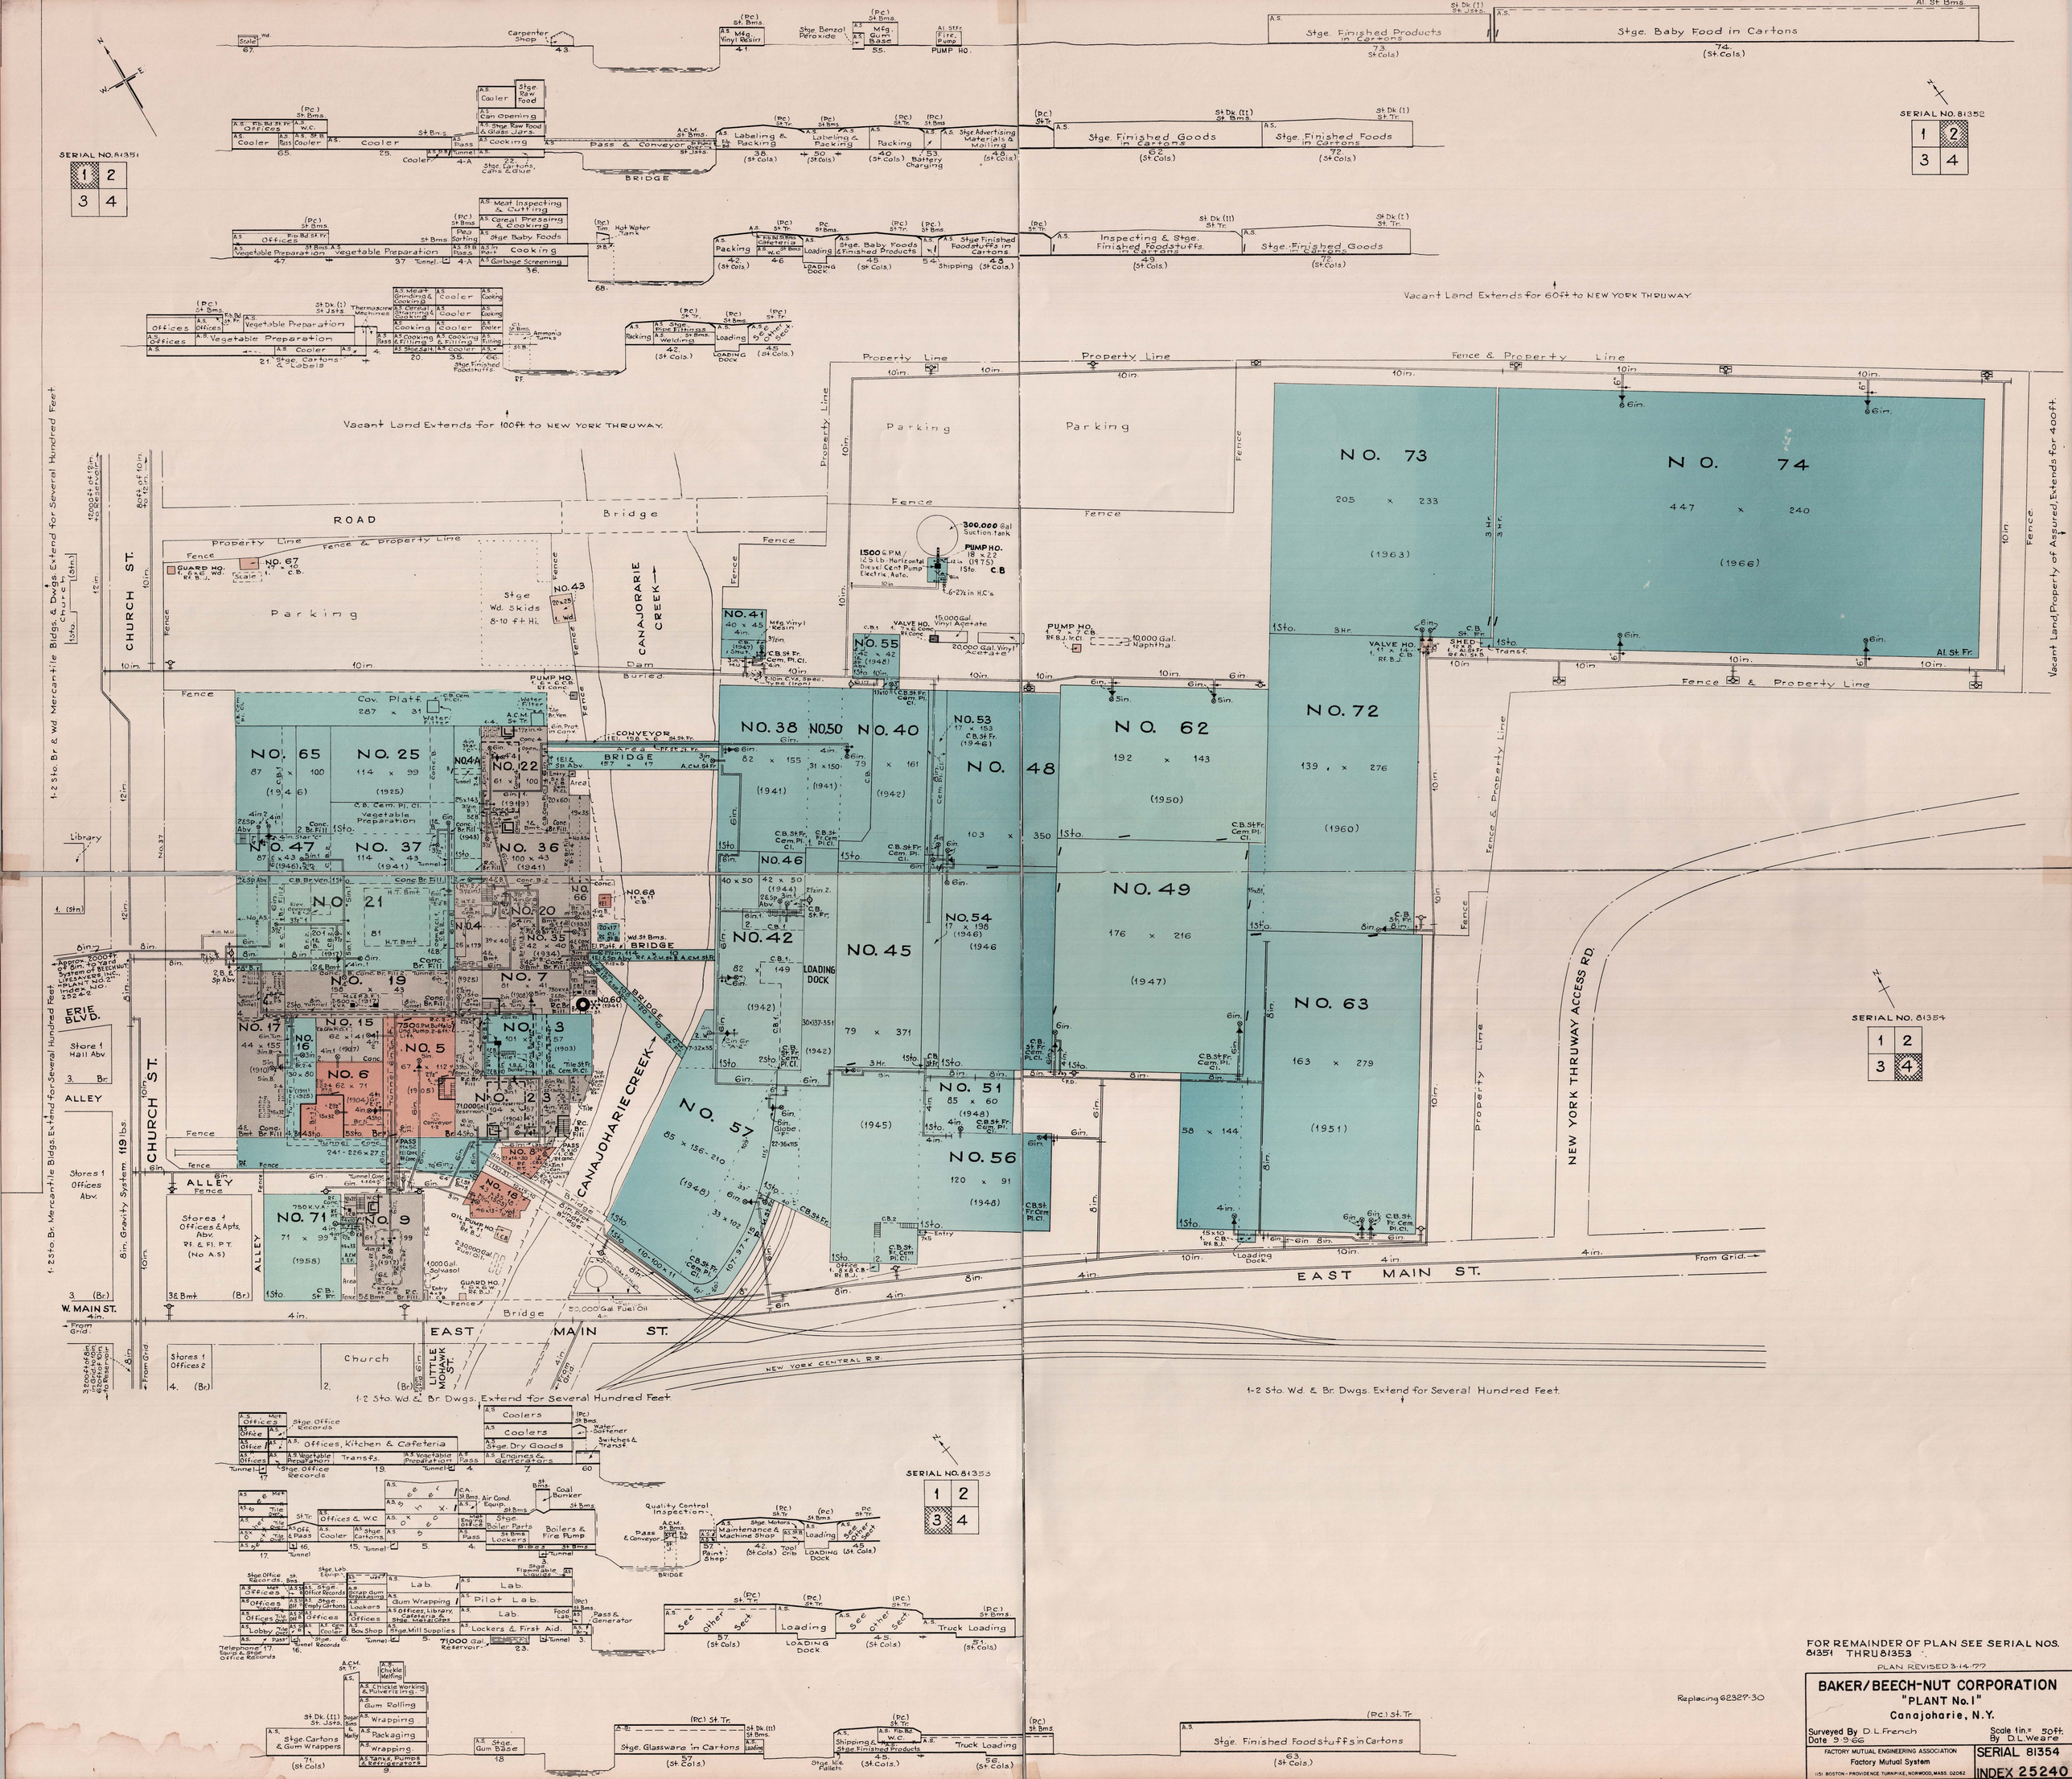

FOR REMAINDER OF PLAN SEE SERIAL NOS. 81351 THRU 81353

PLAN REVISED 3-14-77

BAKER/BEECH-NUT CORPORATION
"PLANT No. 1"
Canajoharie, N.Y.

Surveyed By D.L. French
Date 9-9-66

Scale 1in.= 50ft.
By D.L. Weare

FACTORY MUTUAL ENGINEERING ASSOCIATION
Factory Mutual System
1151 BOSTON - PROVIDENCE TURNPIKE, NORWOOD, MASS. 02062

SERIAL 81354
INDEX 25240