PARTIALLY SCANNED
OVERSIZE ITEM(S)

To use the paper copy of oversize document # 2334351
contact the Region 9 Regional Records Center – Superfund Division

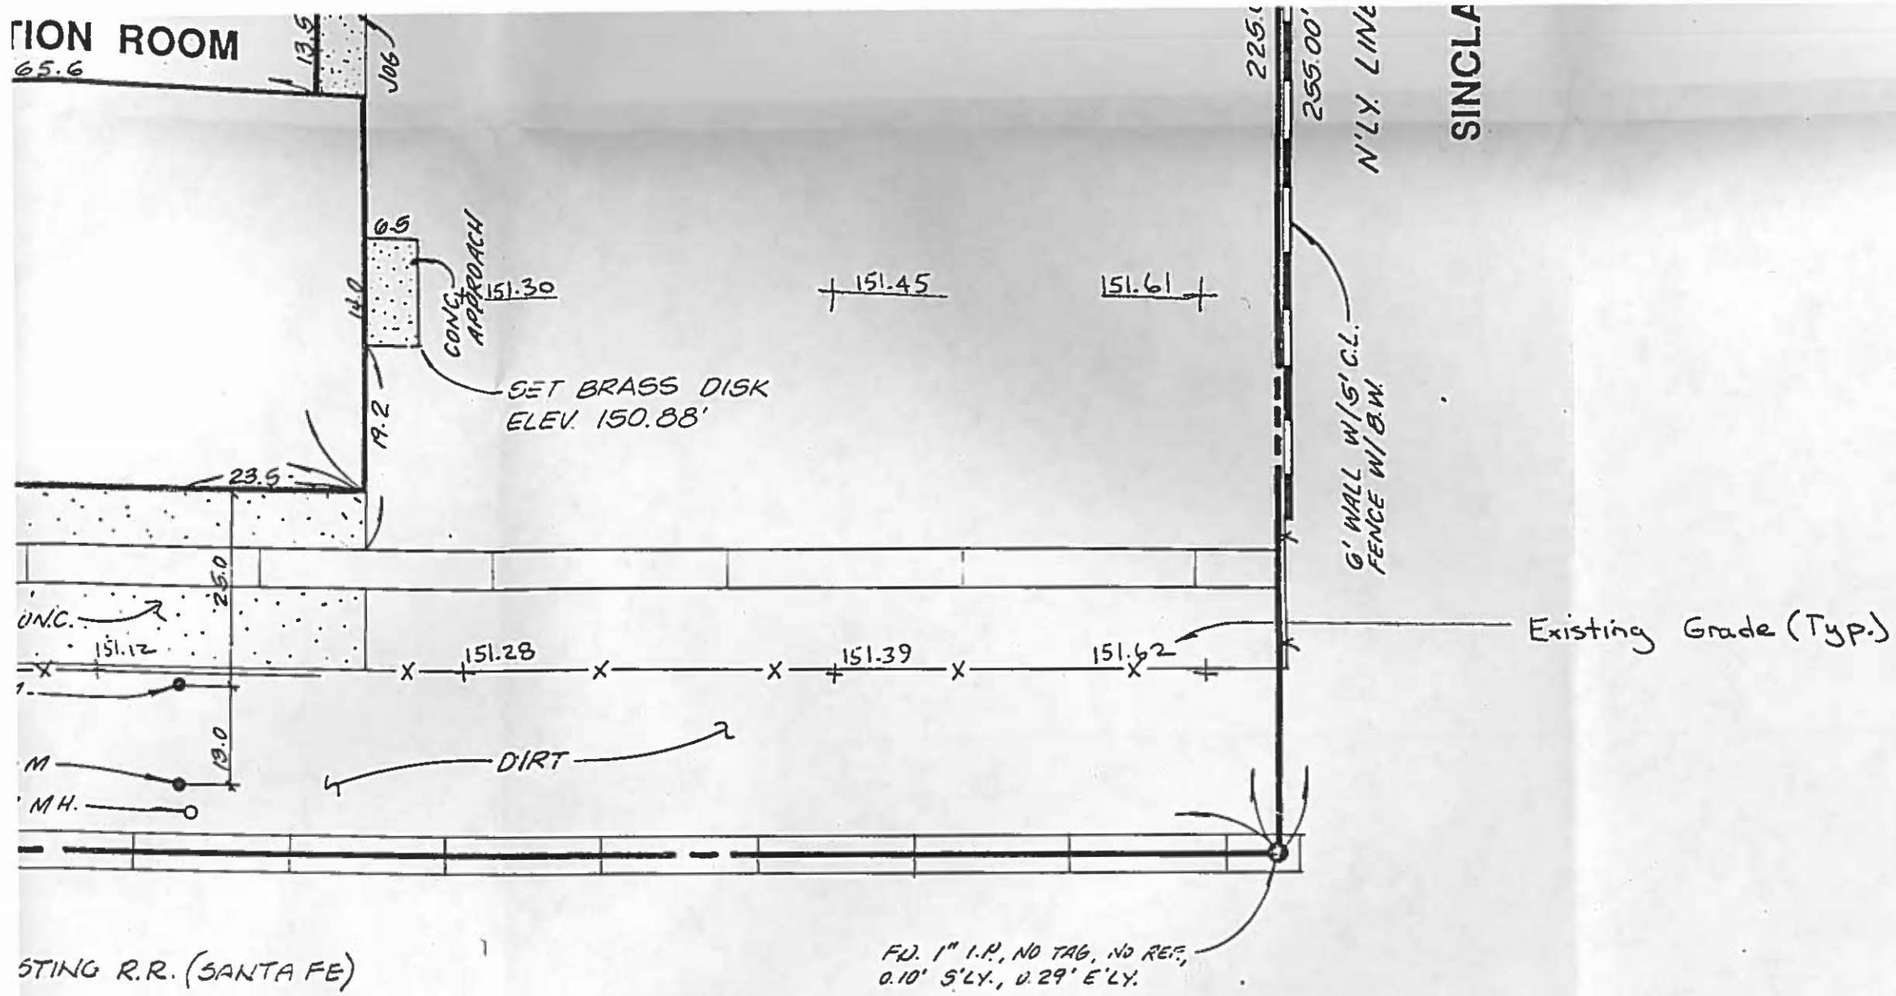

DRAWING A-1

PRE-EXISTING CONDITIONS

	APPR.	DATE

SCALE: 1" = 20' | DATE: SEPT. 1990

DESIGNED BY: | DRAWN BY: ADKAN ENG. | CHECKED BY: WEM

ADKAN ENGINEERS
CIVIL ENGINEERING, PLANNING, LAND SURVEYING
6830 AIRPORT DRIVE
RIVERSIDE, CA 92504 (714) 688-0241

WILLIAM E. SNELL RCE No. 19452 DATE

BECHTEL ENVIRONMENTAL, INC.

GE-6900 STANFORD AVENUE

SITE PLAN

SFUND RECORDS CTR
2334351 1 OF 4

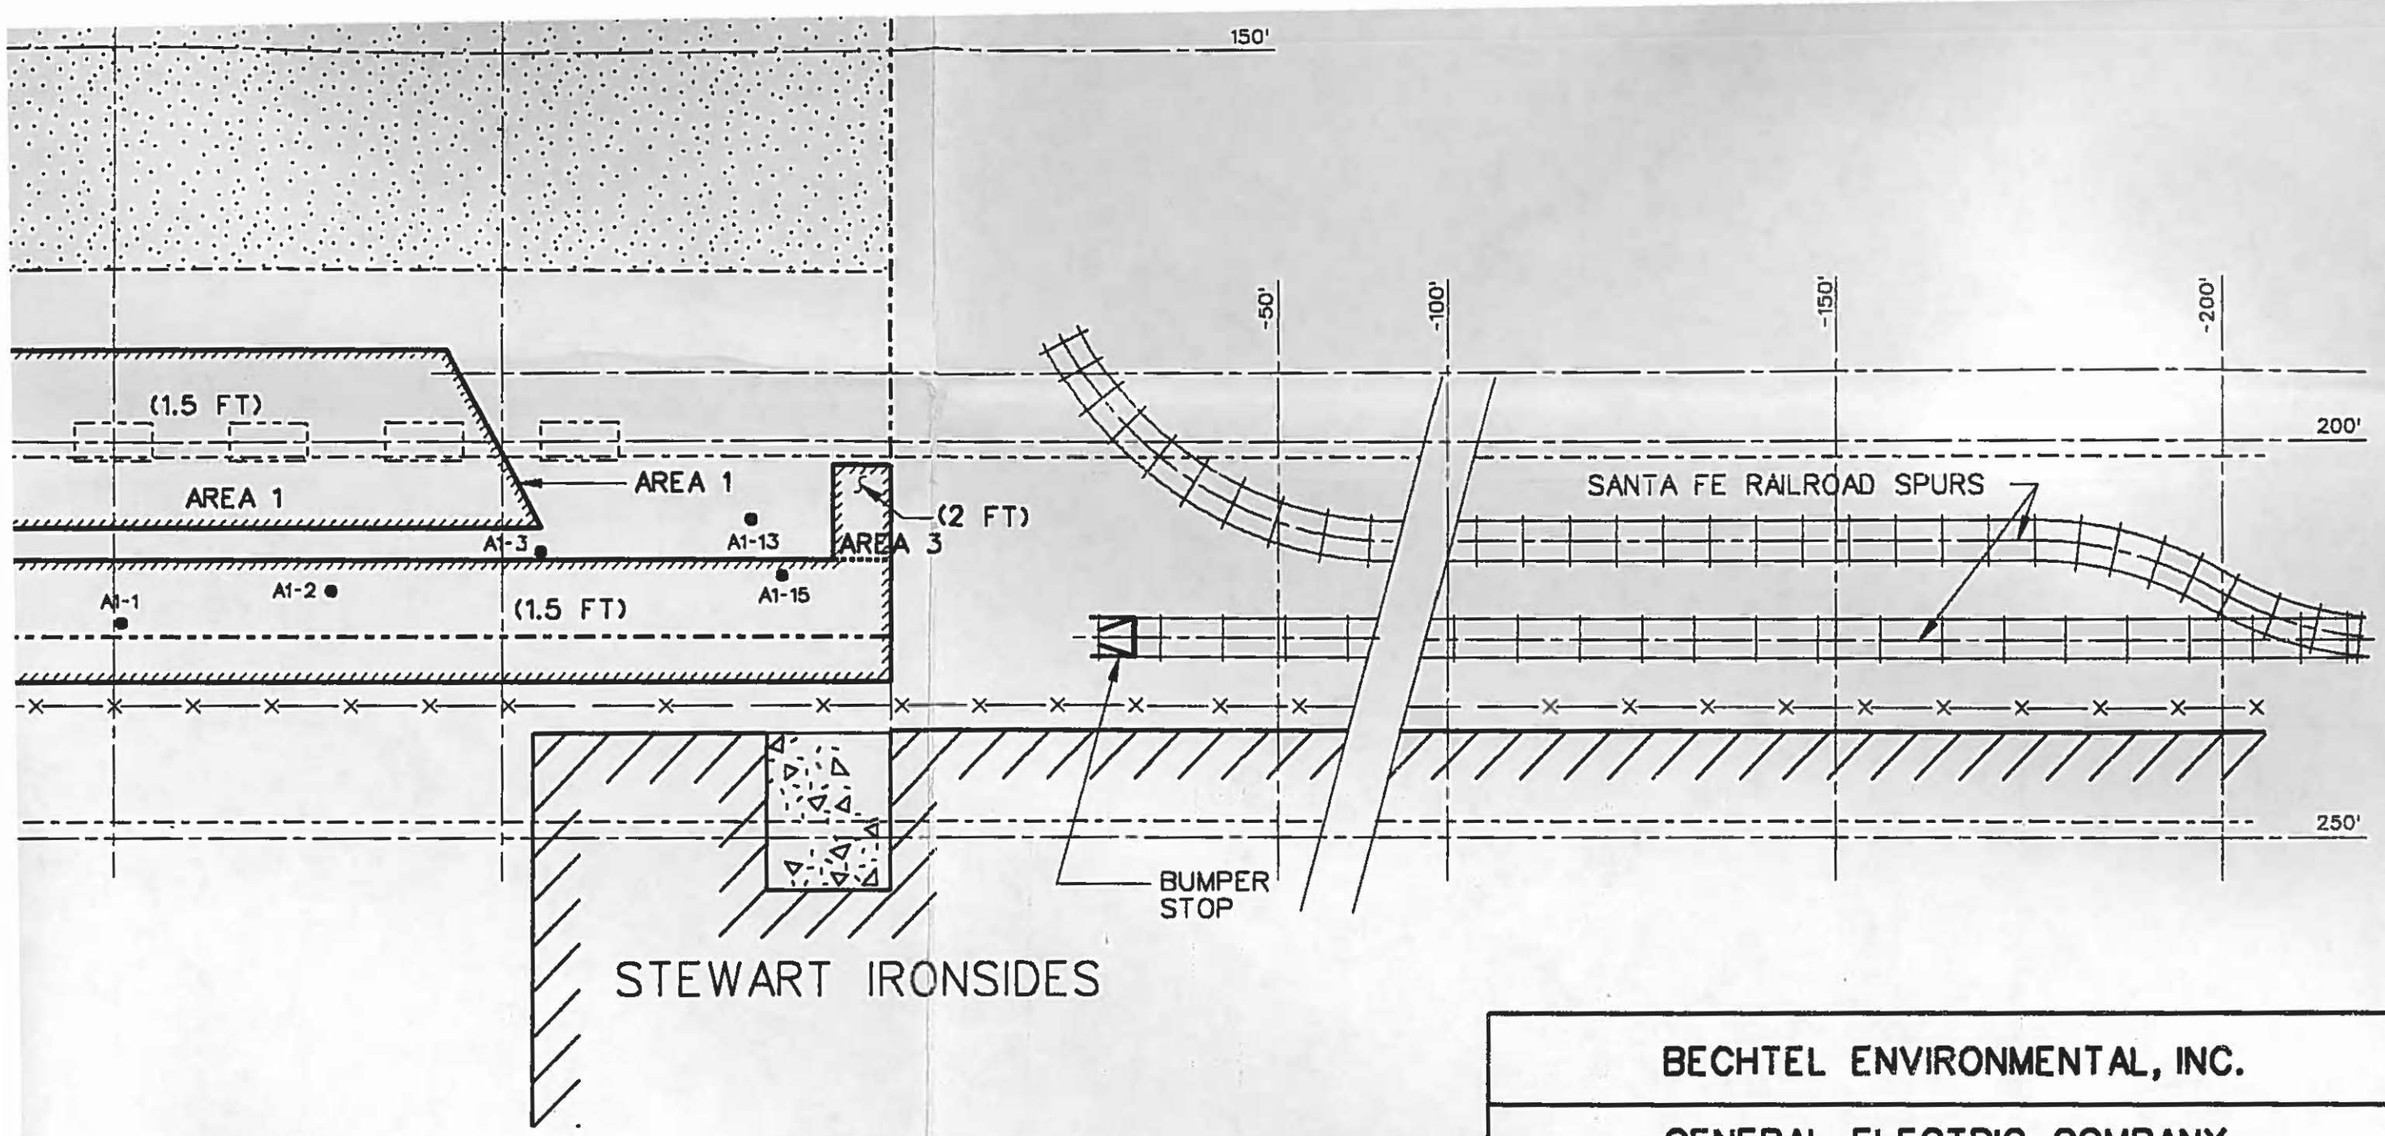

BECHTEL ENVIRONMENTAL, INC.

GENERAL ELECTRIC COMPANY
6900 STANFORD AVENUE
LOS ANGELES, CA

EXCAVATION LIMITS AND SOIL SAMPLE LOCATIONS

JOB NO.	DRAWING NO.	REV
17282	A-2	0

SFUND RECORDS CTR
2334351 (2 of 4)

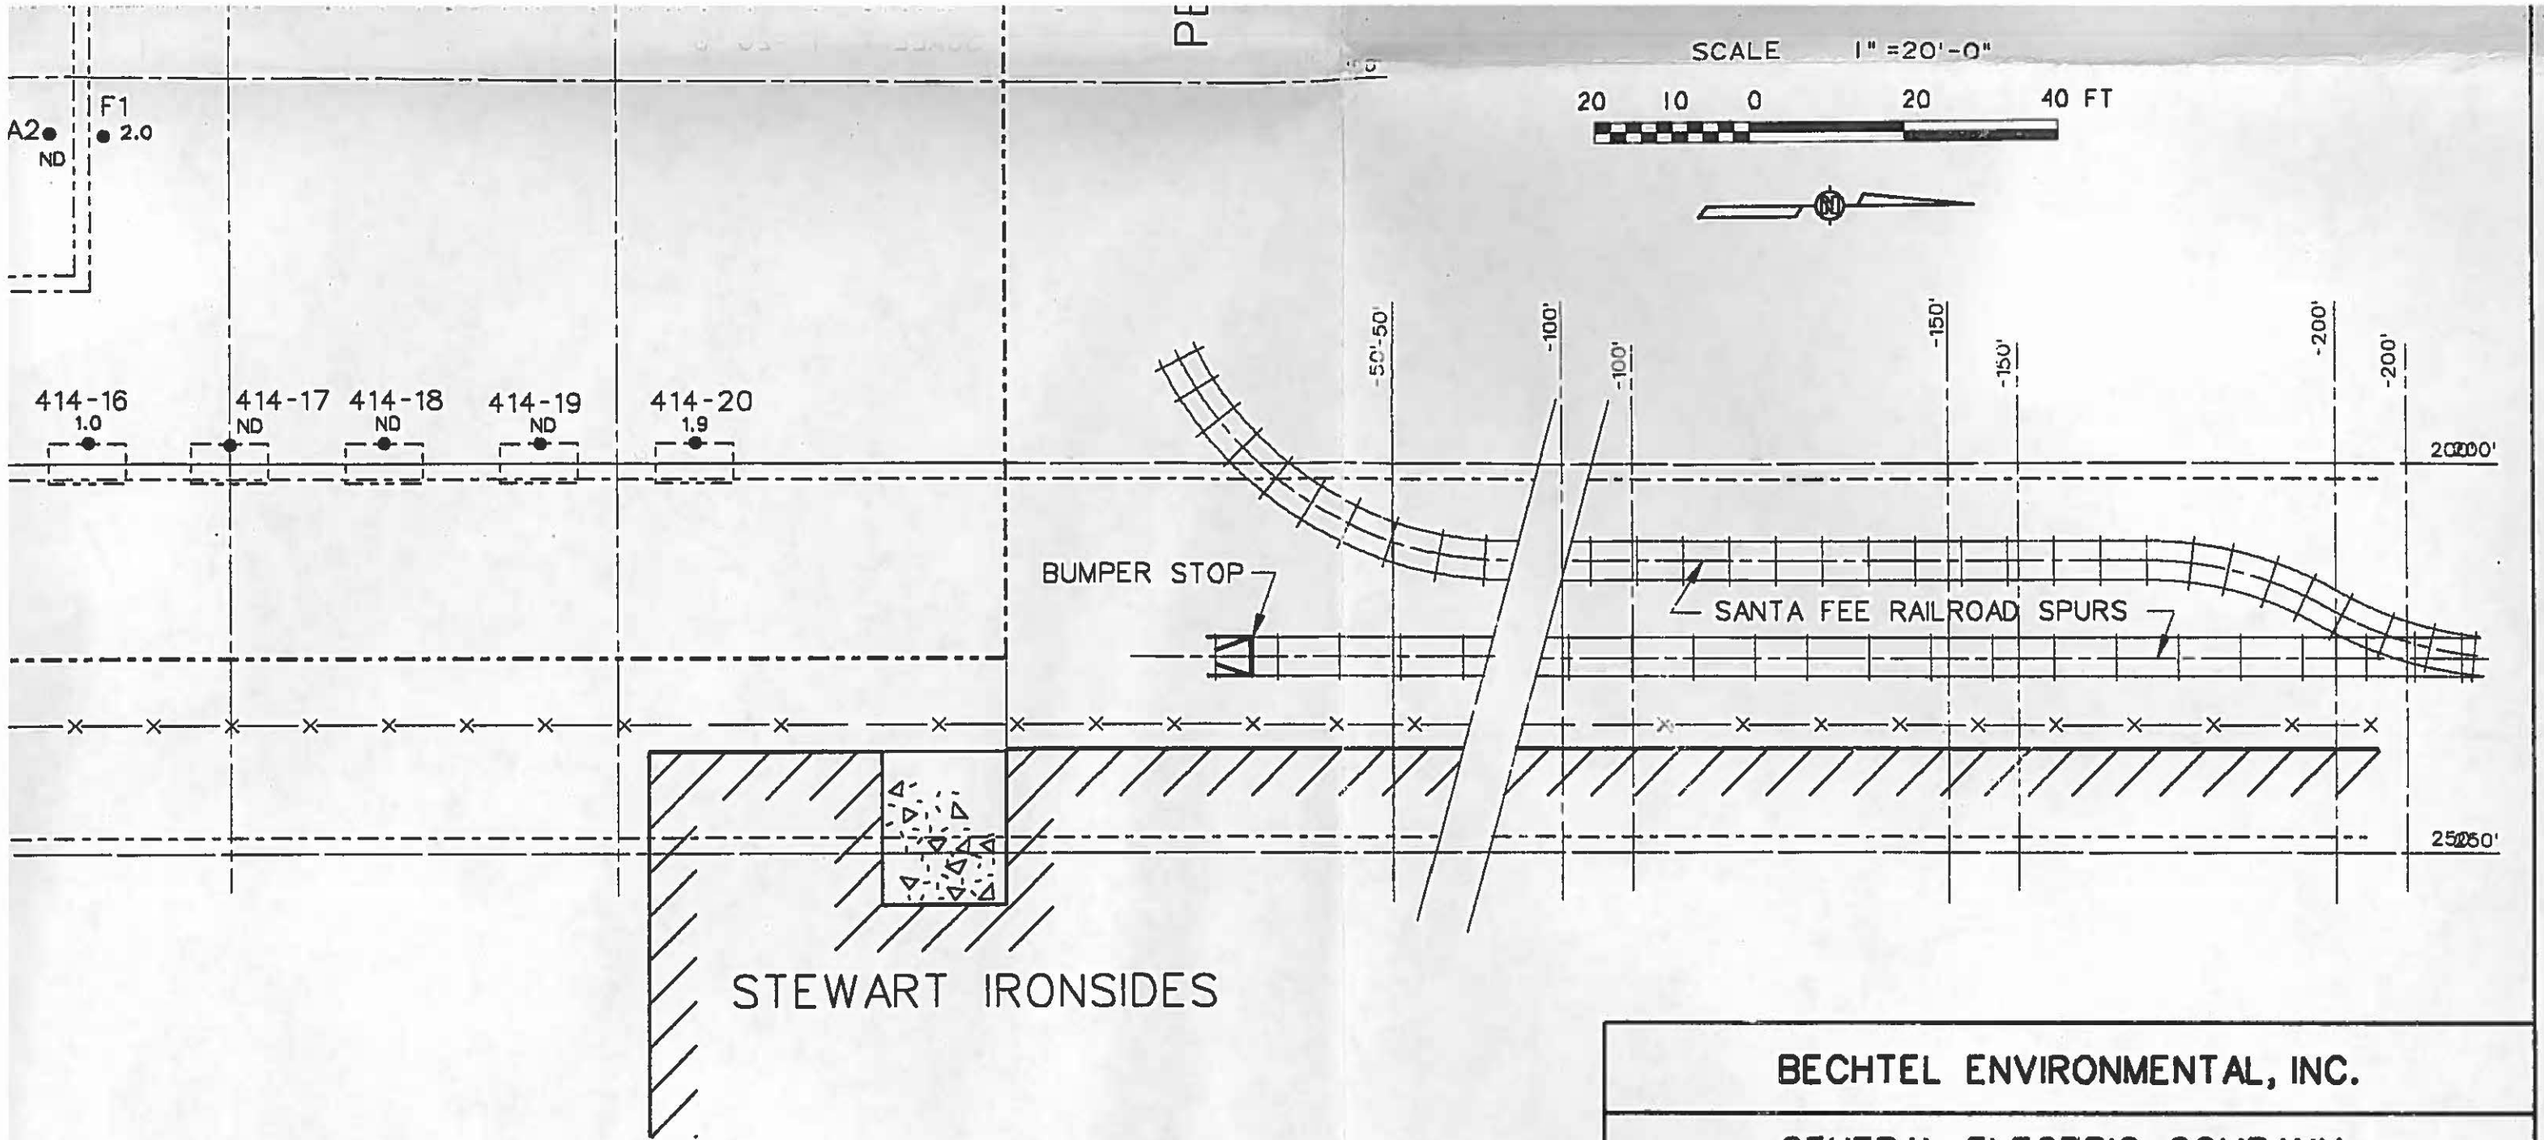

BECHTEL ENVIRONMENTAL, INC.

GENERAL ELECTRIC COMPANY
6900 STANFORD AVENUE
LOS ANGELES, CA

REMAINING STRUCTURES AFTER DEMOLITION

JOB NO.	DRAWING NO.	REV
17282	A-3	0

SFUND RECORDS CTR
2334351 (3 of 4)

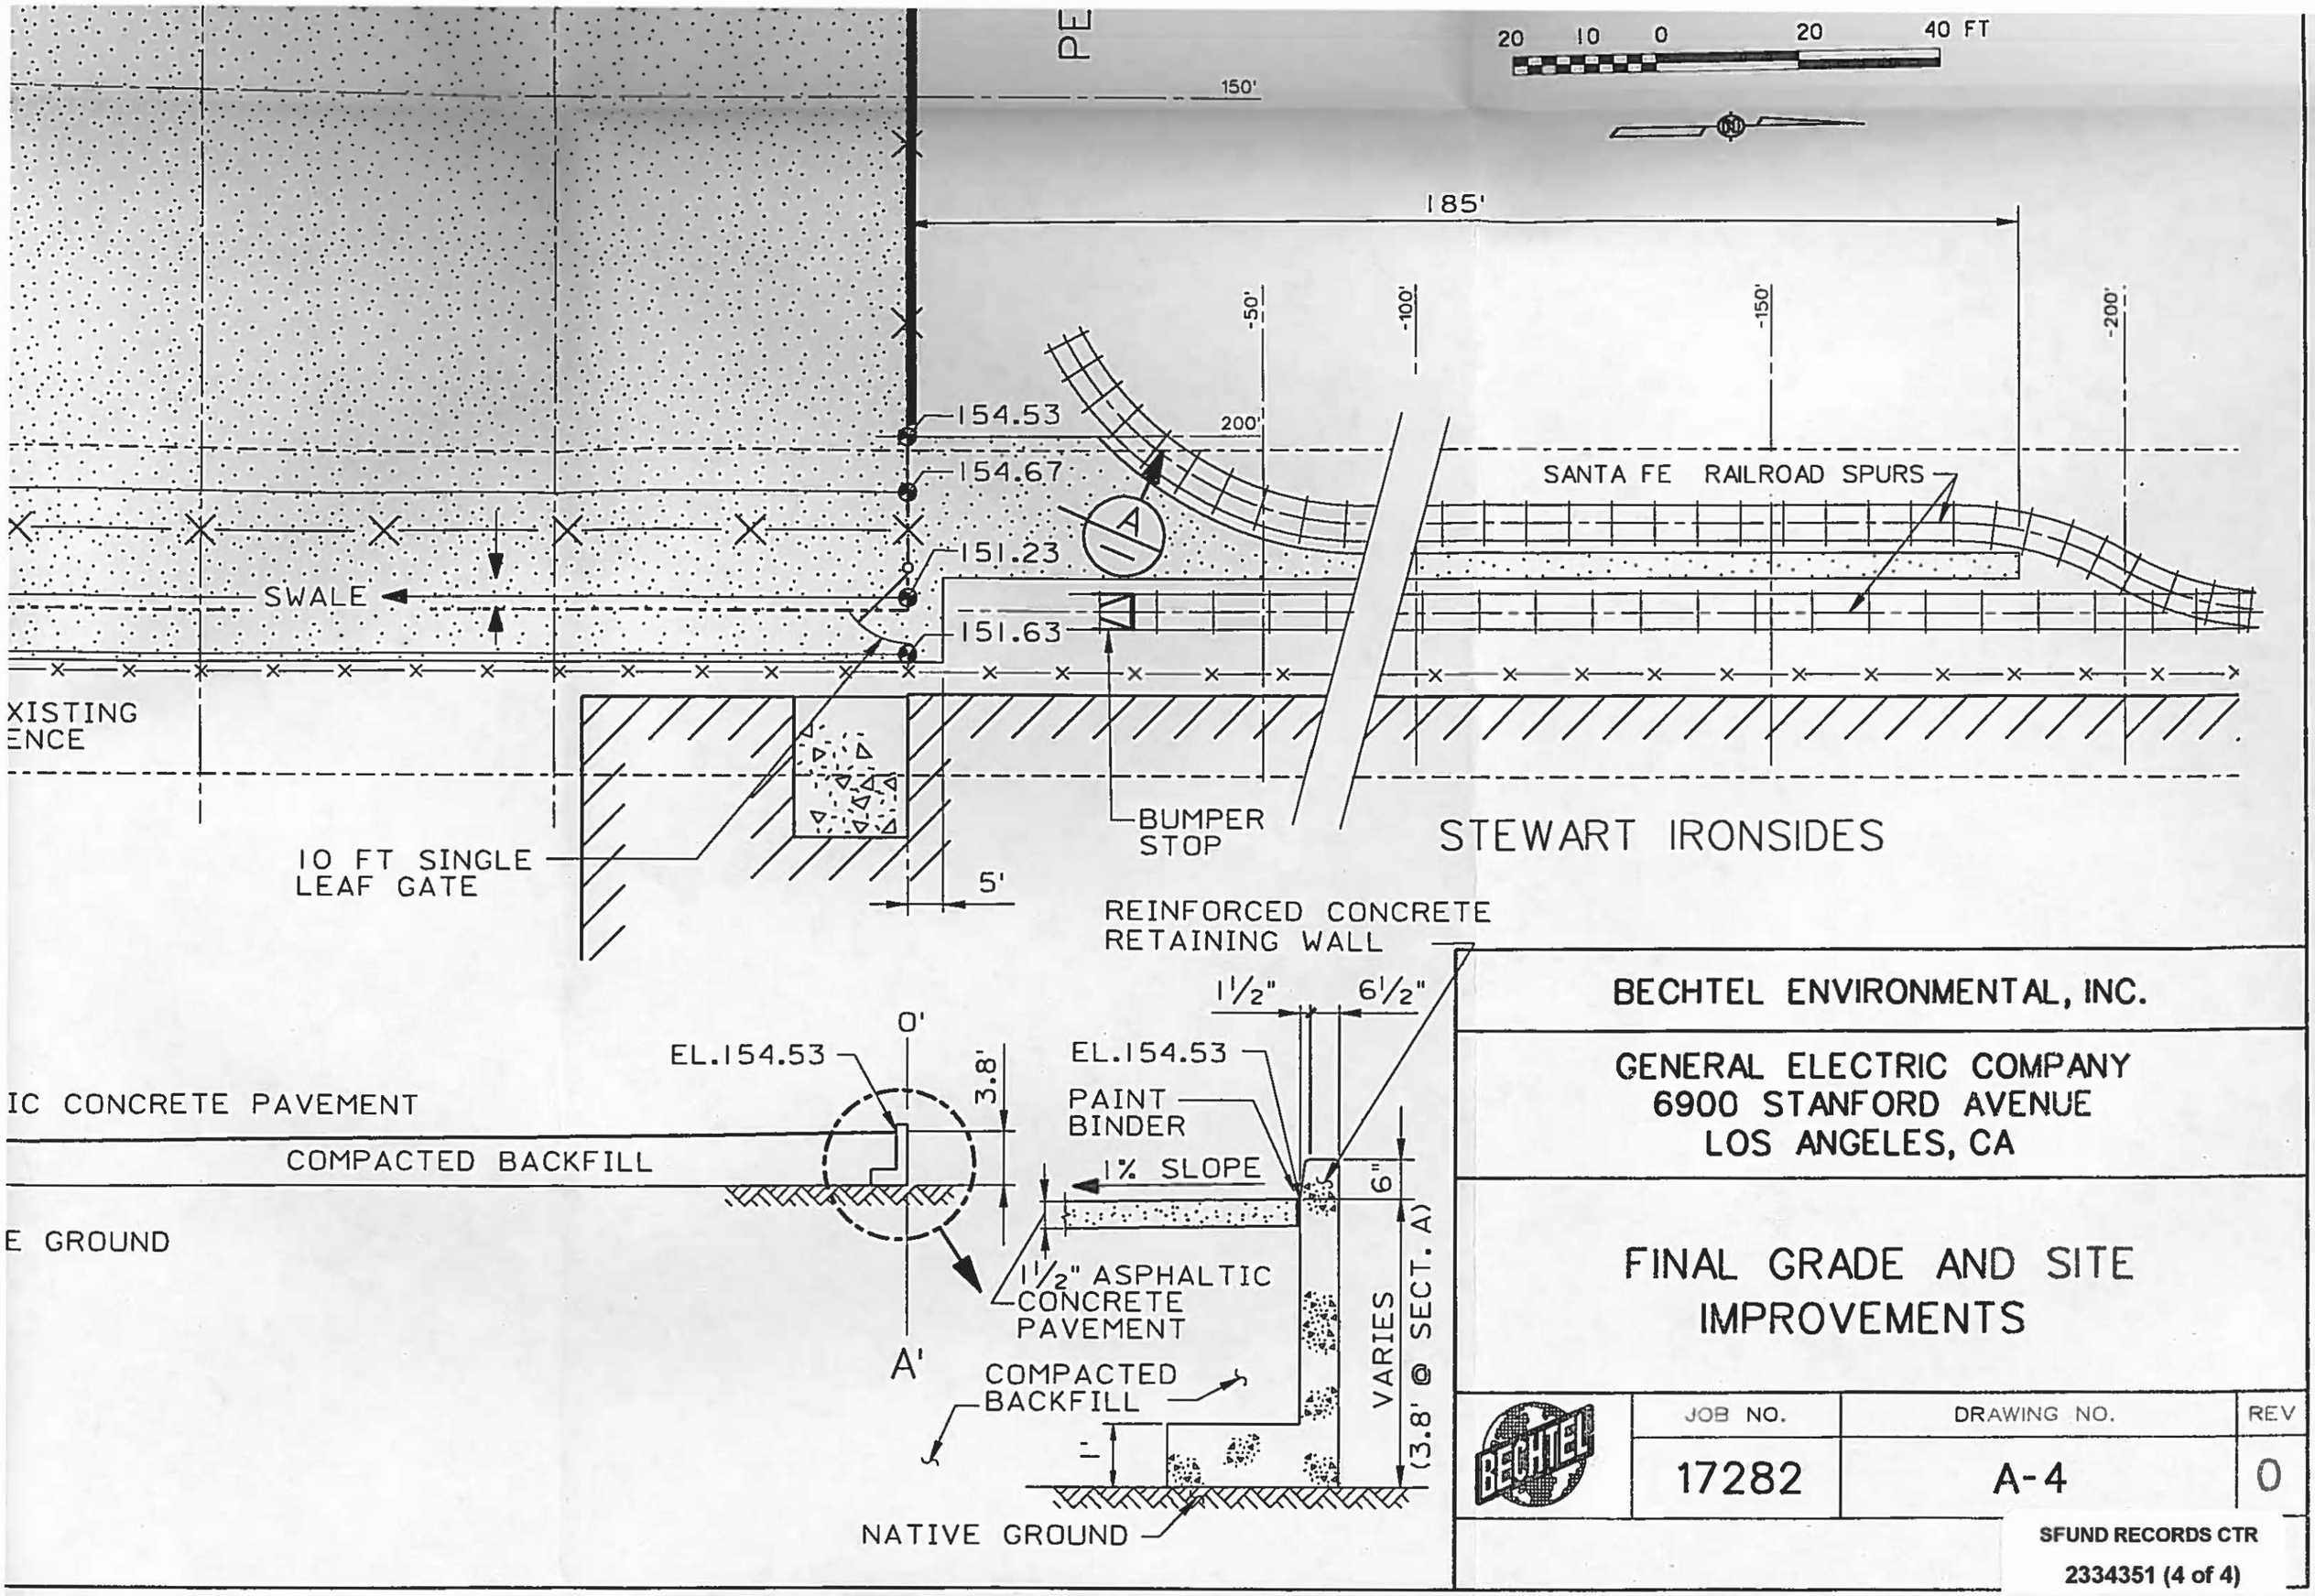

BECHTEL ENVIRONMENTAL, INC.

GENERAL ELECTRIC COMPANY
6900 STANFORD AVENUE
LOS ANGELES, CA

FINAL GRADE AND SITE IMPROVEMENTS

JOB NO.	DRAWING NO.	REV
17282	A-4	0

SFUND RECORDS CTR
2334351 (4 of 4)

22X34 'D'SIZE
RF: SA.DGN.B

GEA4.DGN /Apr. 12, 1993 /16:43 AS-240