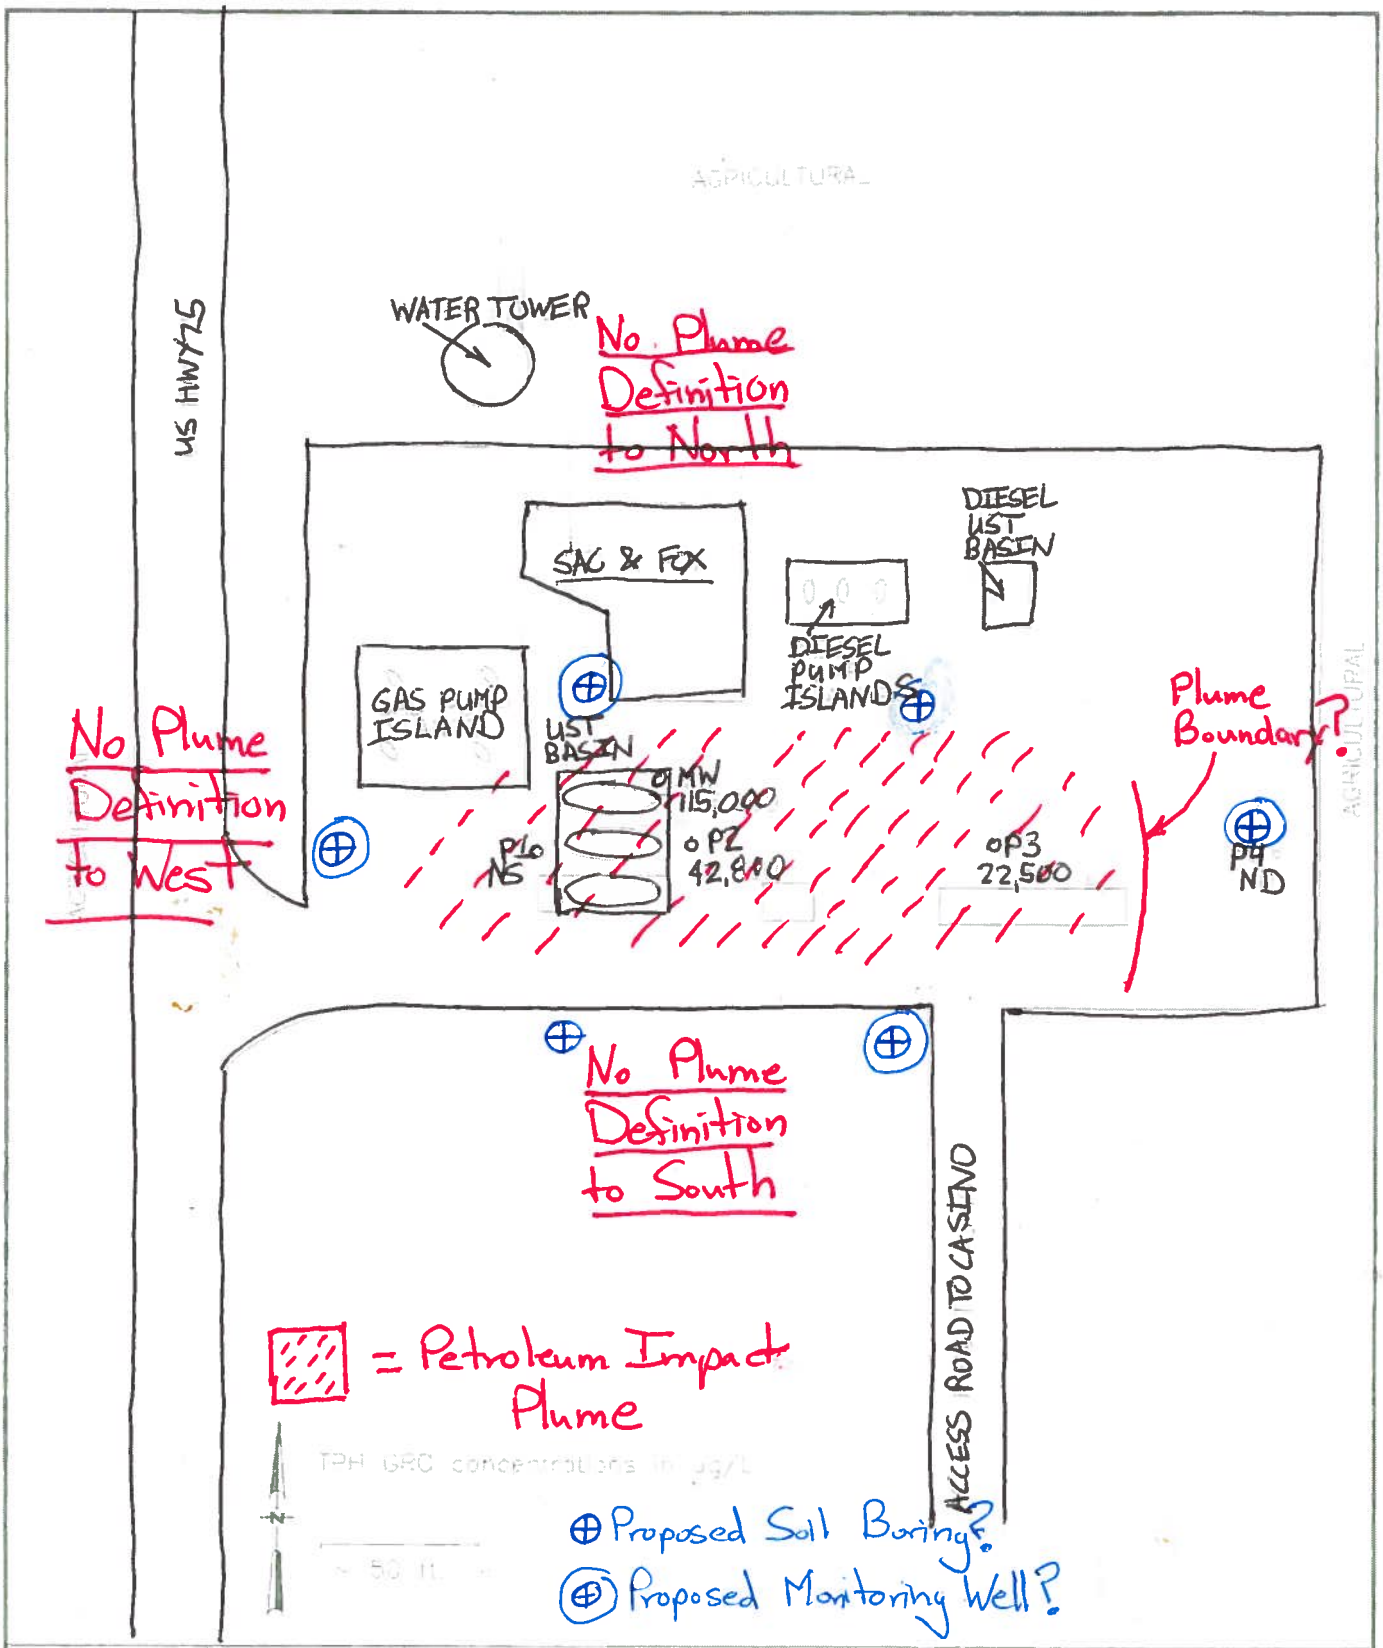

PROJ.# 17102679	PAGE#	FIGURE 2 TPH GRO
SCALE: AS SHOWN	DRAWN BY:	SAC & FOX TRUCK STOP 1346 US 75 HIGHWAY POWHATTAN, KANSAS
FILE NO	DESIGNED BY:	
DATE:	APPROVED BY:	