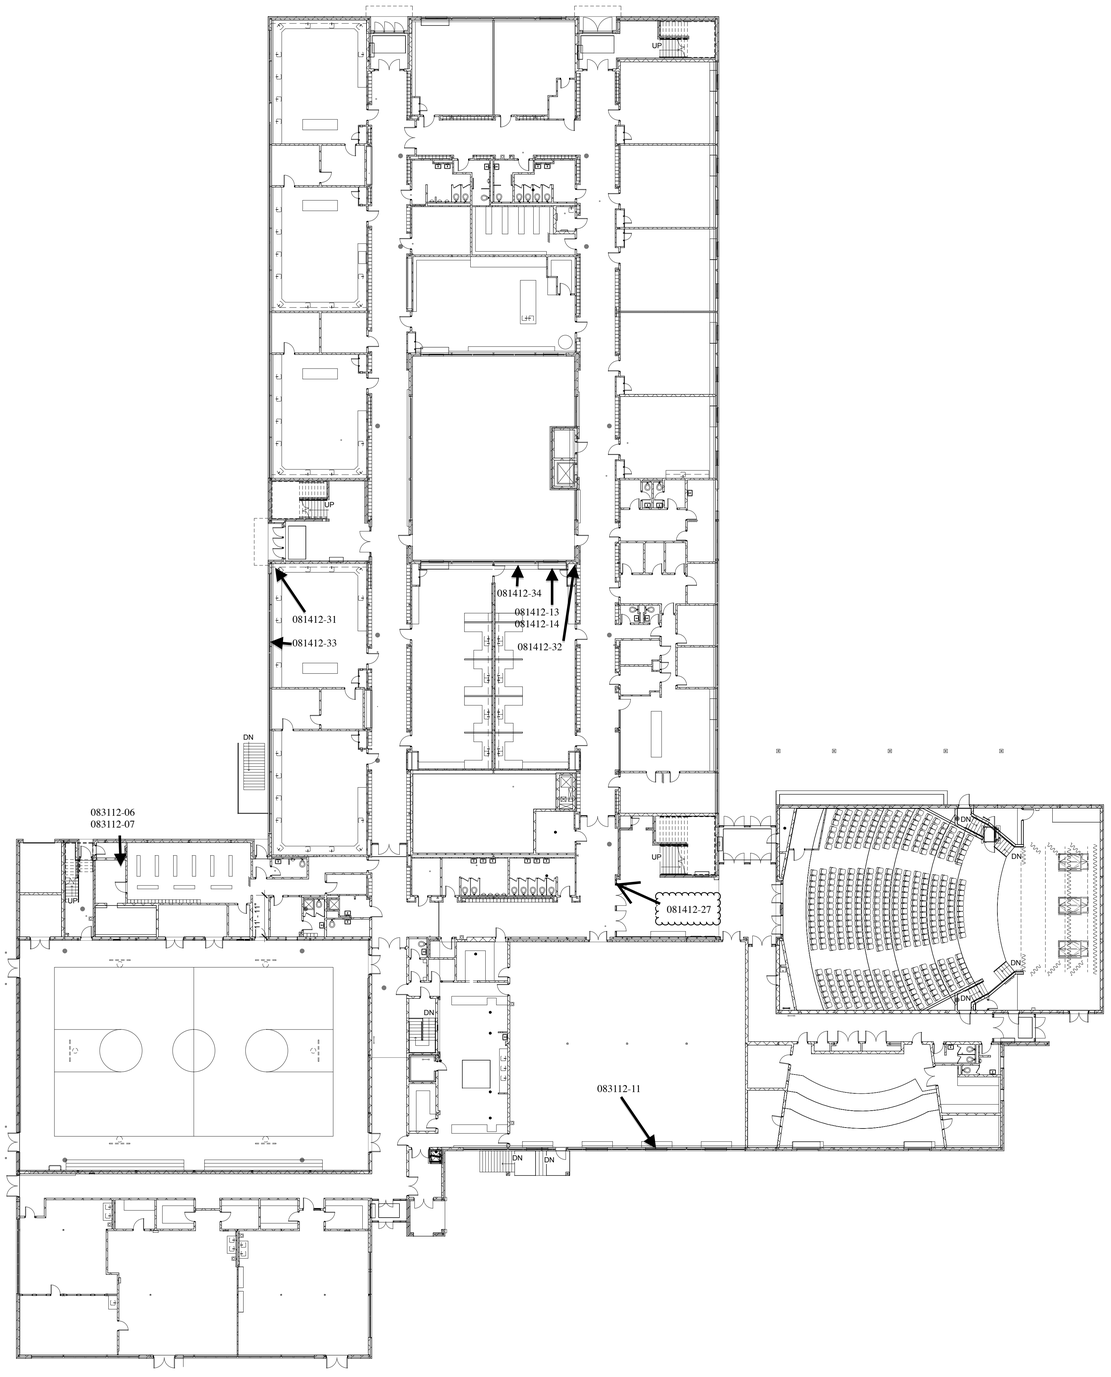

SOURCE MATERIAL SAMPLE LOCATIONS (08/14/12 & 08/31/12)

FLETCHERTHOMPSON
ELEVATING DESIGN | SHAPING SOLUTIONS

ARCHITECTURE I ENGINEERING I INTERIOR DESIGN

SHELTON, CONNECTICUT	203 - 225 - 6500
HARTFORD, CONNECTICUT	860 - 249 - 0888
SOMERSET, NEW JERSEY	732 - 907 - 6800
NEW YORK, NEW YORK	212 - 695 - 4767
NAPLES, FLORIDA	239 - 687 - 1220
BOSTON, MASSACHUSETTS	617 - 524 - 5200

CONSULTANT:

THIS DRAWING AND DETAIL ON IT, AS AN INSTRUMENT OF SERVICE, IS THE PROPERTY OF FLETCHER THOMPSON AND MAY BE USED FOR THIS SPECIFIC PROJECT AND SHALL NOT BE LOANED, COPIED OR REPRODUCED WITHOUT WRITTEN CONSENT OF FLETCHER THOMPSON.

KEY PLAN:

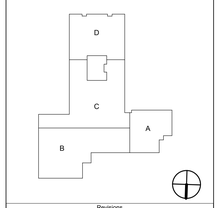

Revisions

NO	DATE	DESCRIPTION

PROGRESS PRINT
NOT FOR CONSTRUCTION

Name License Number

PRINCIPAL IN CHARGE:	DC
PROJECT MANAGER:	AC
DESIGNER:	MB
PROJECT ARCHITECT / ENGINEER	BS / GCC
DRAWN BY:	Author

PROJECT:

JOSEPH A. DEPAOLO MIDDLE SCHOOL
384 PLEASANT STREET
SOUTHINGTON, CT 06489

[redacted]

DRAWING TITLE:

EXISTING GROUND FLOOR PLAN - OVERALL

DATE:	November 09, 2012
SCALE:	1/16" = 1'-0"
PROJECT NUMBER:	CT12111 / 12110
DRAWING NO.:	A001.1

11/9/2012 1:01:32 PM C:\Users\bstancavage\Documents\2012 - Arch - Southington_Bstancavage.rvt