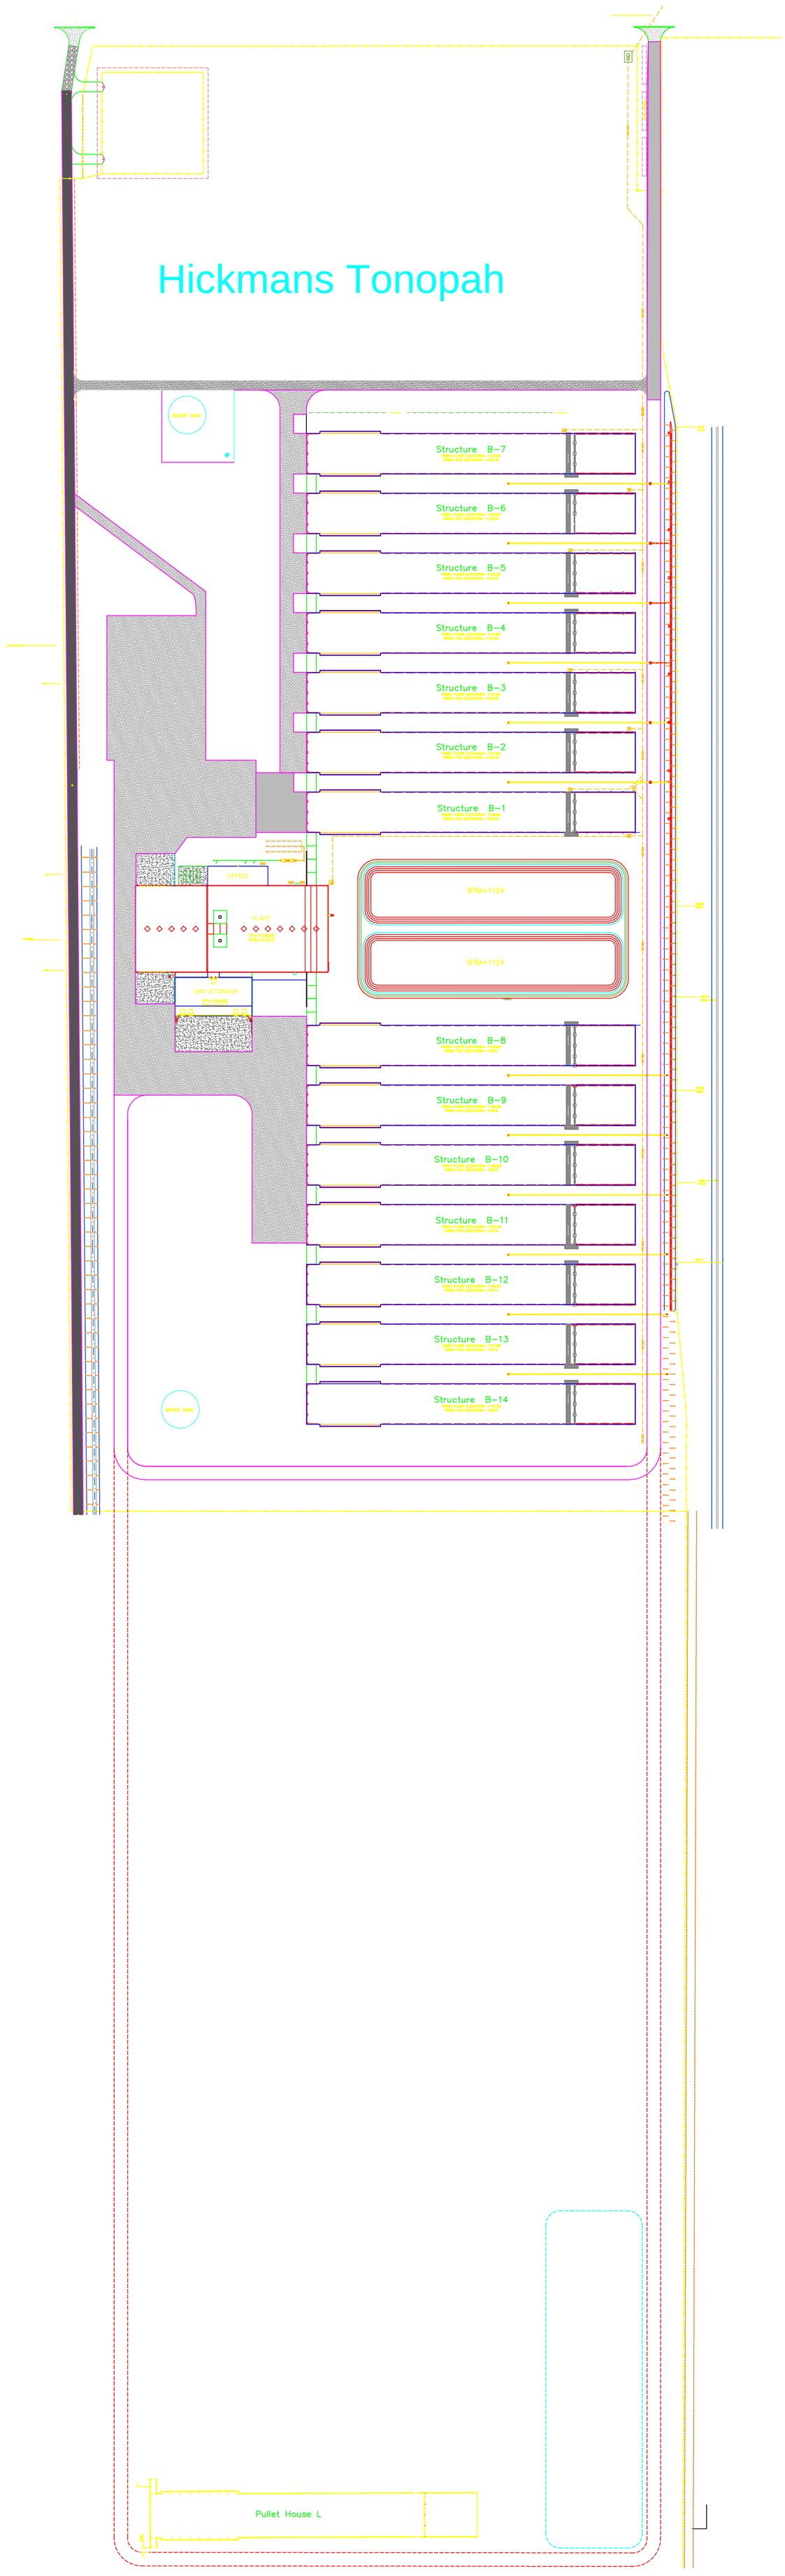
Hickmans Tonopah
WATER TANK
Structure B-7
Structure B-6
Structure B-5
Structure B-4
Structure B-3
Structure B-2
Structure B-1
OFFICE
PLANT
BTM=1124
BTM=1124
DRY STORAGE
Structure B-8
Structure B-9
Structure B-10
Structure B-11
Structure B-12
Structure B-13
Structure B-14
WATER TANK
Pullet House L