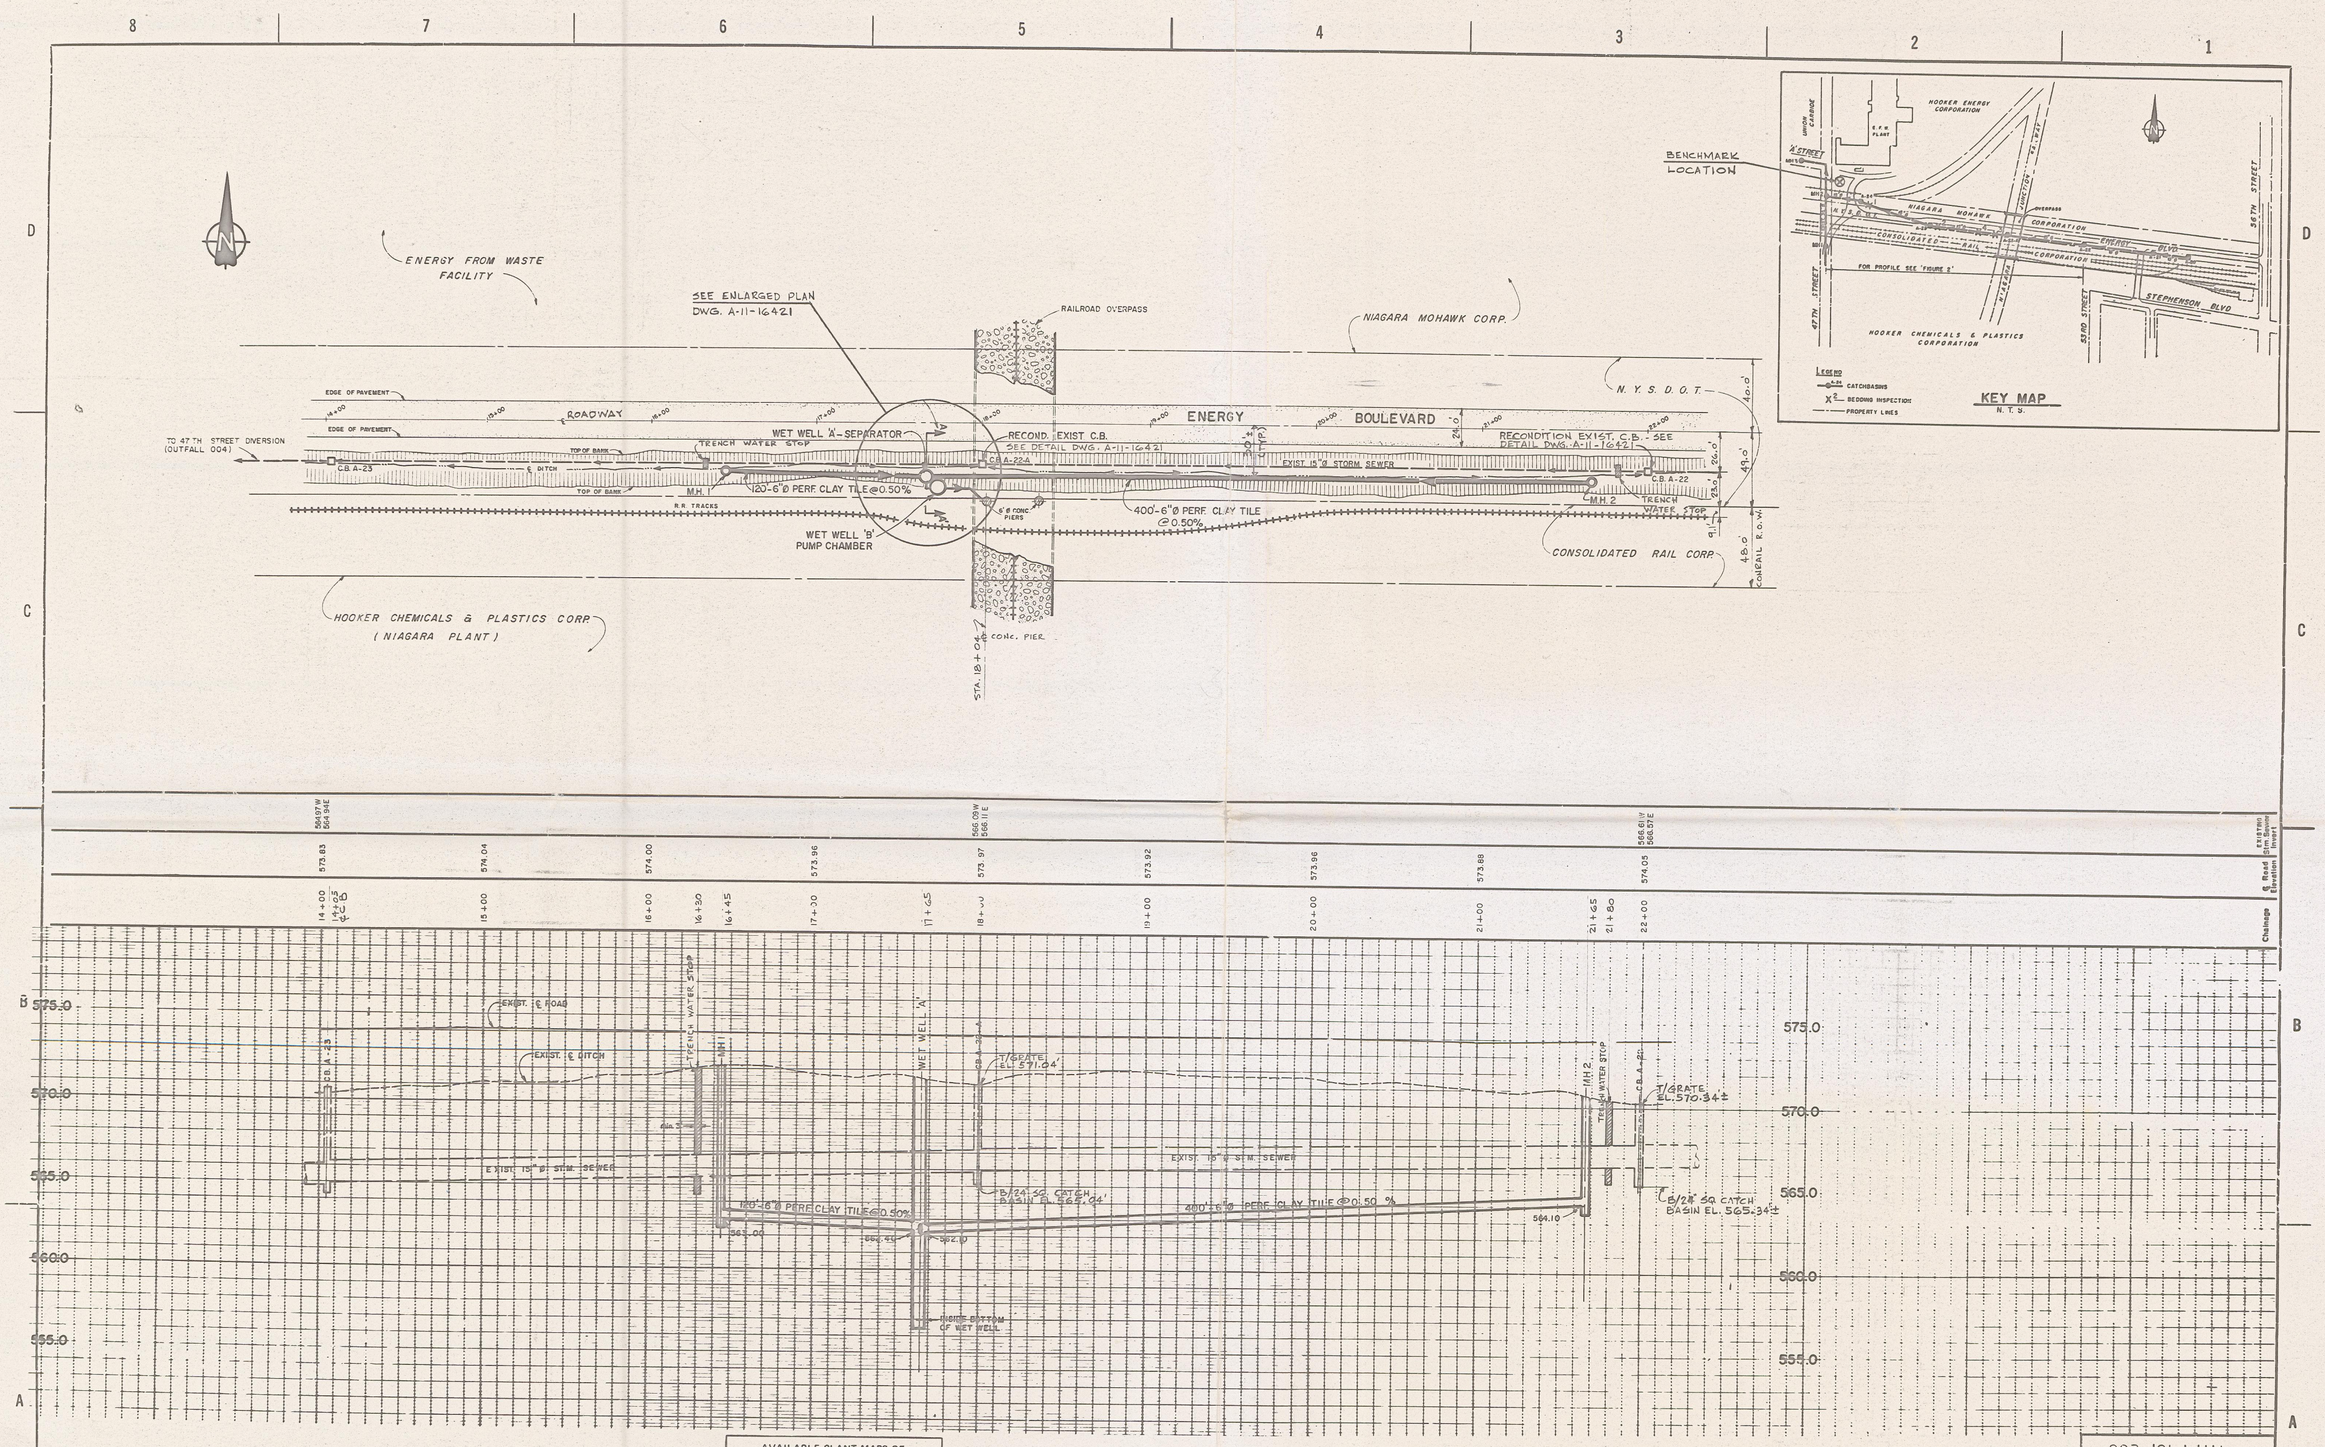

AVAILABLE PLANT MAPS OF UNDERGROUND UTILITIES HAVE BEEN CHECKED FOR AREAS TO BE EXCAVATED.

		DATE
MECH. SQD. LDR.		5-4-81
CIVIL SQD. LDR.		5/1/81
ELECT. SQD. LDR.		
UTILITIES SUPT.		5/5/81

ALL ELEVATIONS SHOWN ARE ACTUAL

F.P.S.

NO.	REVISIONS	DRAWN	CHKD.	APP.	DATE
1	ISSUED CERTIFIED FOR CONSTRUCTION	AJS	Volk		5/4/81
0	ISSUED FOR BIDS	AJS			1/14/81

APPROVAL:	SQ'D. LDR.	ENGR.	DATE
STR. AND CIVIL			5-4-81
MECHANICAL			5-4-81
ELECT. AND INST.			
PROCESS			
PROJECT		P.M.P.	5/4/81

DRAWN BY A.J. SMITH DATE 5/4/81
DSGN. CAL. BY J. PAVAS DATE 5/4/81
CHECKED BY VOLK DATE 5/4/81

hooker NIAGARA FALLS, N.Y.

NIAGARA ENERGY BOULEVARD - GROUNDWATER DRAINAGE SYSTEM - PLAN & PROFILE

SCALE HOR. 1" = 40' VERT. 1" = 4'

BLDG. NO. -

DWG. A-11-16420

893-181-L1111

C91-893 W.O.# 31201-183 GROUNDWATER DRAINAGE SYSTEM

THIS DRAWING INCLUDING THE INFORMATION, DATA AND DESIGN IS THE PROPERTY OF HOOKER CHEMICALS & PLASTICS CORP. IT IS NOT TO BE COPIED, REPRODUCED, OR ITS CONTENTS DIVULGED WITHOUT THE WRITTEN PERMISSION OF HOOKER.

1981