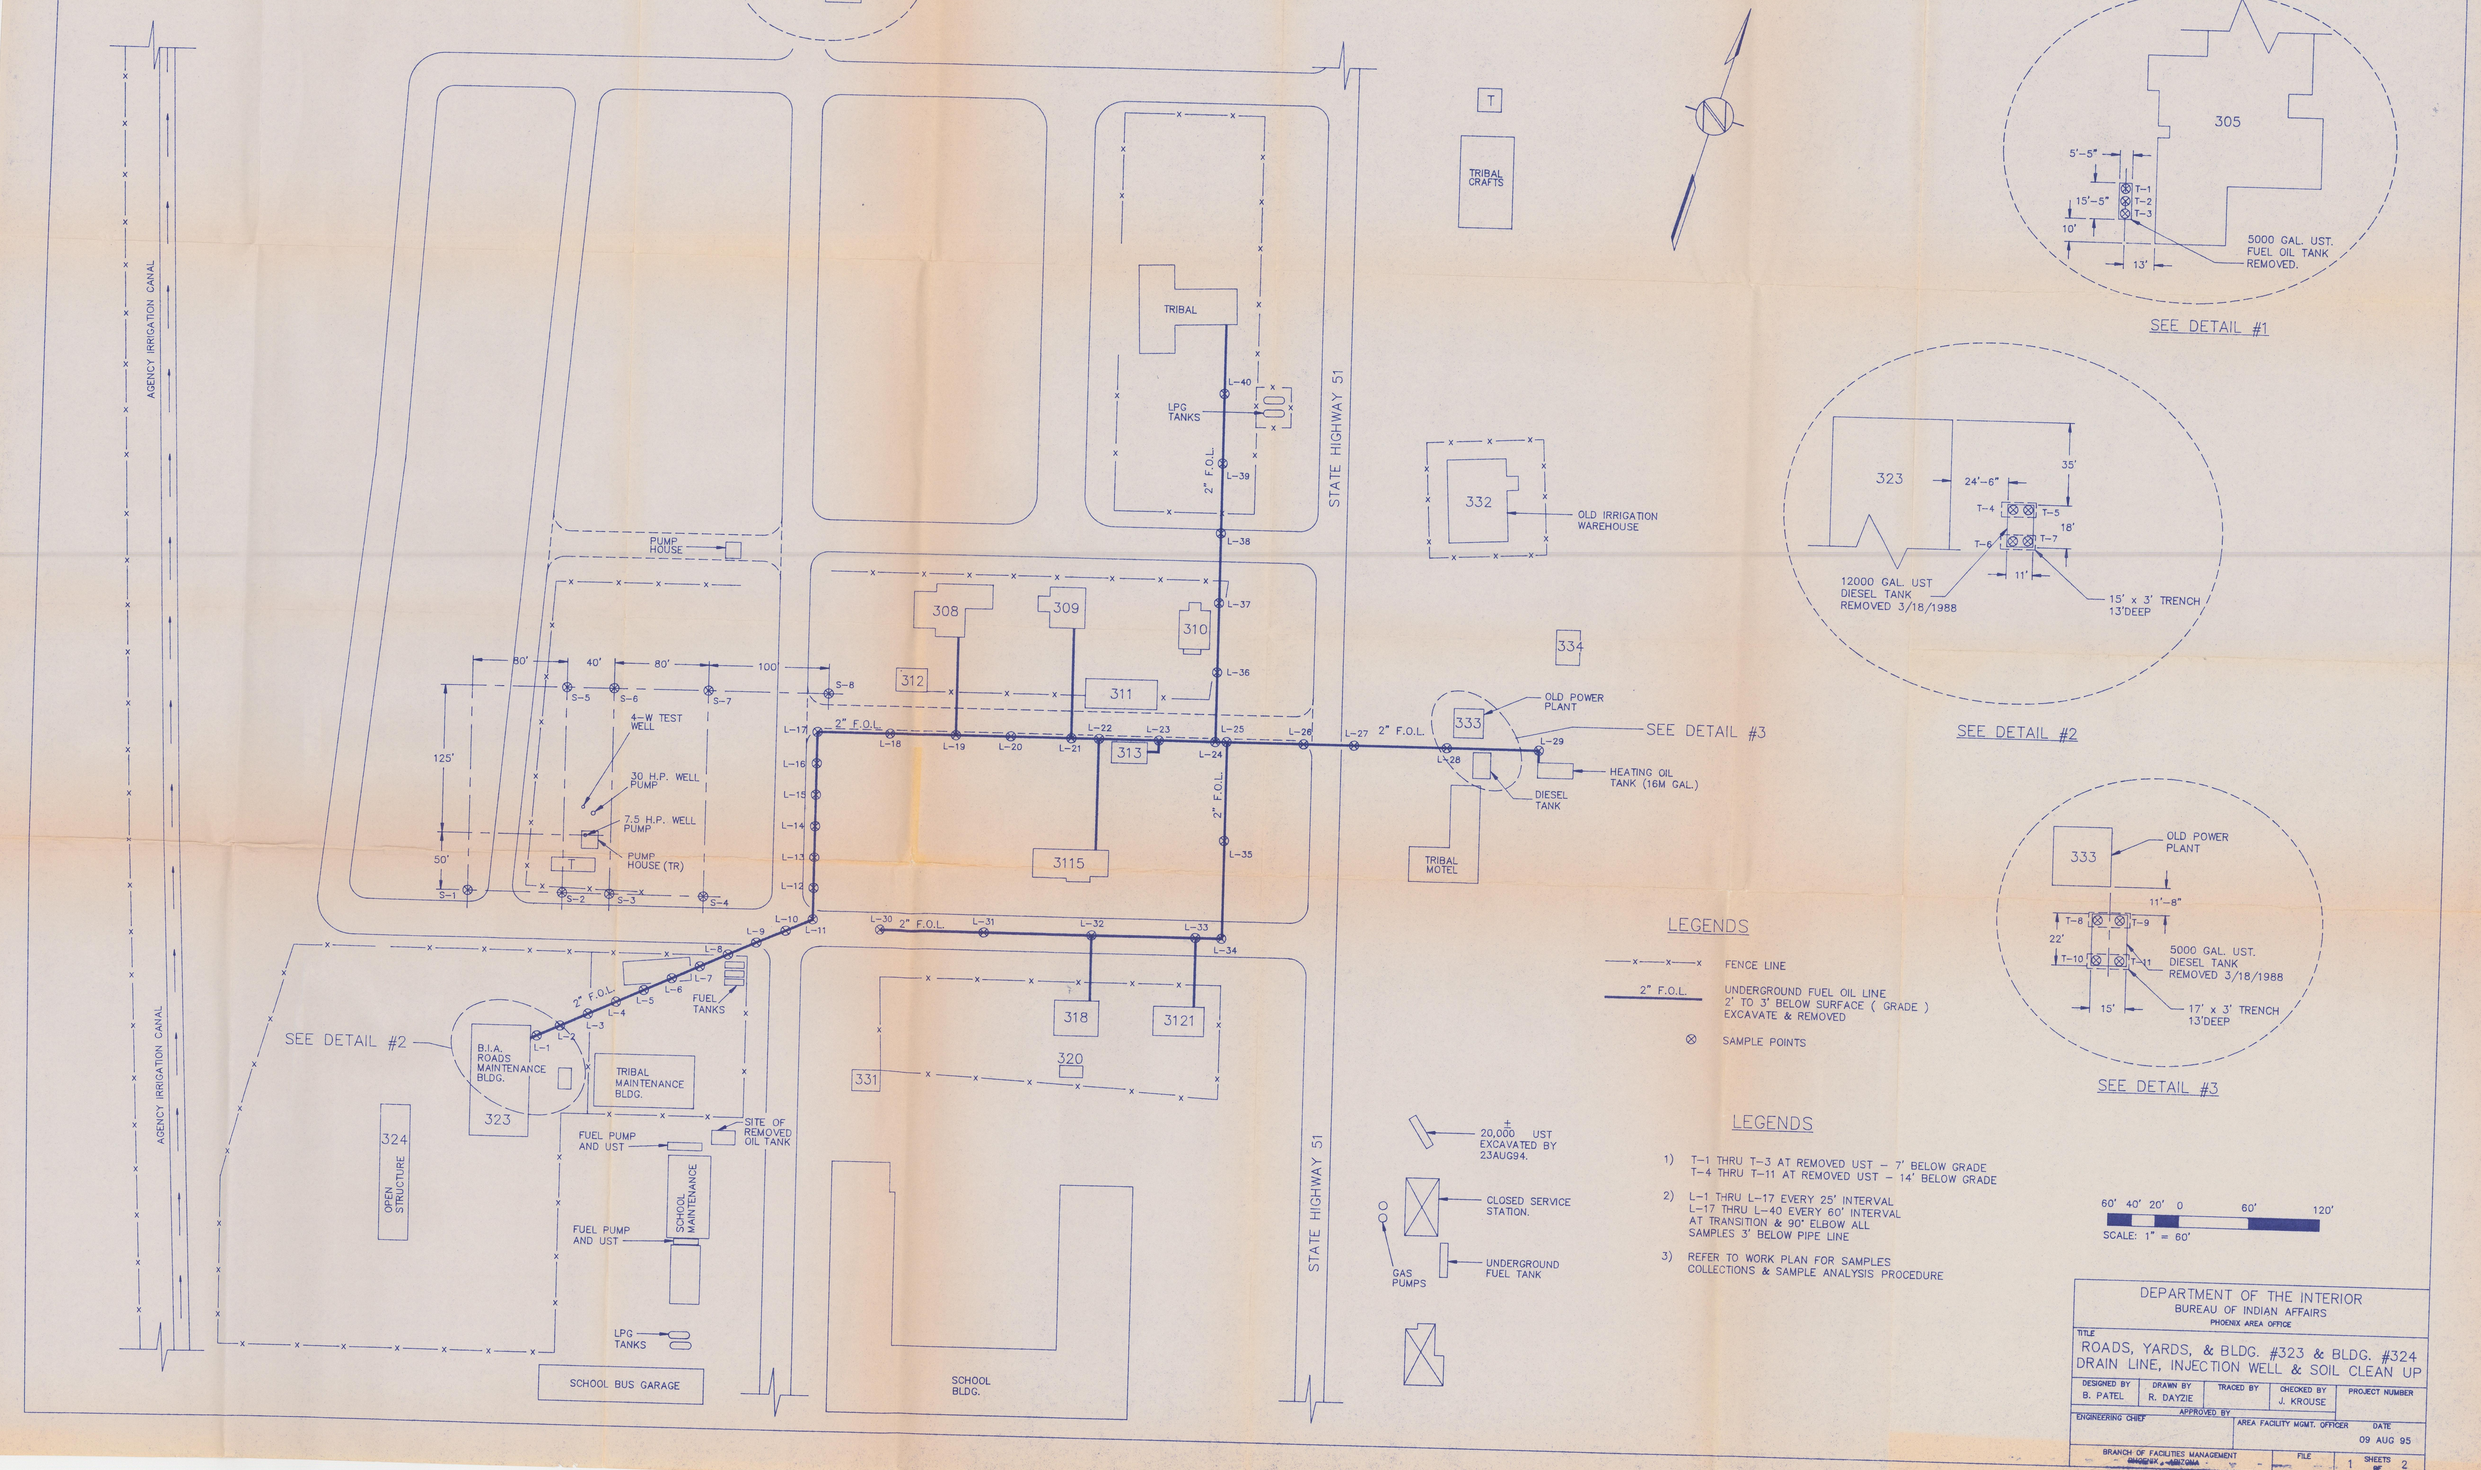


## LEGENDS

FENCE LINE

2" F.O.L. — UNDERGROUND FUEL OIL LINE 2' TO 3' BELOW SURFACE ( GRADE ) EXCAVATE & REMOVED

⊗ SAMPLE POINTS

## LEGENDS

1) T-1 THRU T-3 AT REMOVED UST – 7' BELOW GRADE
   T-4 THRU T-11 AT REMOVED UST – 14' BELOW GRADE
2) L-1 THRU L-17 EVERY 25' INTERVAL
   L-17 THRU L-40 EVERY 60' INTERVAL
   AT TRANSITION & 90° ELBOW ALL
   SAMPLES 3' BELOW PIPE LINE
3) REFER TO WORK PLAN FOR SAMPLES COLLECTIONS & SAMPLE ANALYSIS PROCEDURE

DEPARTMENT OF THE INTERIOR
BUREAU OF INDIAN AFFAIRS
PHOENIX AREA OFFICE

TITLE
ROADS, YARDS, & BLDG. #323 & BLDG. #324
DRAIN LINE, INJECTION WELL & SOIL CLEAN UP

| DESIGNED BY | DRAWN BY | TRACED BY | CHECKED BY | PROJECT NUMBER |
|---|---|---|---|---|
| B. PATEL | R. DAYZIE | | J. KROUSE | |

APPROVED BY

| ENGINEERING CHIEF | AREA FACILITY MGMT. OFFICER | DATE |
|---|---|---|
| | | 09 AUG 95 |

BRANCH OF FACILITIES MANAGEMENT
PHOENIX, ARIZONA

FILE

SHEETS 1 OF 2