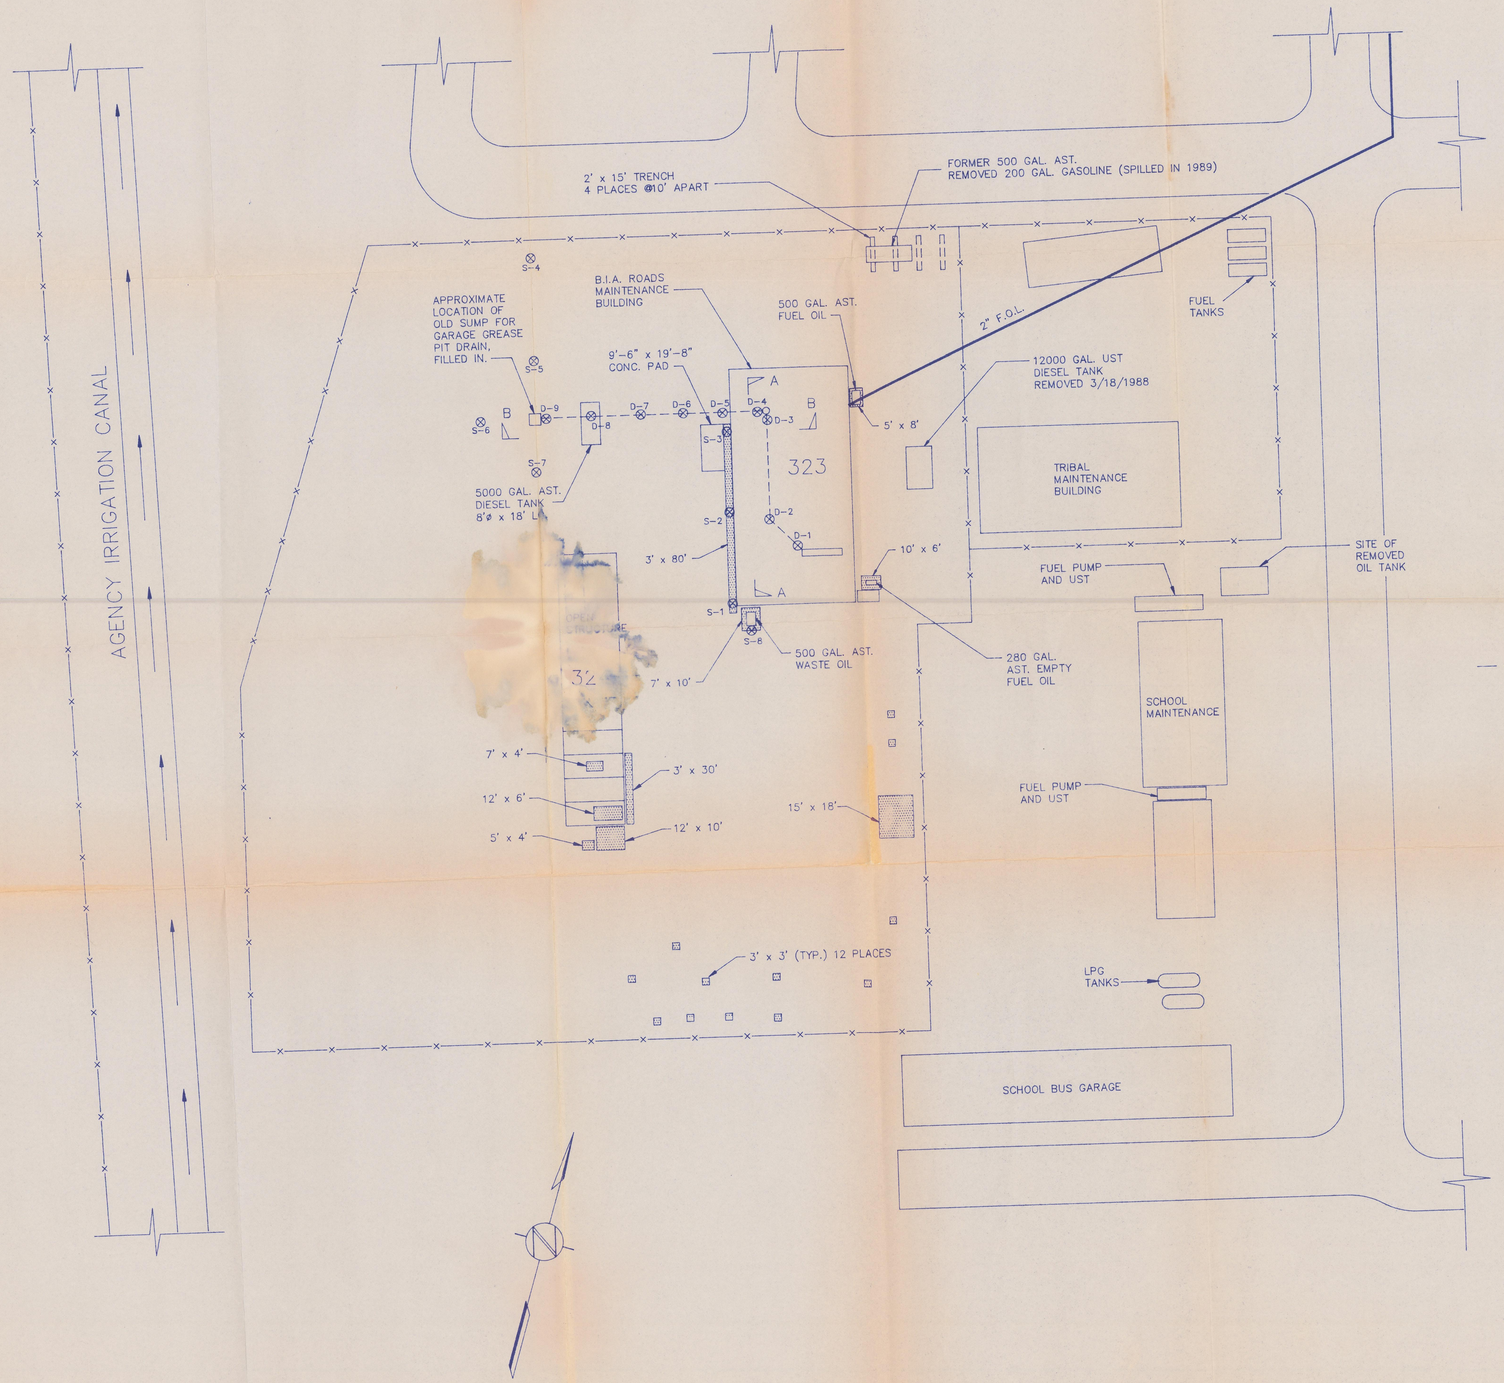

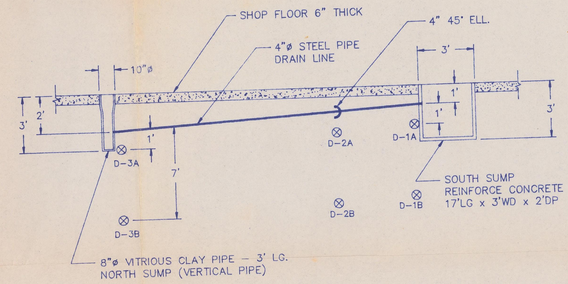

SECTION A – A

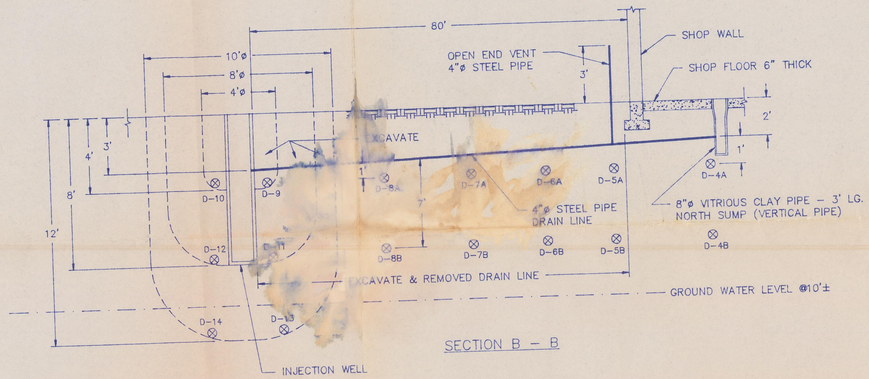

SECTION B – B

LEGEND

- FENCE LINE
- 2" F.O.L. — UNDERGROUND FUEL OIL LINE
- STAINED & CONTAMINATED SOIL AREA
- SAMPLE POINTS

NOTES:

1) CORE DRILL THROUGH CONCRETE FLOOR. TAKE SOIL SAMPLES, D-1 THRU D-3, 1' & 7' BELOW DRAIN LINE.
2) EXCAVATE & REMOVE DRAIN LINE OUTSIDE OF BUILDING 323. TAKE SOIL SAMPLES, D-4 THRU D-8, 1' & 7' BELOW DRAIN LINE @20' INTERVAL.
3) EXCAVATE AROUND INJECTION WELL & TAKE SOIL SAMPLES AS FOLLOWS.
   A) 4'ø x 4' DEEP, SOIL SAMPLES D-9 & D-10
   B) 8'ø x 8' DEEP, SOIL SAMPLES D-11 & D-12
   C) 10'ø x 12' DEEP, SOIL SAMPLES D-13 & D-14
4) SAMPLES S-1 THUR S-3, & S-8 4' BELOW SURFACE
5) SAMPLES S-4 THRU S-7 12' BELOW SURFACE
6) REFER TO WORK PLAN FOR SAMPLES COLLECTIONS & SAMPLE ANALYSIS PROCEDURE

40' 30' 20' 10' 0 30'
SCALE: 1" = 30'-0"

DEPARTMENT OF THE INTERIOR
BUREAU OF INDIAN AFFAIRS
PHOENIX AREA OFFICE

TITLE
ROADS, YARDS, & BLDG. #323 & BLDG. #324
DRAIN LINE, INJECTION WELL & SOIL CLEAN UP

DESIGNED BY	DRAWN BY	TRACED BY	CHECKED BY	PROJECT NUMBER
B. PATEL	R. DAYZIE		J. KROUSE	

APPROVED BY
ENGINEERING CHIEF | AREA FACILITY MGMT. OFFICER | DATE 09 AUG 95

BRANCH OF FACILITIES MANAGEMENT | FILE | SHEETS 2 2