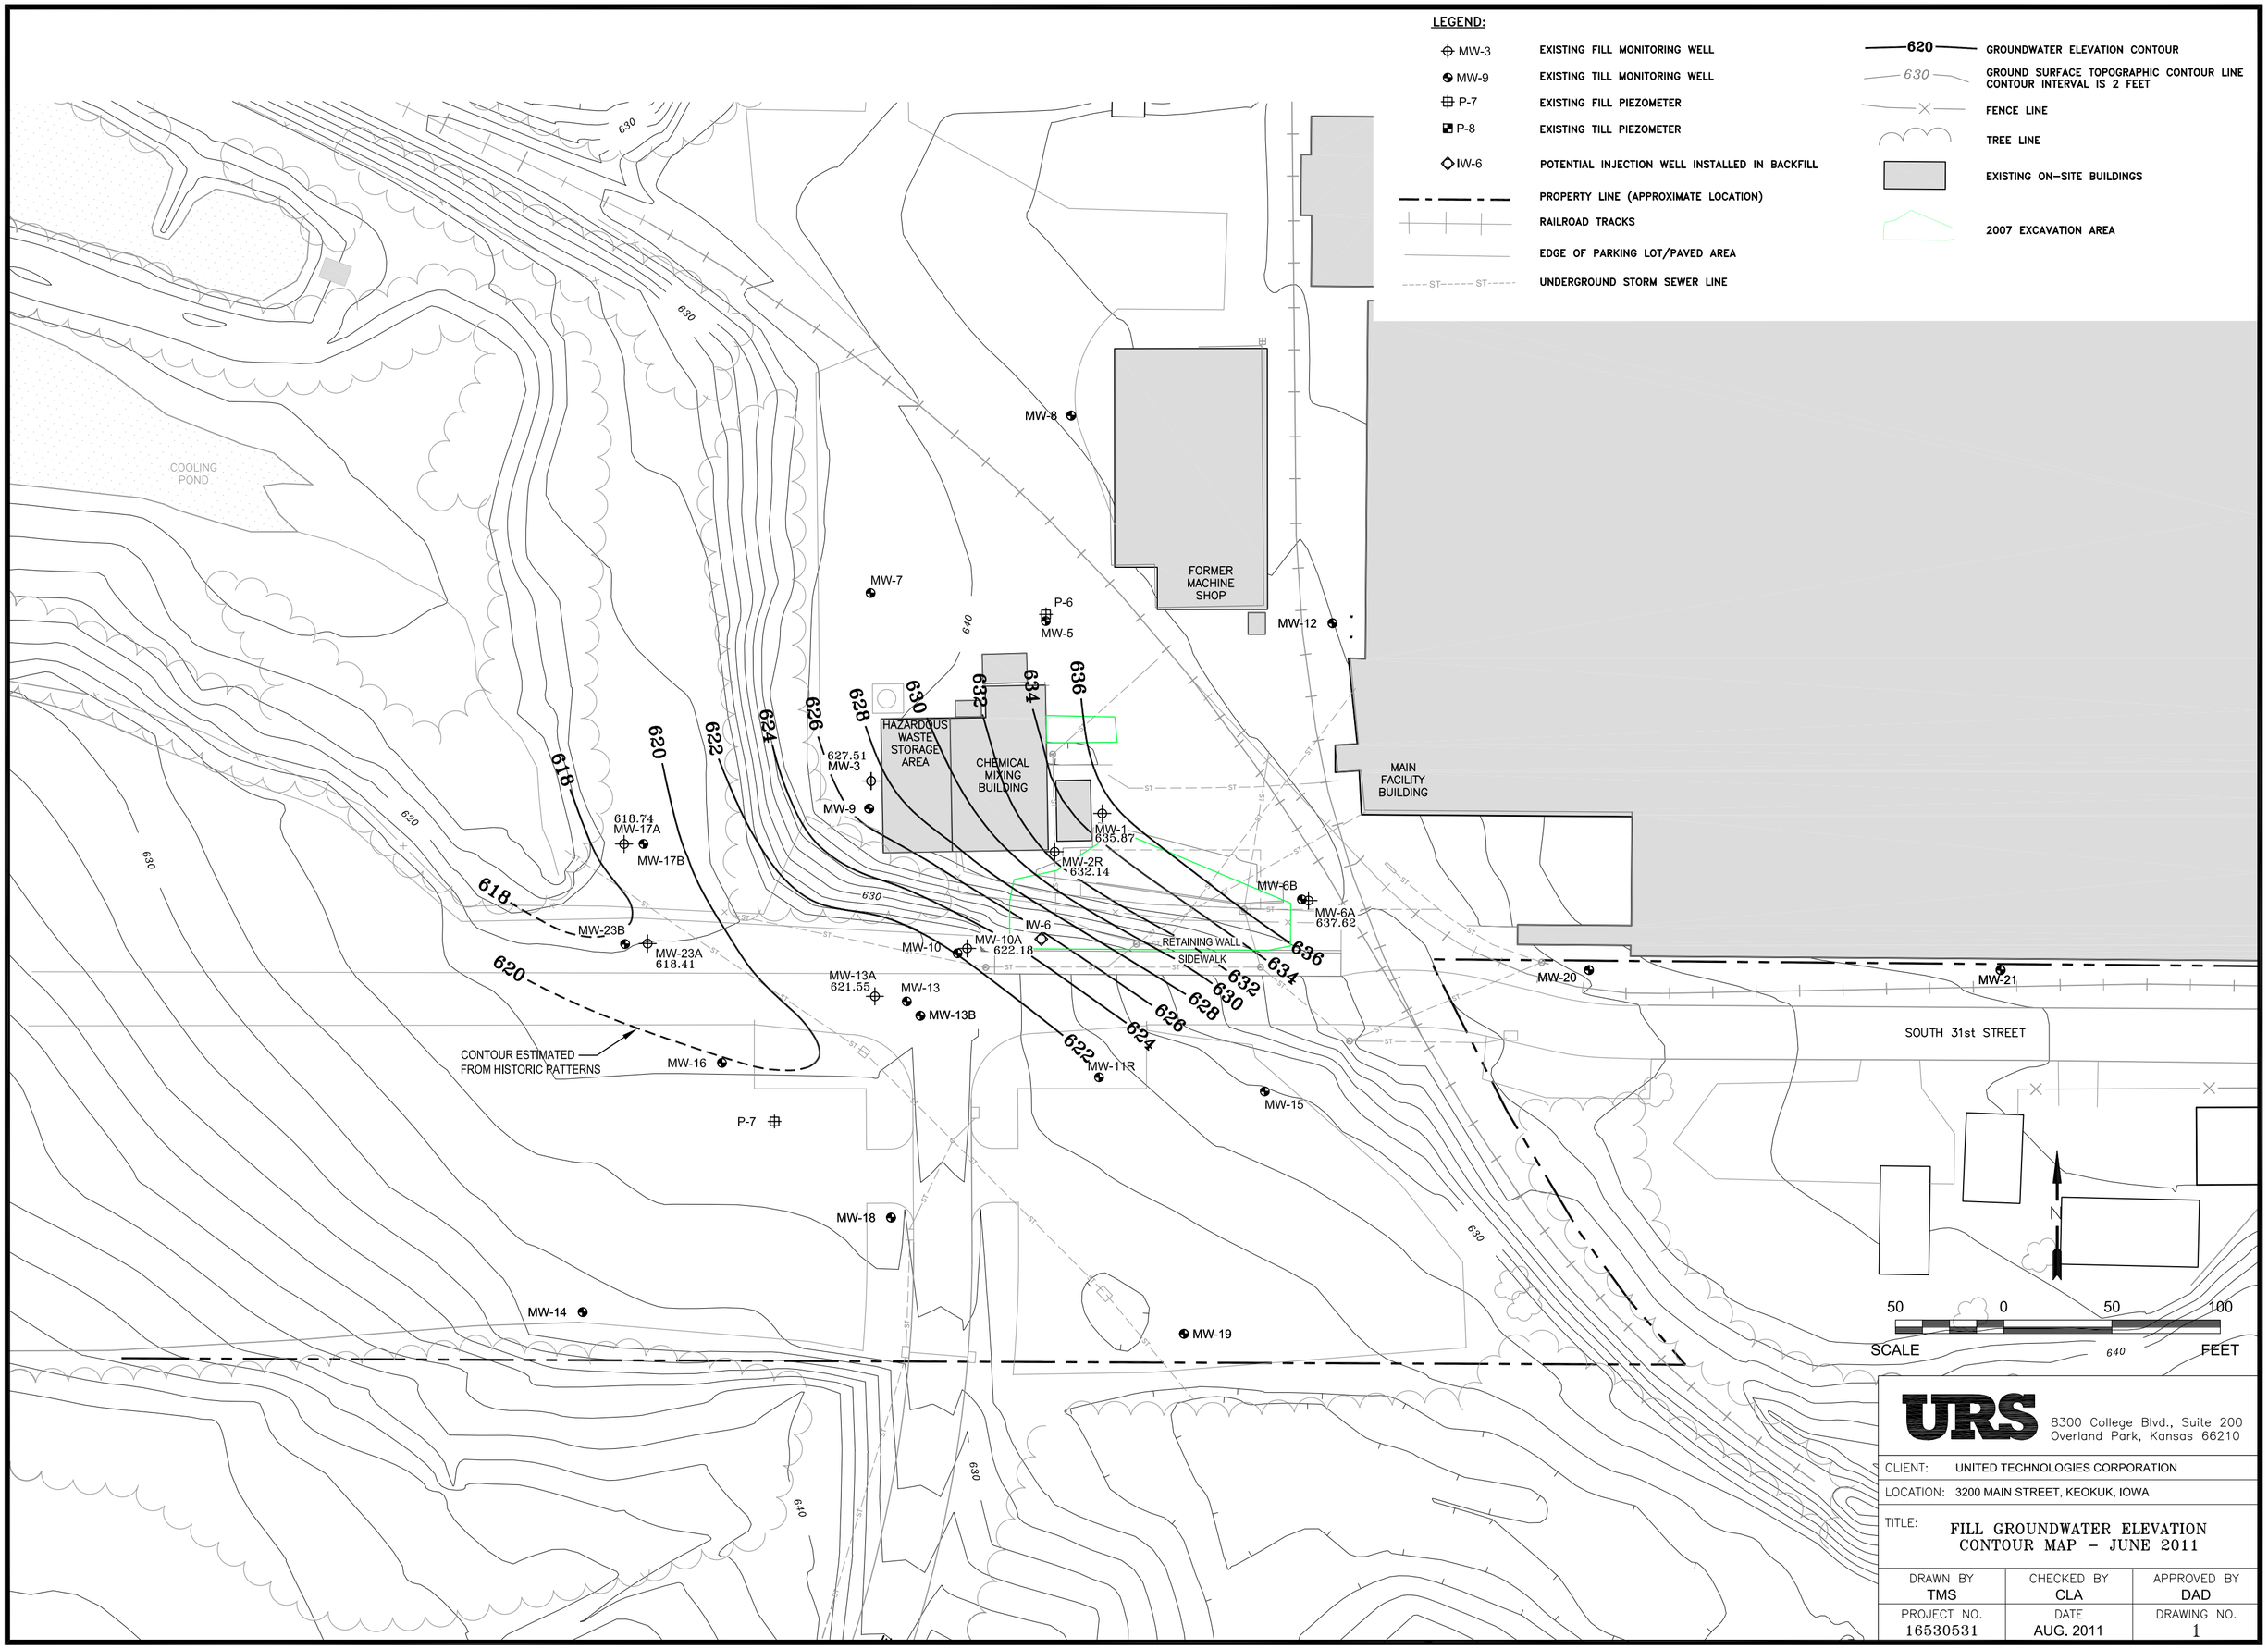
LEGEND:
MW-3 EXISTING FILL MONITORING WELL
MW-9 EXISTING TILL MONITORING WELL
P-7 EXISTING FILL PIEZOMETER
P-8 EXISTING TILL PIEZOMETER
IW-6 POTENTIAL INJECTION WELL INSTALLED IN BACKFILL
PROPERTY LINE (APPROXIMATE LOCATION)
RAILROAD TRACKS
EDGE OF PARKING LOT/PAVED AREA
UNDERGROUND STORM SEWER LINE
620 GROUNDWATER ELEVATION CONTOUR
630 GROUND SURFACE TOPOGRAPHIC CONTOUR LINE CONTOUR INTERVAL IS 2 FEET
FENCE LINE
TREE LINE
EXISTING ON-SITE BUILDINGS
2007 EXCAVATION AREA
COOLING POND
FORMER MACHINE SHOP
MAIN FACILITY BUILDING
HAZARDOUS WASTE STORAGE AREA
CHEMICAL MIXING BUILDING
RETAINING WALL
SIDEWALK
SOUTH 31st STREET
CONTOUR ESTIMATED FROM HISTORIC PATTERNS
MW-8
MW-7
P-6
MW-5
MW-12
MW-3
627.51
MW-9
MW-17A
618.74
MW-17B
MW-1
635.87
MW-2R
632.14
MW-6B
MW-6A
637.62
IW-6
MW-10A
622.18
MW-10
MW-23B
MW-23A
618.41
MW-13A
621.55
MW-13
MW-13B
MW-16
MW-11R
MW-15
MW-20
MW-21
P-7
MW-18
MW-14
MW-19
N
50 0 50 100
SCALE FEET
URS
8300 College Blvd., Suite 200
Overland Park, Kansas 66210
CLIENT: UNITED TECHNOLOGIES CORPORATION
LOCATION: 3200 MAIN STREET, KEOKUK, IOWA
TITLE: FILL GROUNDWATER ELEVATION CONTOUR MAP – JUNE 2011
DRAWN BY TMS
CHECKED BY CLA
APPROVED BY DAD
PROJECT NO. 16530531
DATE AUG. 2011
DRAWING NO. 1
August 11, 2011 1:48.43 pm (mik)
J:\3200 Main Street\16529904\August 2011\1.dwg