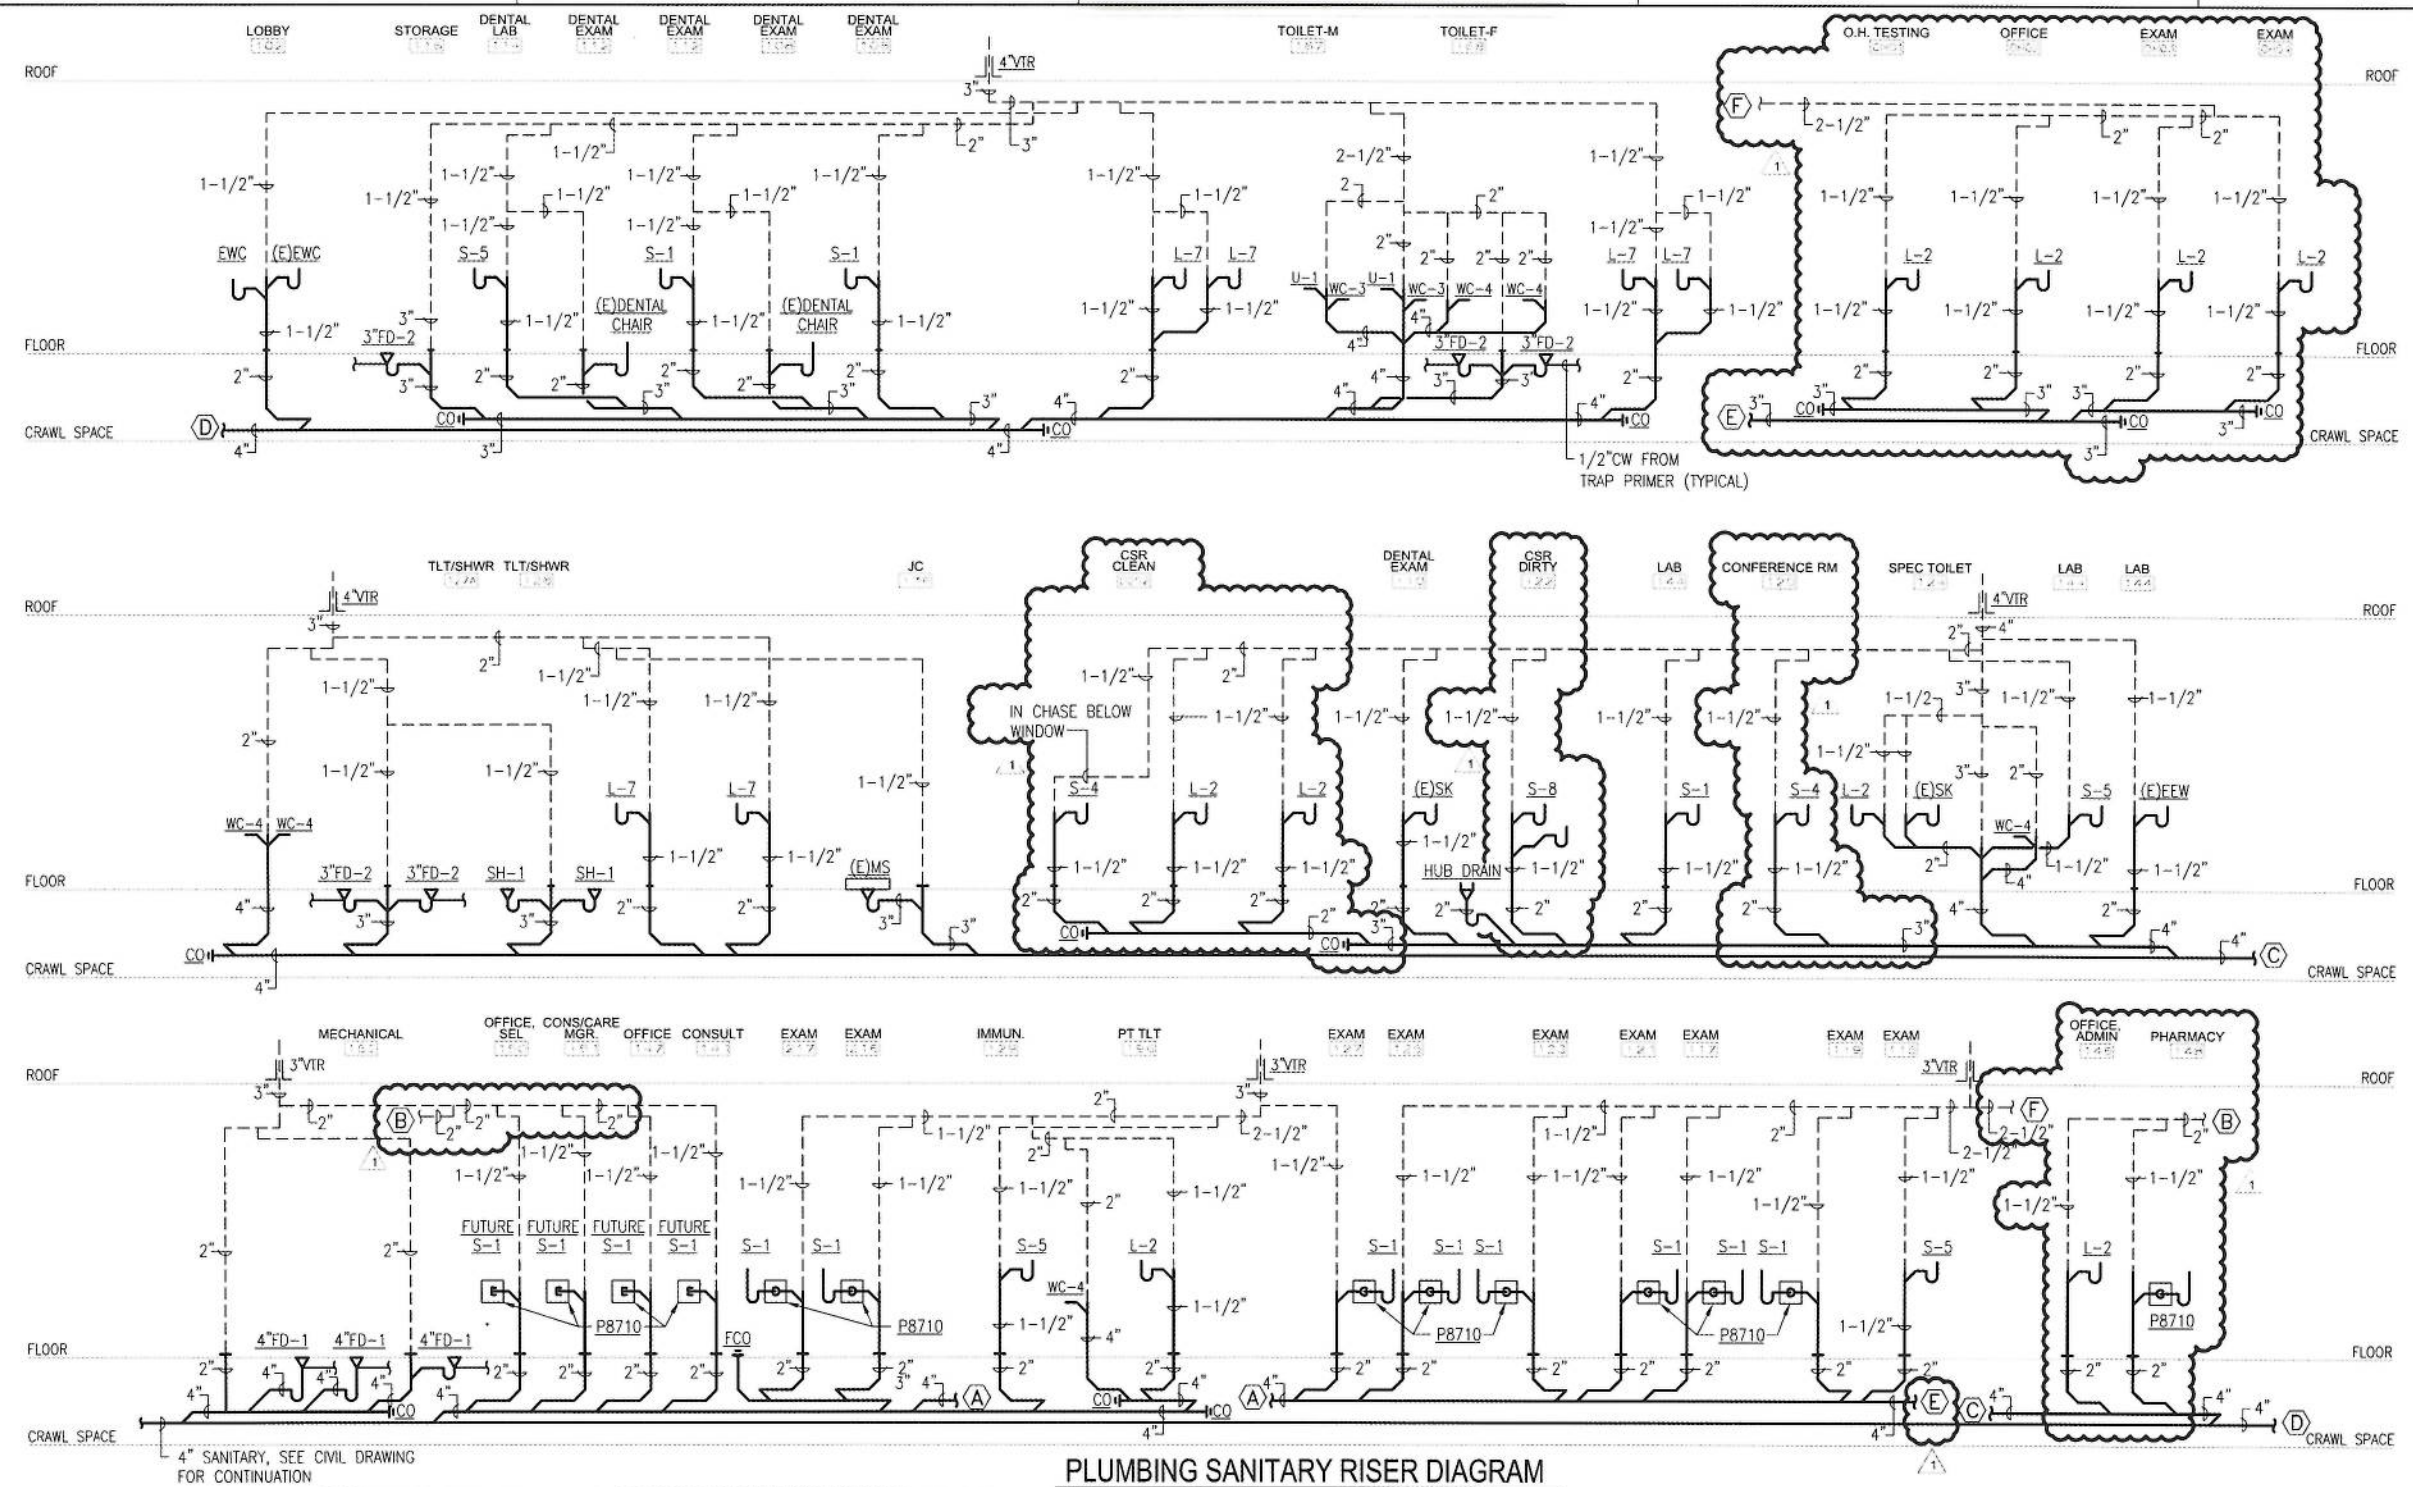

PLUMBING SANITARY RISER DIAGRAM

SCALE: NOT TO SCALE

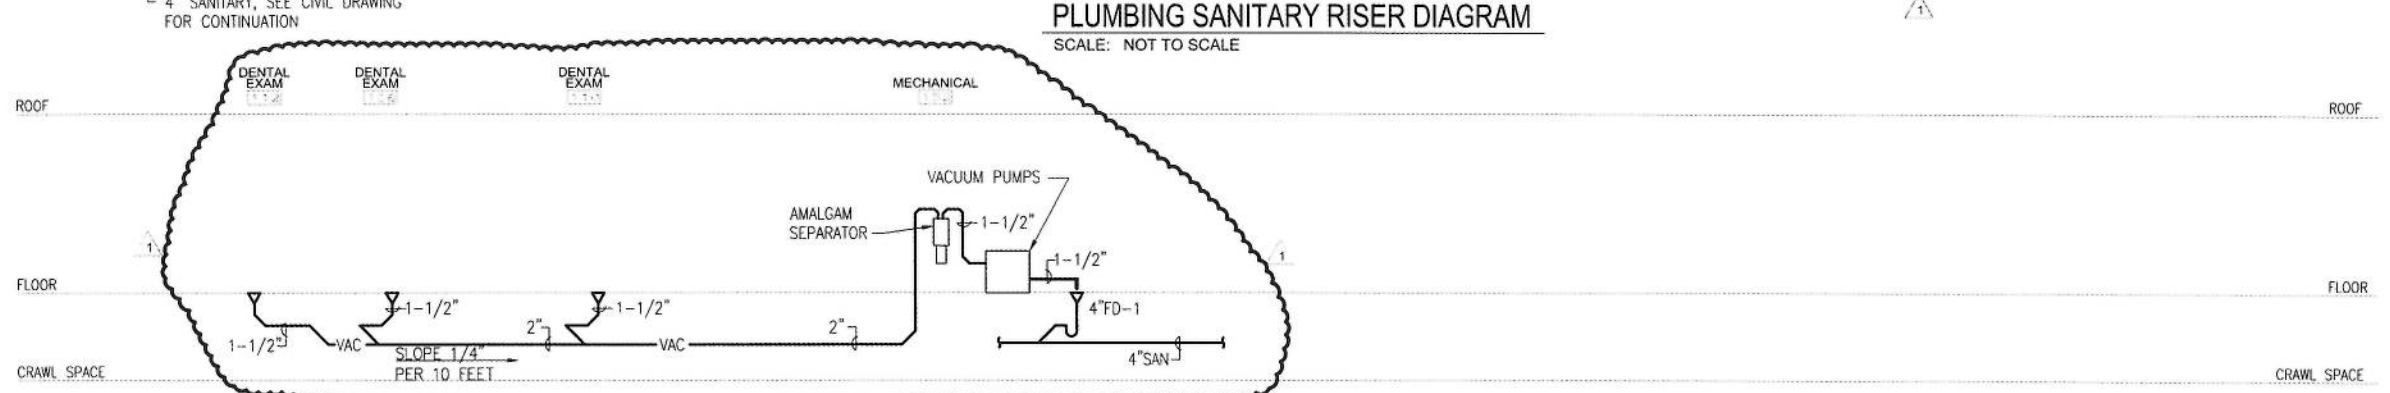

PLUMBING DENTAL VACUUM RISER DIAGRAM

SCALE: NOT TO SCALE

SHEET NOTES

KEY NOTES

SYM	DESCRIPTION	DATE	APPR
1	CCD 1	03 NOV 2017	
04	FINAL SUBMITTAL	30 MAY 2014	
03	100% PRE FINAL SUBMITTAL	09 APRIL 2014	

NAVFAC

PROFESSIONAL CERTIFICATION: I HEREBY CERTIFY THAT THESE DOCUMENTS WERE PREPARED OR APPROVED BY ME AND THAT I AM A DULY LICENSED ENGINEER UNDER THE LAWS OF THE STATE OF MARYLAND LICENSE NUMBER 29411 AND EXPIRATION DATE 01 13 2015 SEAL

SMITHGROUP + URS
A JOINT VENTURE
901 K STREET NW STE 400
WASHINGTON DC 20001
SMITHGROUP
T 202 842 2100
URS
T 202 872 0277
AS INFO

APPROVED

FOR COMMANDER NAVFAC

ACTIVITY

SATISFACTORY TO DATE

DES RB DRW PE CHK TM

BRANCH MANAGER

CHIEF ENGINEER

DEPARTMENT OF THE NAVY
NAVAL FACILITIES ENGINEERING COMMAND
PUBLIC WORKS DEPARTMENT
NAVAL ORDINANCE STATION

NAVAL FACILITIES ENGINEERING COMMAND ~ WASHINGTON
SOUTH POTOMAC/FEAD
INDIAN HEAD, MARYLAND

Building 1600

PLUMBING SANITARY RISER DIAGRAM

SCALE: NTS

E PROJECT NO 1175635

NAVFAC PROJECT NUMBER N62470-09-D-9043

NAVFAC DRAWING NO 13066555

SHEET 92 OF 123

P-7-1

DRAWING/REVISION 25 MARCH 2011

PLOTTED: 11/7/2017 1:55 PM

FILE NAME: W:\Projects\31943849-DO 10-Indian Head 1600\05_Dwgs\Bldg #1600\P-SHEET\P-7-1.dwg