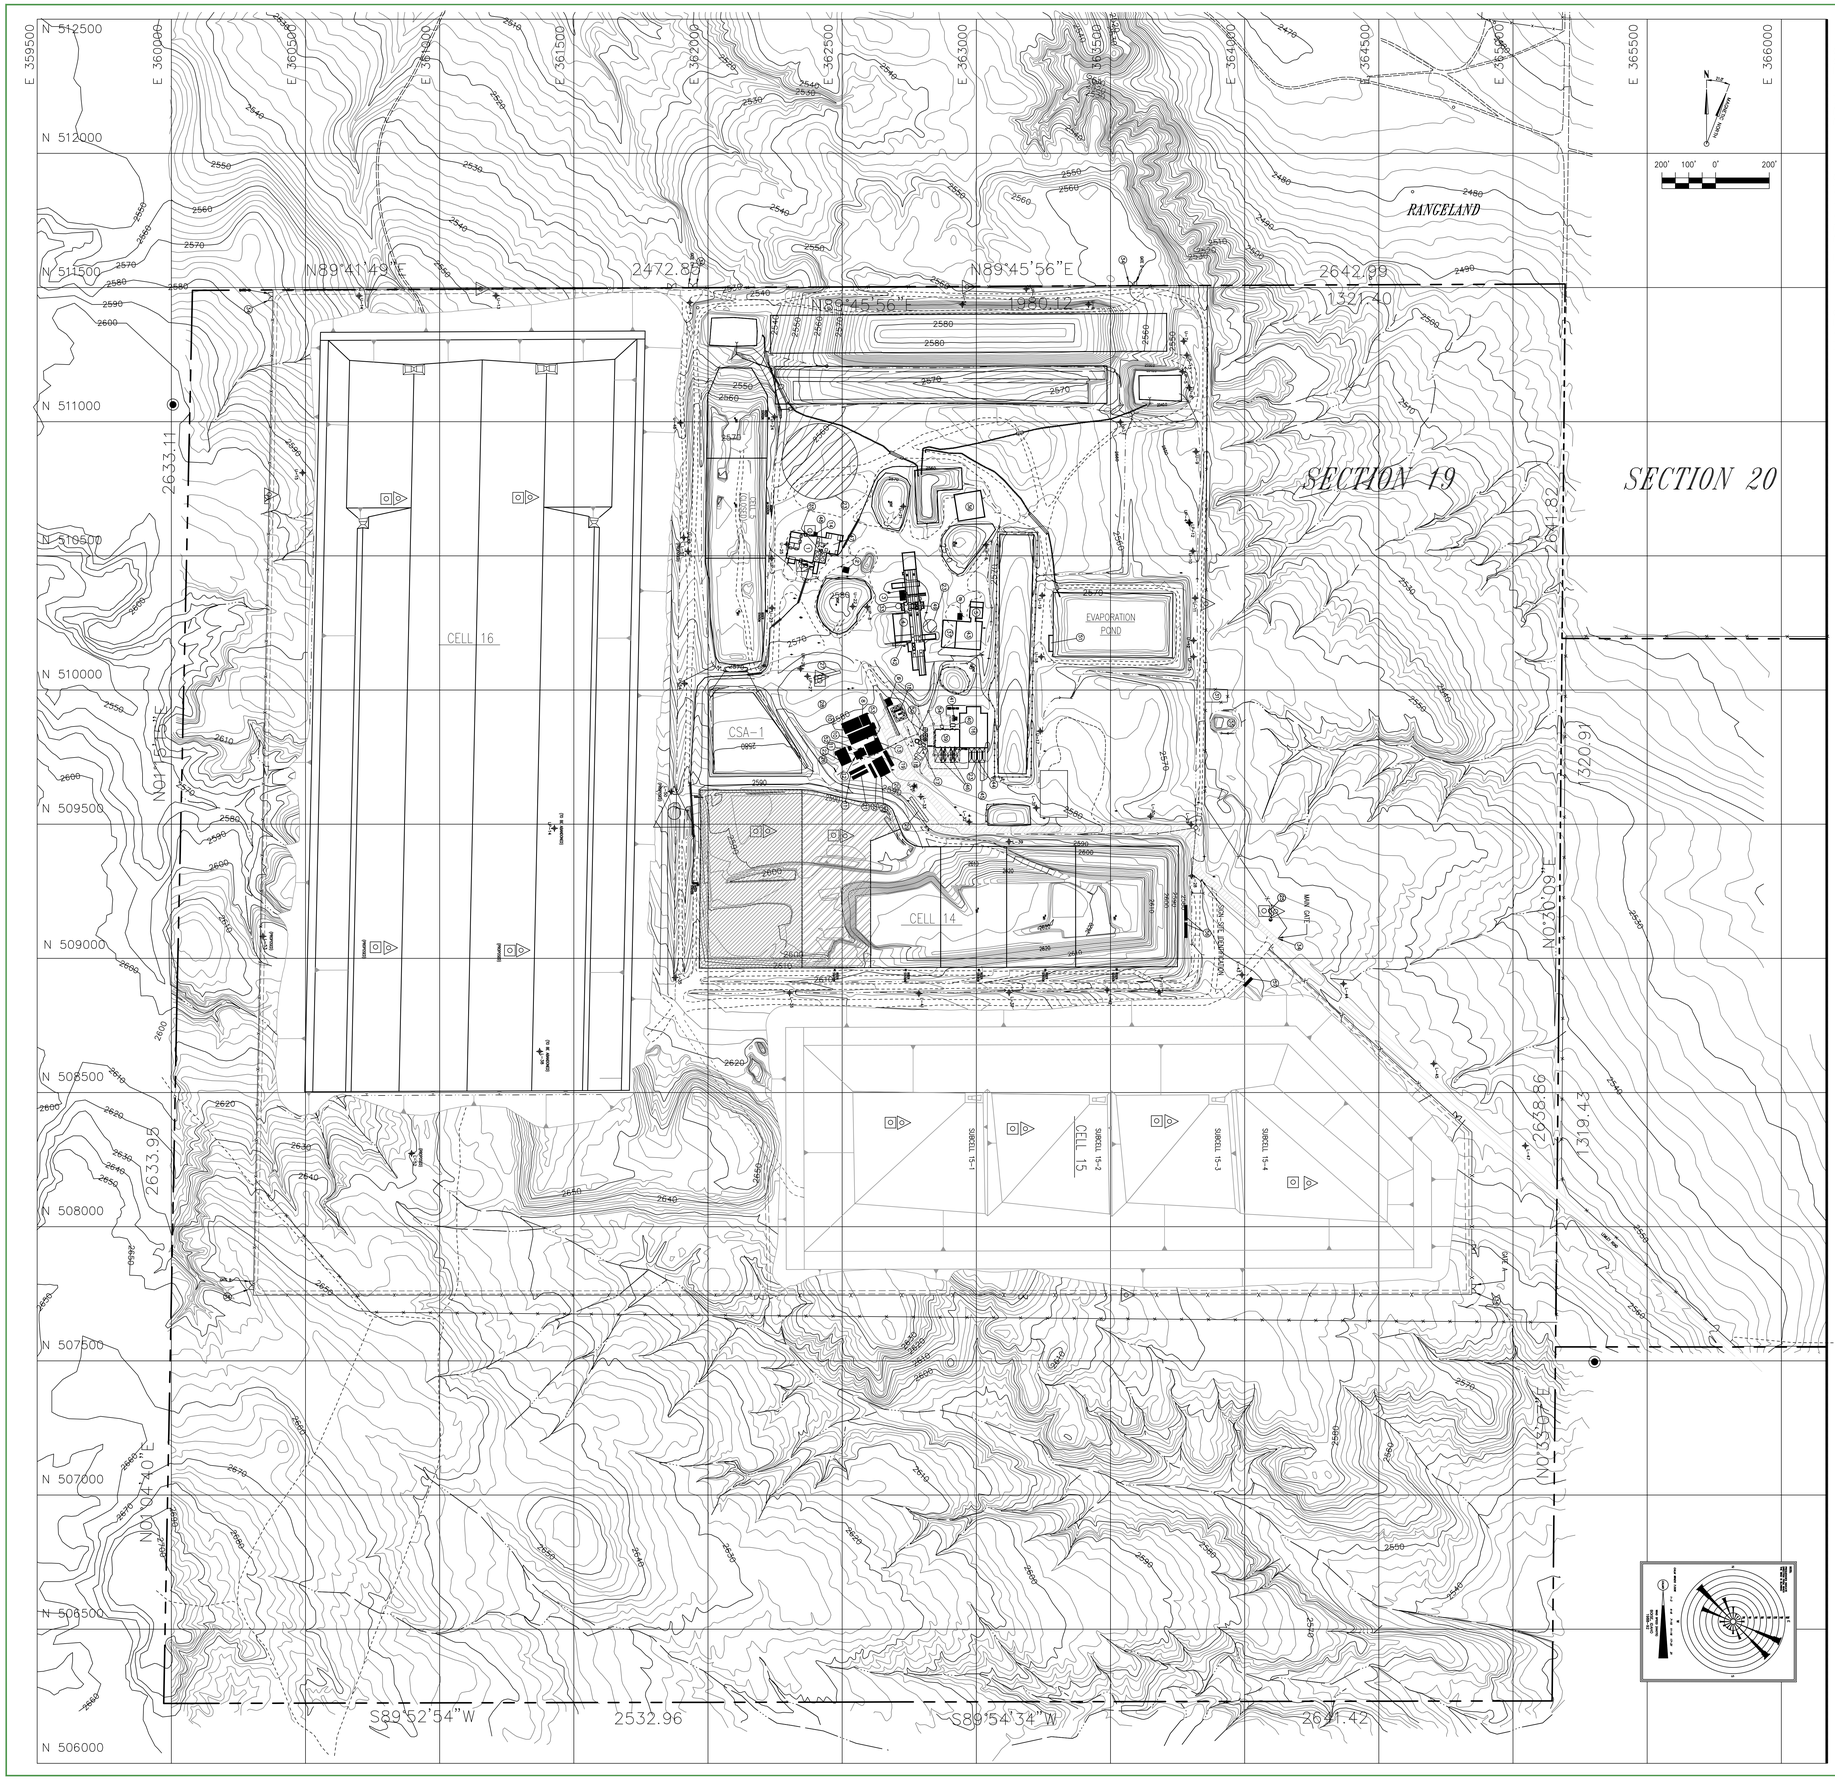

LEGEND

- 5/8" IRON PIN W/ ALUMINUM CAP
- POWER POLE
- U-14 WELL
- FENCE LINE
- PROPERTY BOUNDARY
- UNIMPROVED ROAD
- PAVED ROAD
- 2500 EXISTING TOPOGRAPHY
- RCRA UNIT BOUNDARY
- CULVERT
- DRAINAGE
- CARRIER PIPE
- POND WATER TRANSFER PIPE
- 34 FACILITY KEY NUMBER
- LEACHATE PIPE W/SLEEVE
- SOIL SAMPLE LOCATIONS SET BRIDGE SPIKE W/ALUMINUM TAG
- ENVIROMENTAL DOSIMETER LOCATION (TLD)
- RADON MONITORING STATION
- AIR MONITORING LOCATION
- SUBCELL 14-6
- SUBCELL 14-5

FACILITY KEY

1 CONTAINER STORAGE PAD 4
2 COMPRESSOR/MCC BUILDING
3 STABILIZATION FACILITY OFFICE
4 STABILIZATION FACILITY
5 PCB PROCESSING BUILDING
6 VEHICLE WASH FACILITY
7 "UNASSIGNED"
8 FIELD TECH/PPE BUILDING
9 STORAGE BUILDING
10 MAINTENANCE SHOP
11 DECONTAMINATION BUILDING
12 LAB OFFICES
13 RECEIVING OFFICE/LAB
14 PAD 4 OFFICE
15 FUEL STORAGE TANKS/FUELING STATION
16 CONTAINMENT BUILDING
17 PUMP HOUSE/WATER STORAGE TANKS
18 COMPRESSED GAS STORAGE AREA
19 ADMINISTRATION BUILDING
20 ADMINISTRATION/LUNCH ROOM
21 ADMINISTRATION BUILDING
22 RECORDS STORAGE BUILDING
23 REAGENT STORAGE
24 "UNASSIGNED"
25 SECURITY BUILDING
26 PROPANE TANK
27 SAMPLING PLATFORM
28 STAGING AREA
29 TRUCK SCALE
30 FLAG POLE
31 WEATHER STATION
32 "UNASSIGNED"
33 UNDERGROUND CLEAN WATER TANK
34 EVACUATION GATES
35 RCRA STORAGE TANKS-4 UNITS
36 CONTAINER STORAGE PAD 5
37 PAD 6-RCRA/PCB STORAGE BUILDING APRON
38 "UNASSIGNED"
39 STABILIZATION BUILDING
40 BAG HOUSE
41 HEPA FILTER HOUSE AND FAN
42 YARD TRUCK SCALE
43 CONTAINER STORAGE PAD 7
44 CONTAINMENT BUILDING TRUCK UNLOADING APRONS 1,2 AND 3
45 CONTAINMENT BUILDING TRUCK UNLOADING RAMP
46 STABILIZATION BUILDING TRUCK UNLOADING APRONS 1 AND 2
47 PROCESS PLANT PAD
48 LEACHATE TREATMENT SYSTEM
49 STABILIZATION FACILITY ADDITIVE SILOS
50 STABILIZATION BUILDING ADDITIVE SILOS
51 EVAPORATION POND LOADING/UNLOADING AREA
52 OFFICE TRAILER SANITARY TANK
53 LAB WASTE HOLDING TANK
54 CONTROL HOUSE
55 ET CAP TEST PAD
56 TEMPORARY TRAILERS
57 SAFETY SEA CONTAINER

GENERAL NOTES:

1. EXISTING SITE TOPOGRAPHY, PHYSICAL FEATURES AND DELINEATIONS OBTAINED FROM AERIAL PHOTOGRAPHY AND SURVEYED DATUM PROVIDED TO ENVIROSOURCE TECHNOLOGIES BY: J.J. HOWARD ENGINEERING-SURVEYING, 1675-A HILL ROAD BOISE, IDAHO 83702, DATE OF ORIGINAL SURVEY – NOVEMBER 4, 1995.
2. ADDITIONALLY THE FOLLOWING AREAS OF THE SITE HAVE BEEN UPDATED AND INCORPORATED INTO THE EXISTING SITE PLAN AS FOLLOWS:
   - A. AN ADDITIONAL 1,000 FEET TO THE NORTH OF SECTION 19 HAS BEEN SURVEYED AND INCORPORATED INTO THE EXISTING TOPOGRAPHY. SURVEY BY: J.J. HOWARD DATED FEBRUARY 20, 1998.
   - B. STABILIZATION AND CONTAINMENT BUILDING UPDATED AS OF JANUARY 14, 1997. SURVEY BY: J.J. HOWARD. DESIGN CONTOURS BY: ENVIROSOURCE TECHNOLOGIES.
   - C. PAD 4 PROCESS PLANT AREA UPDATED AS OF APRIL 15, 1998. SURVEY BY: J.J. HOWARD.
   - D. LEACHATE FORCE MAIN AND SOIL STOCKPILE SURVEY UPDATED AS OF FEBRUARY 15, 1999. SURVEY BY: J.J. HOWARD.
   - E. THE CURRENT TOP OF WASTE ELEVATIONS FOR CELL 5 AS OF JANUARY 2, 1996. SURVEY BY: J.J. HOWARD.
   - F. THE CURRENT TOP OF WASTE ELEVATIONS FOR CELL 14 AS OF JANUARY 04, 2001. SURVEY BY: J.J. HOWARD.
   - G. TOPOGRAPHY OF TRENCHES 10 AND 11 UPDATED AS OF SEPTEMBER 12, 2000. SURVEY BY: J.J. HOWARD.
   - H. UPDATE OF CONTAINER STORAGE AREA NO. 1 TOPOGRAPHY AS OF JUNE 18, 1999. SURVEY BY: J.J. HOWARD.
   - I. BORROW AREA TOPOGRAPHY UPDATED AS OF DECEMBER 12, 2000. SURVEY BY: J.J. HOWARD.
   - J. WEST HAUL ROAD TOPOGRAPHY UPDATED AS OF DECEMBER 05, 2000. SURVEY BY: J.J. HOWARD.
   - K. ET CAP TEST PAD TOPOGRAPHY UPDATED AS OF NOVEMBER 06, 2000. SURVEY BY: J.J. HOWARD.

REV.	BY / DATE	CHK'D / DATE	DESCRIPTION	PROJ ENGR / DATE	SUPV ENGR / DATE
C	KRH / 5/2/19		AIR MONITOR RELOCATION		
B	KRH / 8/3/16		CELL 16 MODIFICATIONS		
A	NB / 7/18/16		PART B PERMIT RENEWAL APPLICATION		

US ecology

SITE B
GRAND VIEW, IDAHO
US EPA ID NO. IDD 073 114 654

TITLE: RADIOLOGICAL ENVIRONMENTAL MONITORING LOCATIONS

DRAWN BY: MK	DATE 2/20/98	SCALE: 1"=200'	FILE CODE PRMIT01D
CHECKED	DATE	ENGINEER	DATE
PROJ. MGR.	DATE	APPROVED	DATE

DWG. NO. PRMIT04 WINDROSE
PROJ. NO. PRMI
REV. NO. B