N

* Approximate open dimensions
40' W X 25' L X 10' depth

Approx. Cu yds = 370.37
Depending upon actual weight
Of Back fill, Soil, Sand, & Gravel
the Tonnage could be significant

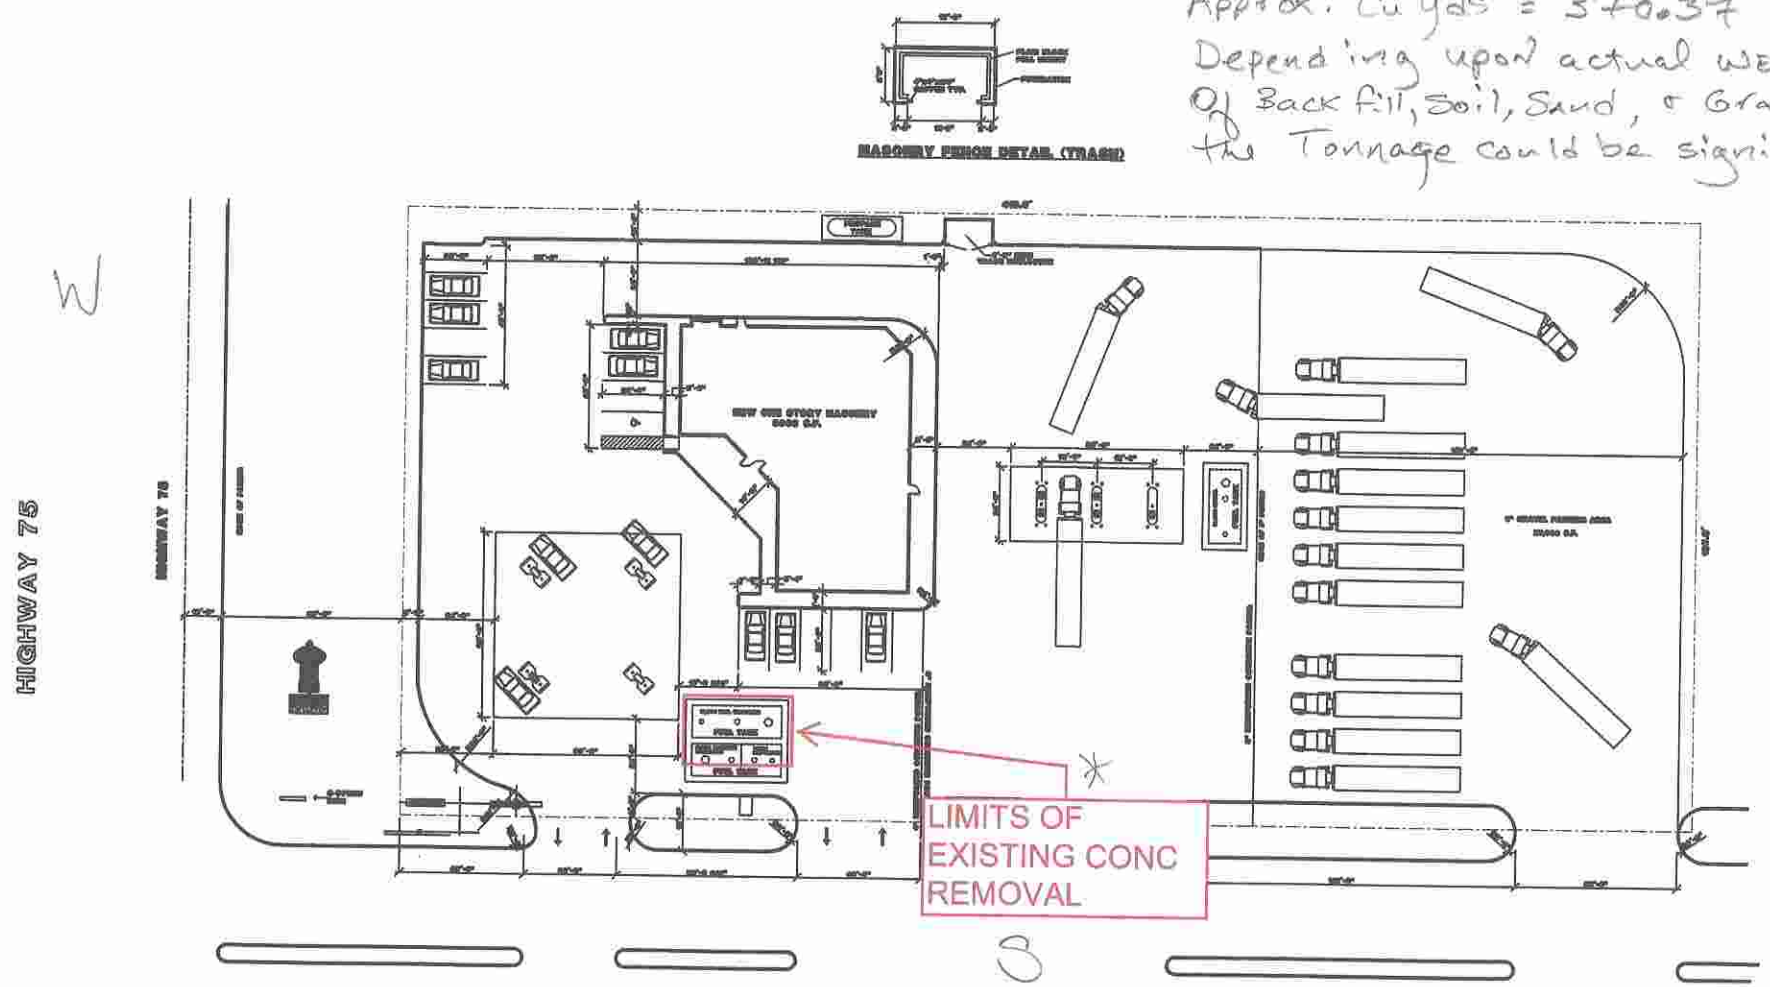

NEW ACCESS DRIVE UNDER SEPARATE CONTRACT

1 SITE DEVELOPMENT PLAN
SCALE: 1"=20'-0"

NORTH

PARKING REQUIREMENTS

OCCUPANCY	GROSS SF.	REQUIRED	PARKING
CONVENIENCE STORE	5,000	1 SP./100 SQ. FT.	14
FUEL ISLANDS	N/A	N/A	10
HANDICAP	N/A	N/A	1
TOTAL AVAILABLE PARKING			20
TRUCK PARKING			12

SAC & FOX NATION OF MISSOURI
RT. 1 BOX 105 POWHATTAN, KS

Job No. P918
Date 2-9-98
3-3-98
Revised
3-17-98 | 4-30-98
3-27-98 | 6-4-98
Dr. R.W.A.Ck.

MAC CORPORATION
DESIGNERS • CONSTRUCTION MANAGERS • BUILDERS
16400 EAST TRUMAN ROAD, SPACE C KANSAS CITY, MO 64050
816-833-4474

6-4-98	S.L.L.	REV. DIESEL ISLANDS
6-2-98	S.L.L.	REV. TRASH DUMPSTER
4-20-98	S.L.L.	REV. STORAGE ROOM DOOR

Sheet
C1
Of