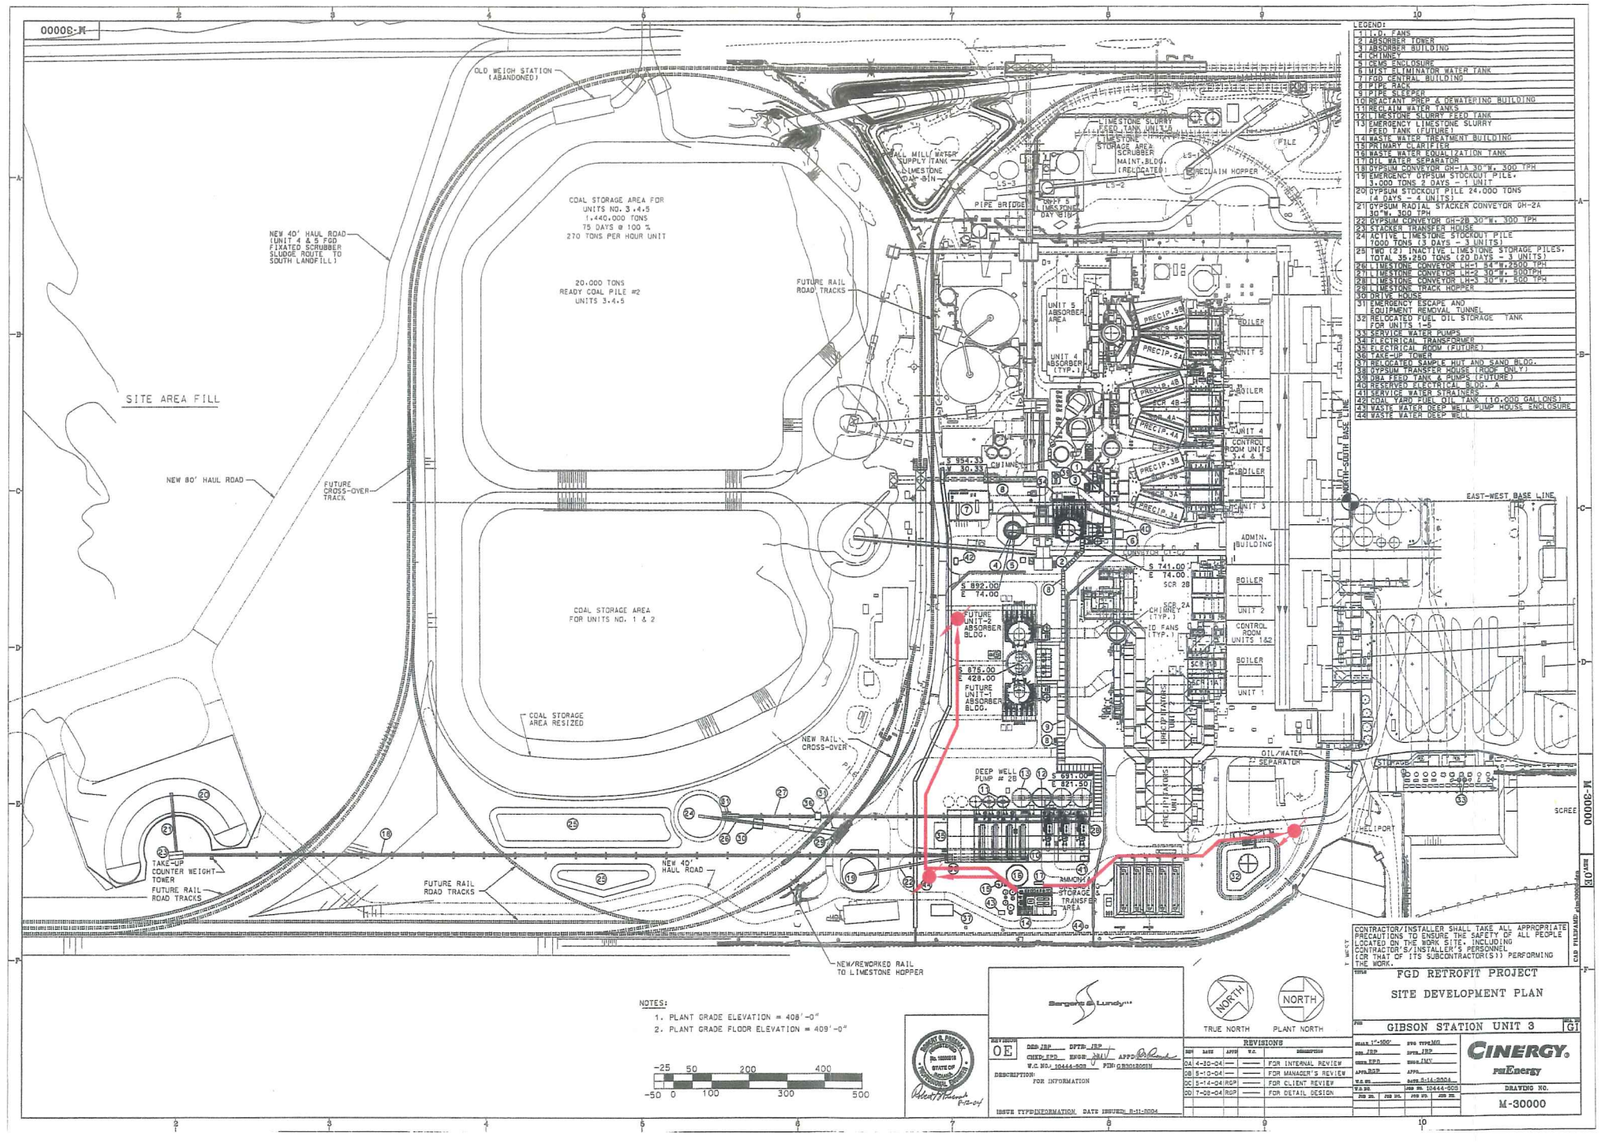

LEGEND

PROPOSED INJECTION WELL LOCATION

PROPOSED WASTESTREAM FLOW LINE

SUBSURFACE

HOUSTON, TX.
SOUTH BEND, IN.
BATON ROUGE, LA.

FIGURE K-1

PSI ENERGY, INC.

GIBSON GENERATING STATION

SITE DIAGRAM SHOWING WASTESTREAM FLOW LINES

DATE: 1/7/05	CHECKED BY: RJS	JOB NO: 60D5675
DRAWN BY: CRB	APPROVED BY: RTB	DWG. NO: