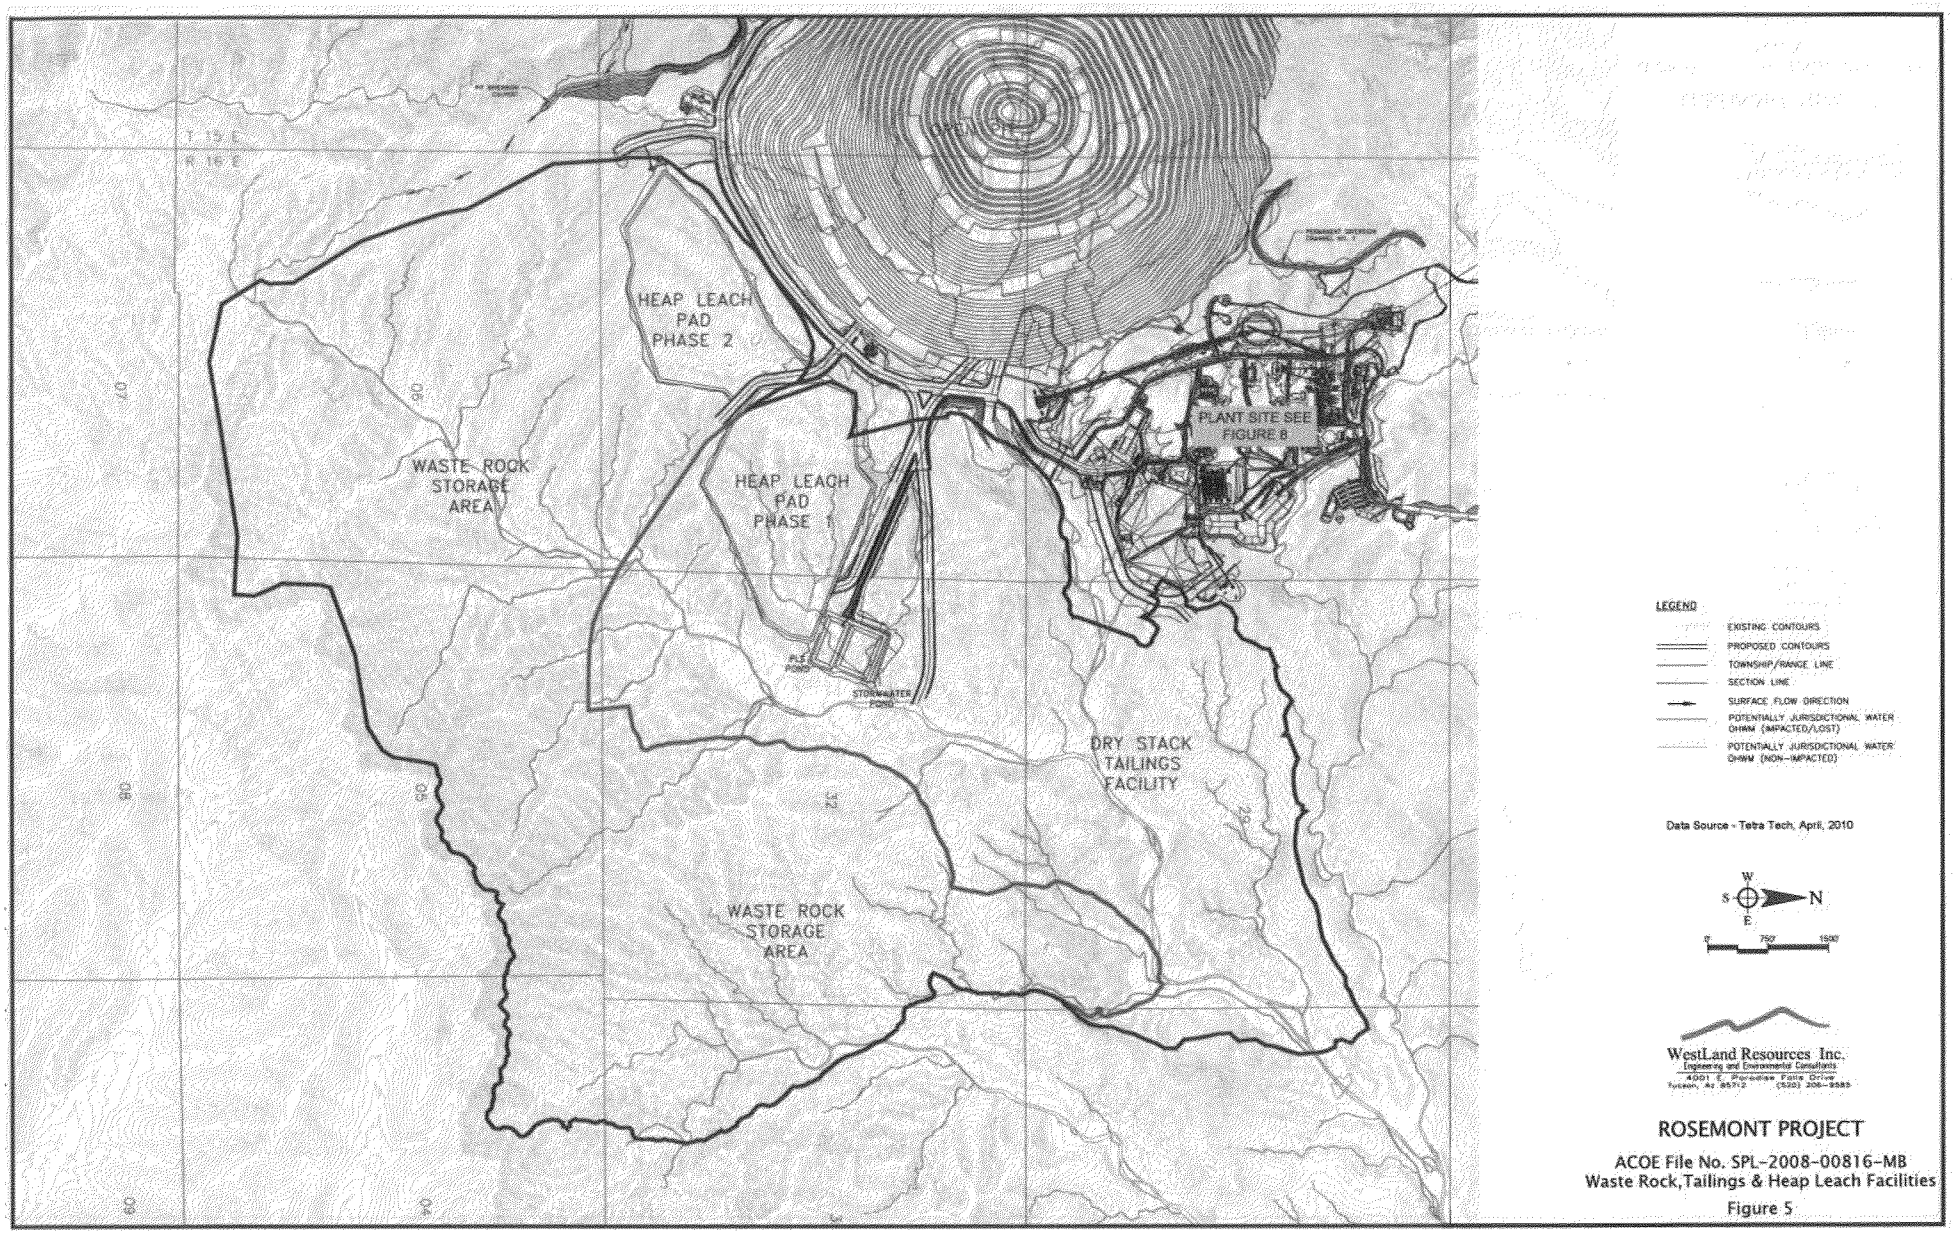

ROSEMONT PROJECT

ACOE File No. SPL-2008-00816-MB
Waste Rock,Tailings & Heap Leach Facilities

Figure 5

ED_001077_00005681-00001