WASHINGTON AQUEDUCT
DETAILS OF OUTFALL 003

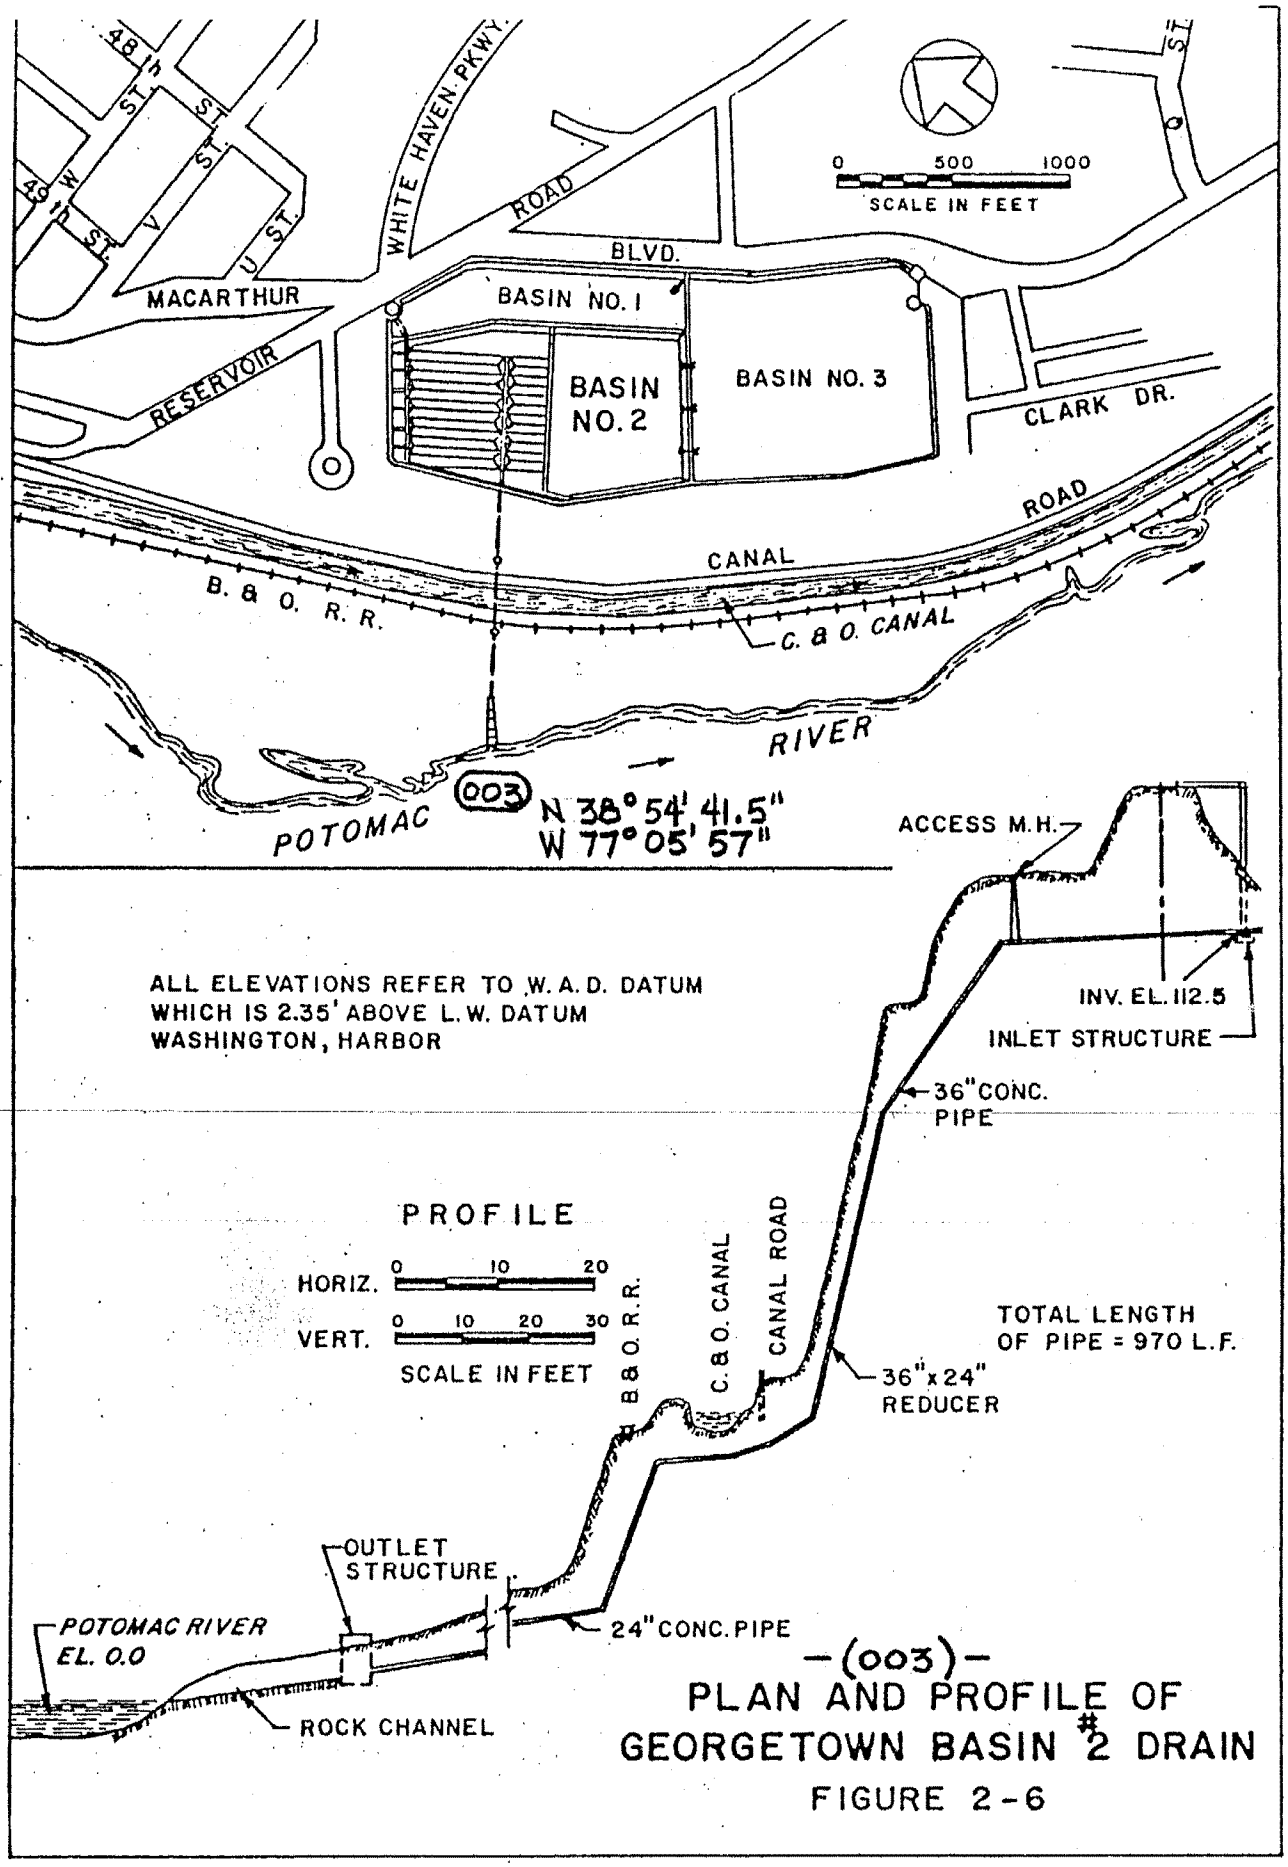

-(003)-
PLAN AND PROFILE OF
GEORGETOWN BASIN #2 DRAIN
FIGURE 2-6

WASHINGTON AQUEDUCT
DETAILS OF OUTFALL 004

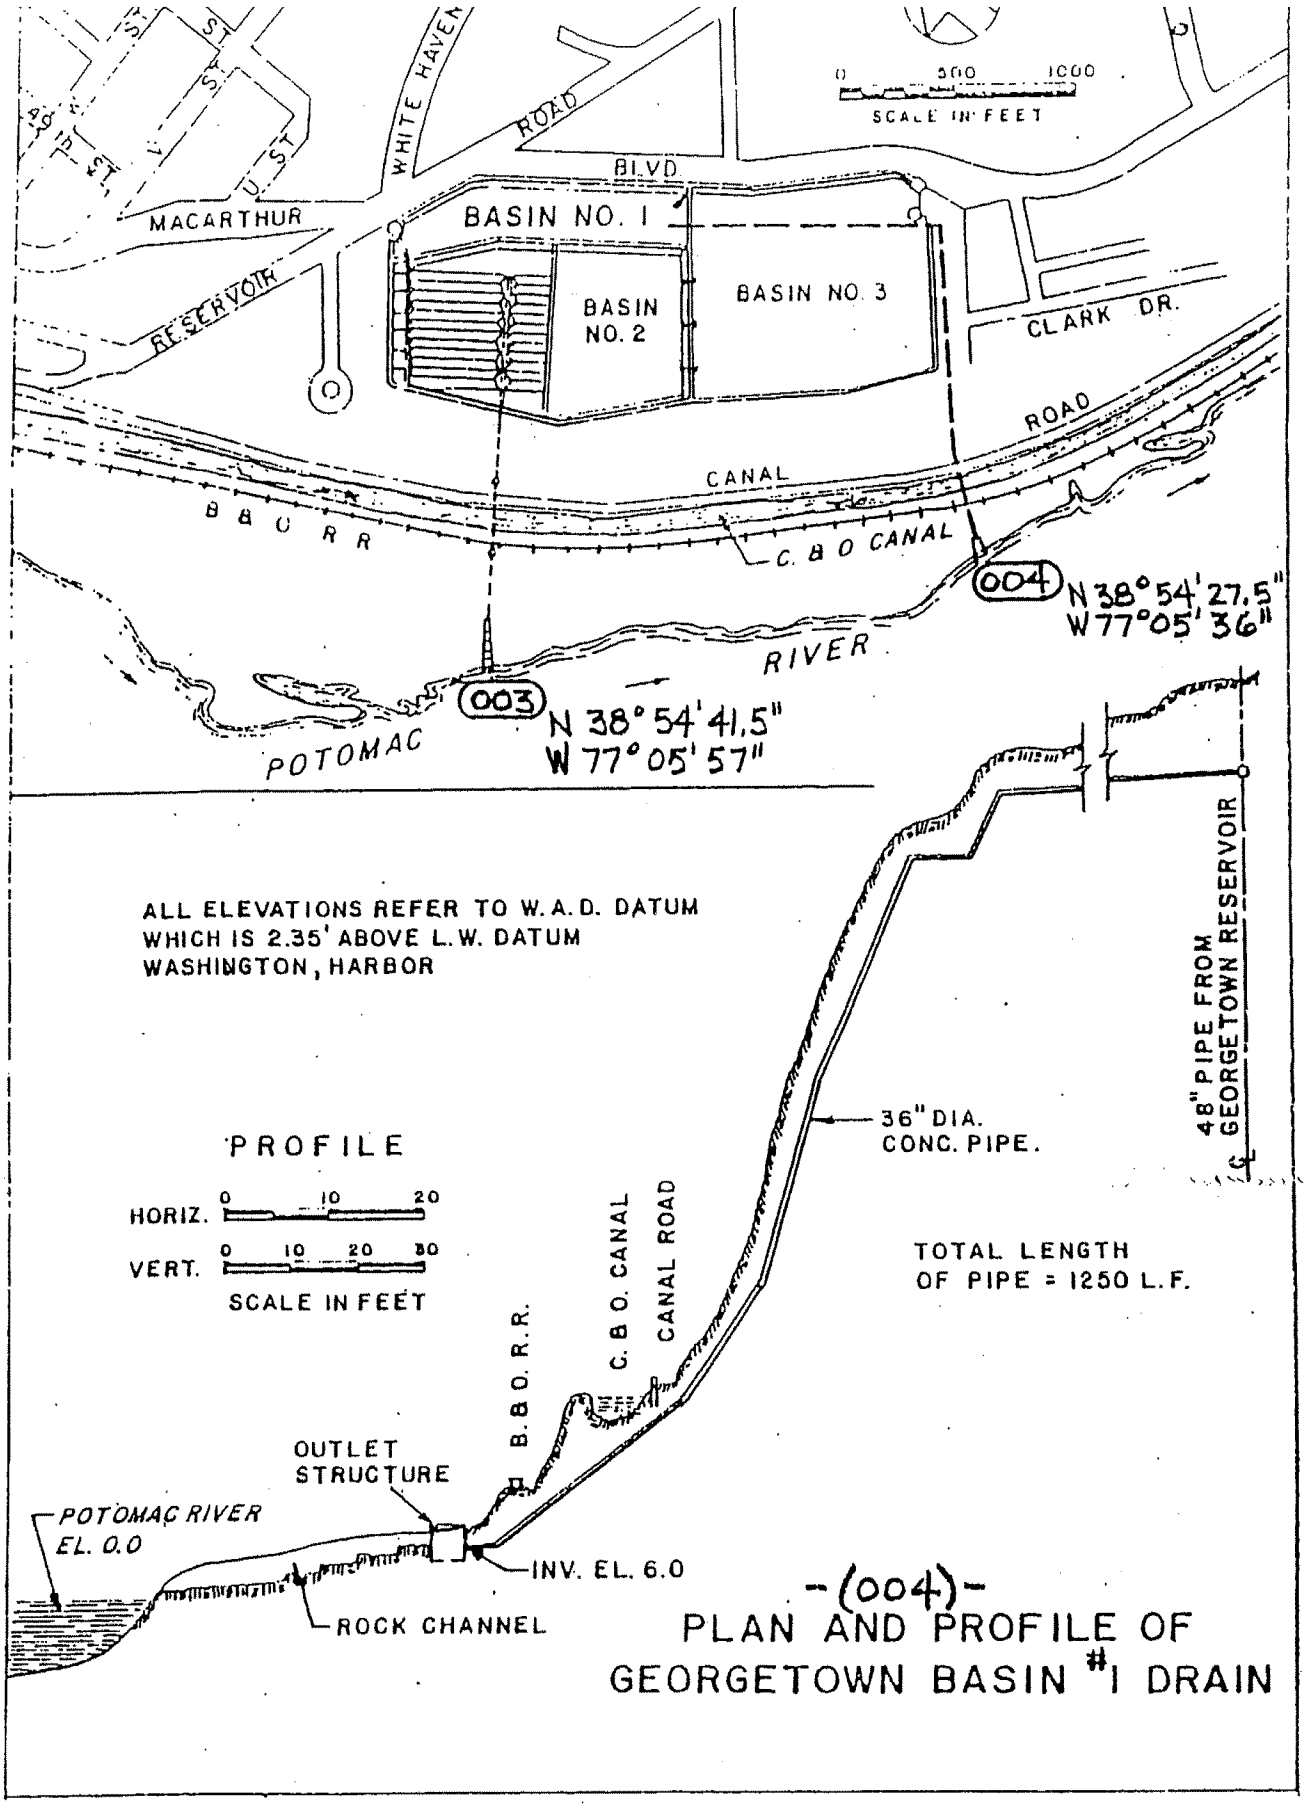
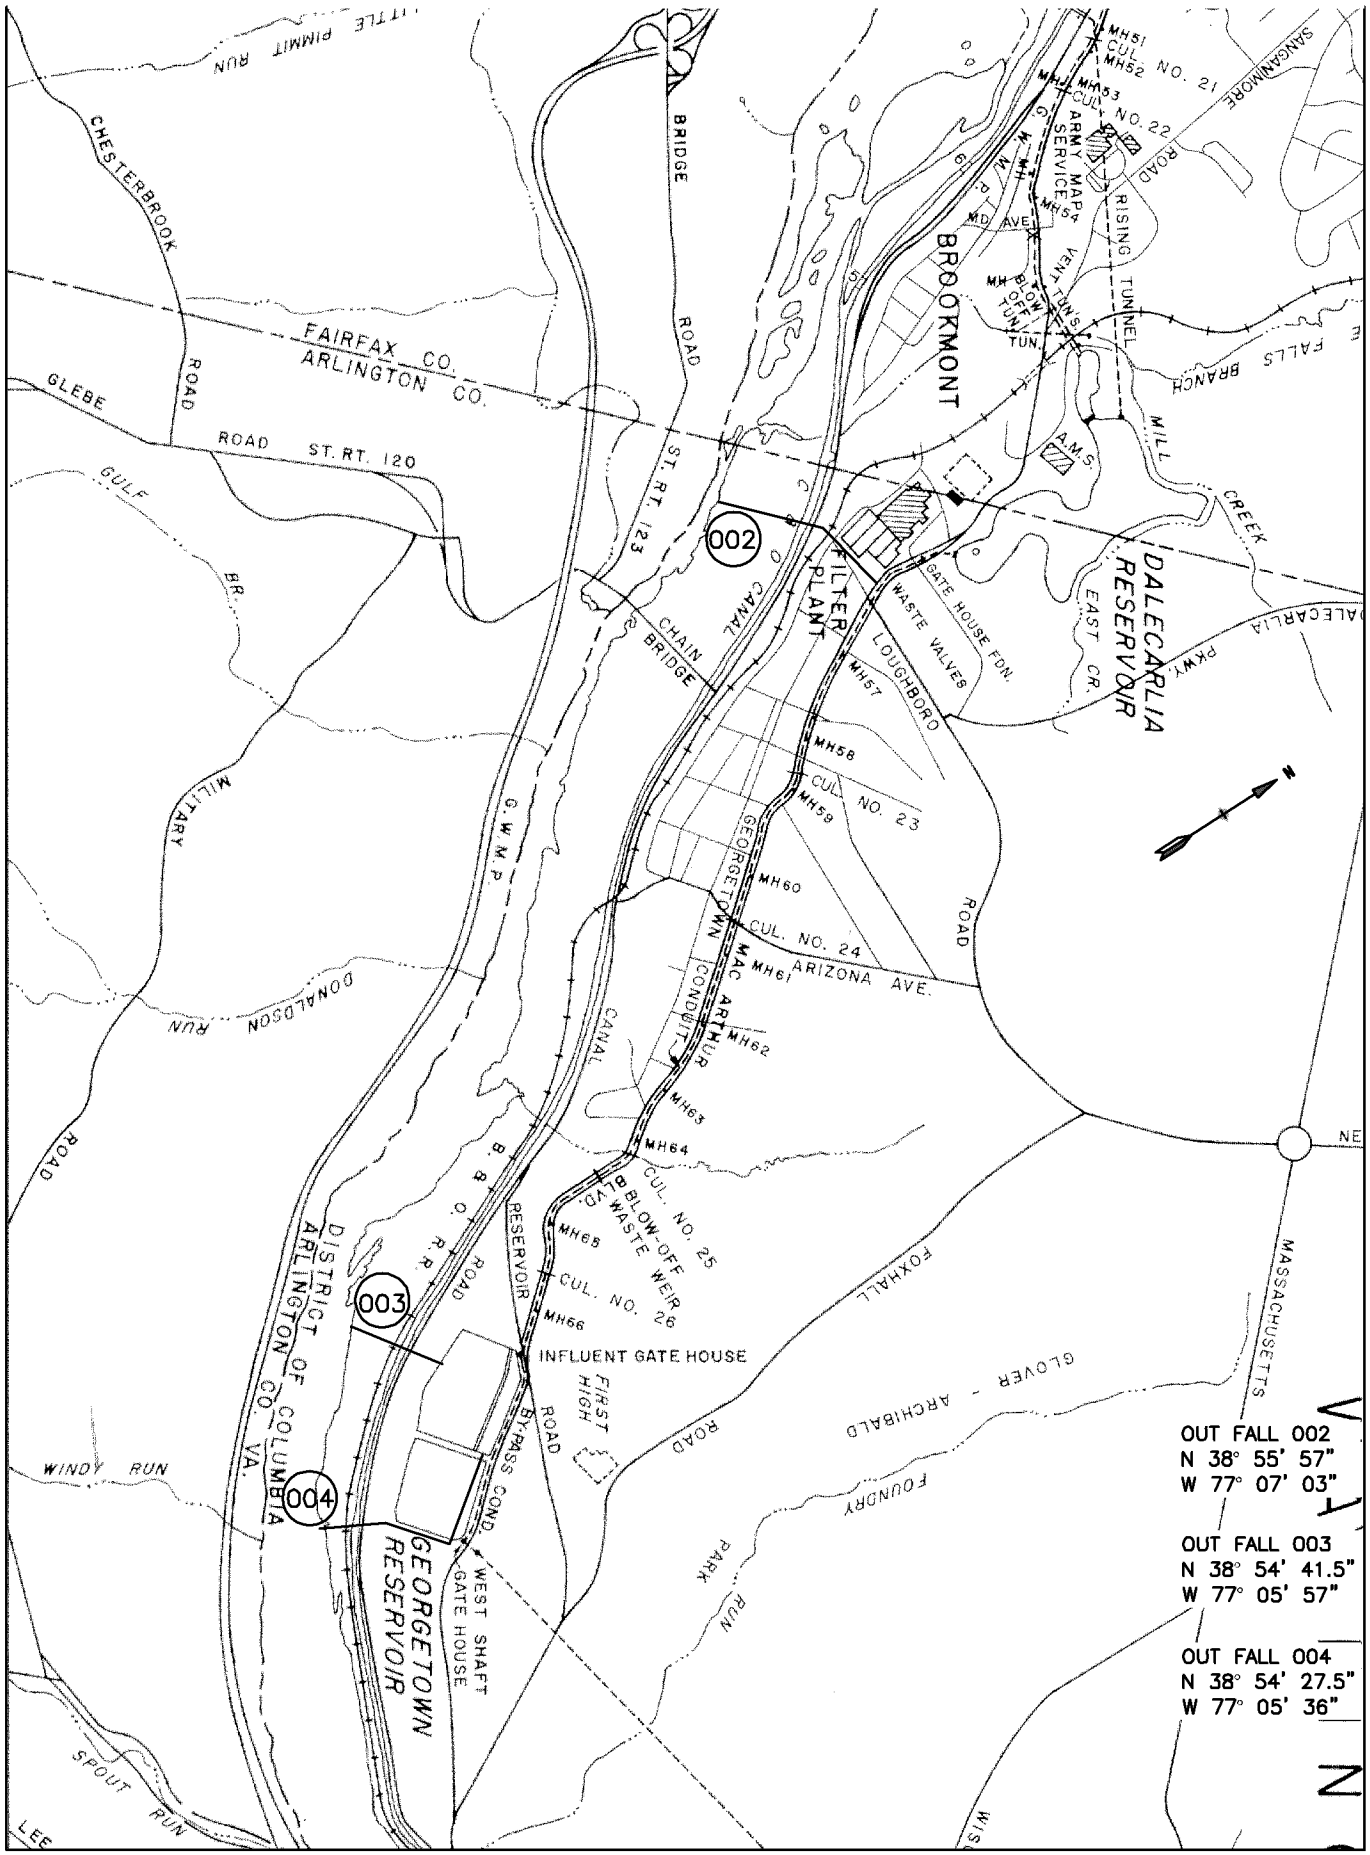
WASHINGTON AQUEDUCT
LOCATION OF OUTFALLS 003 AND 004