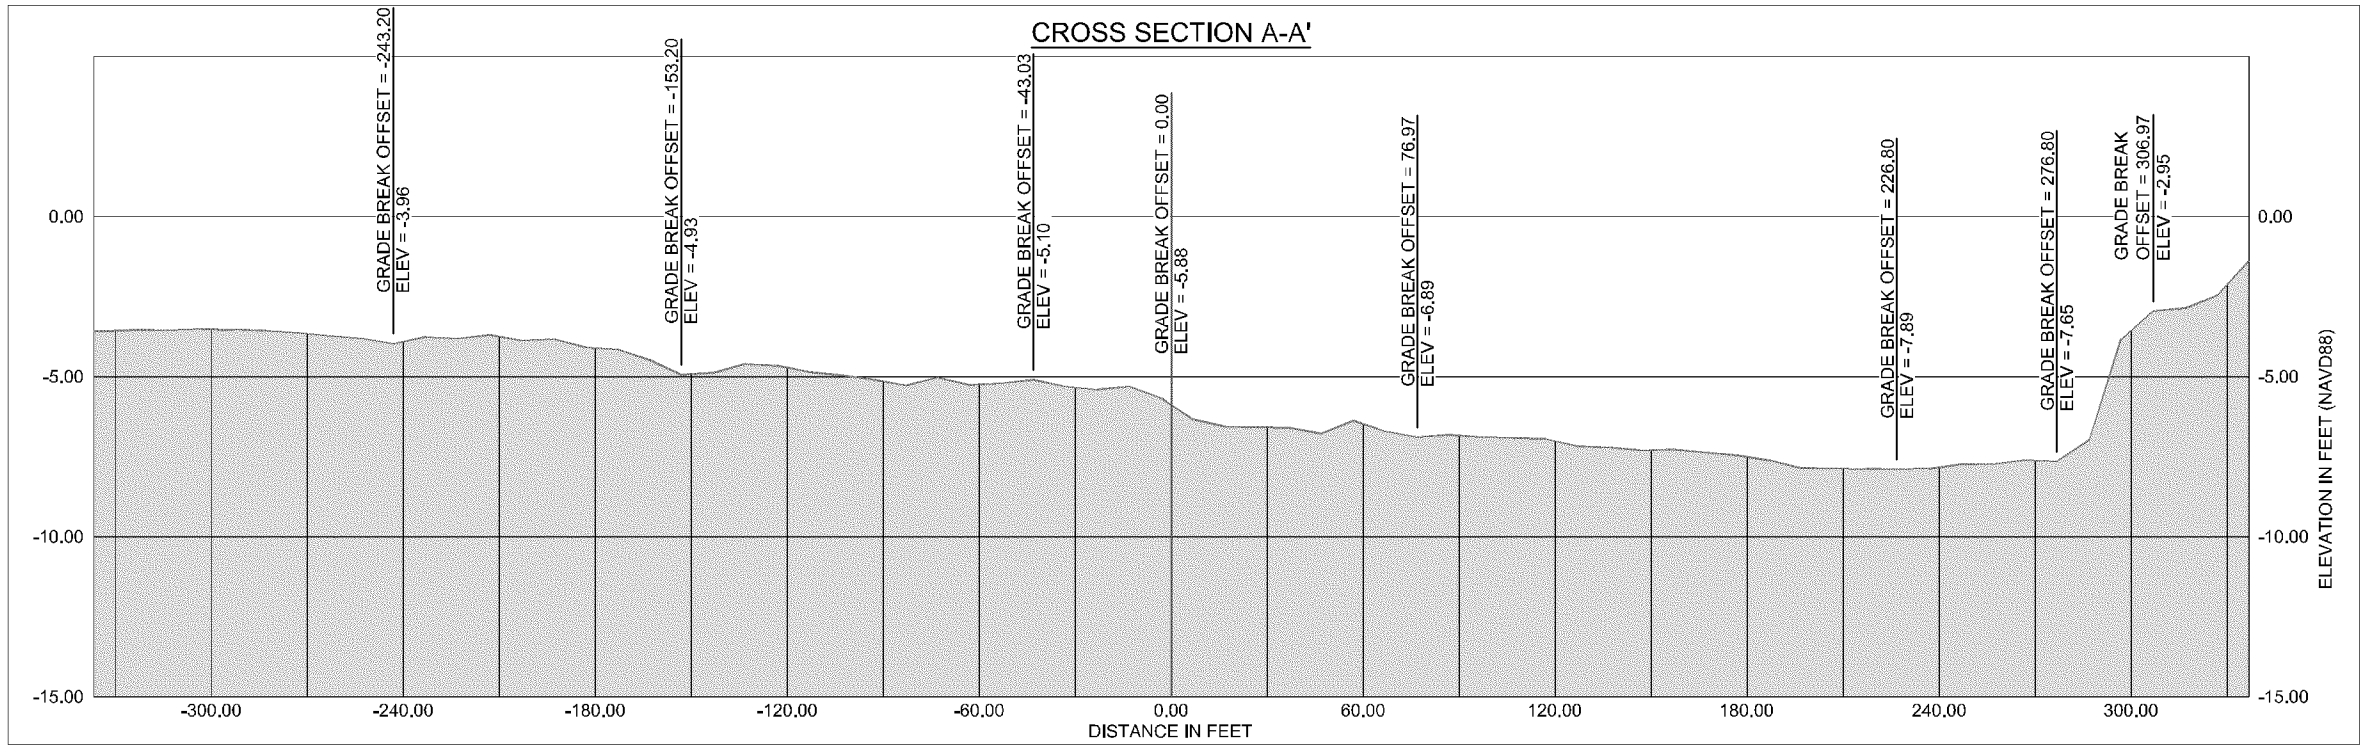

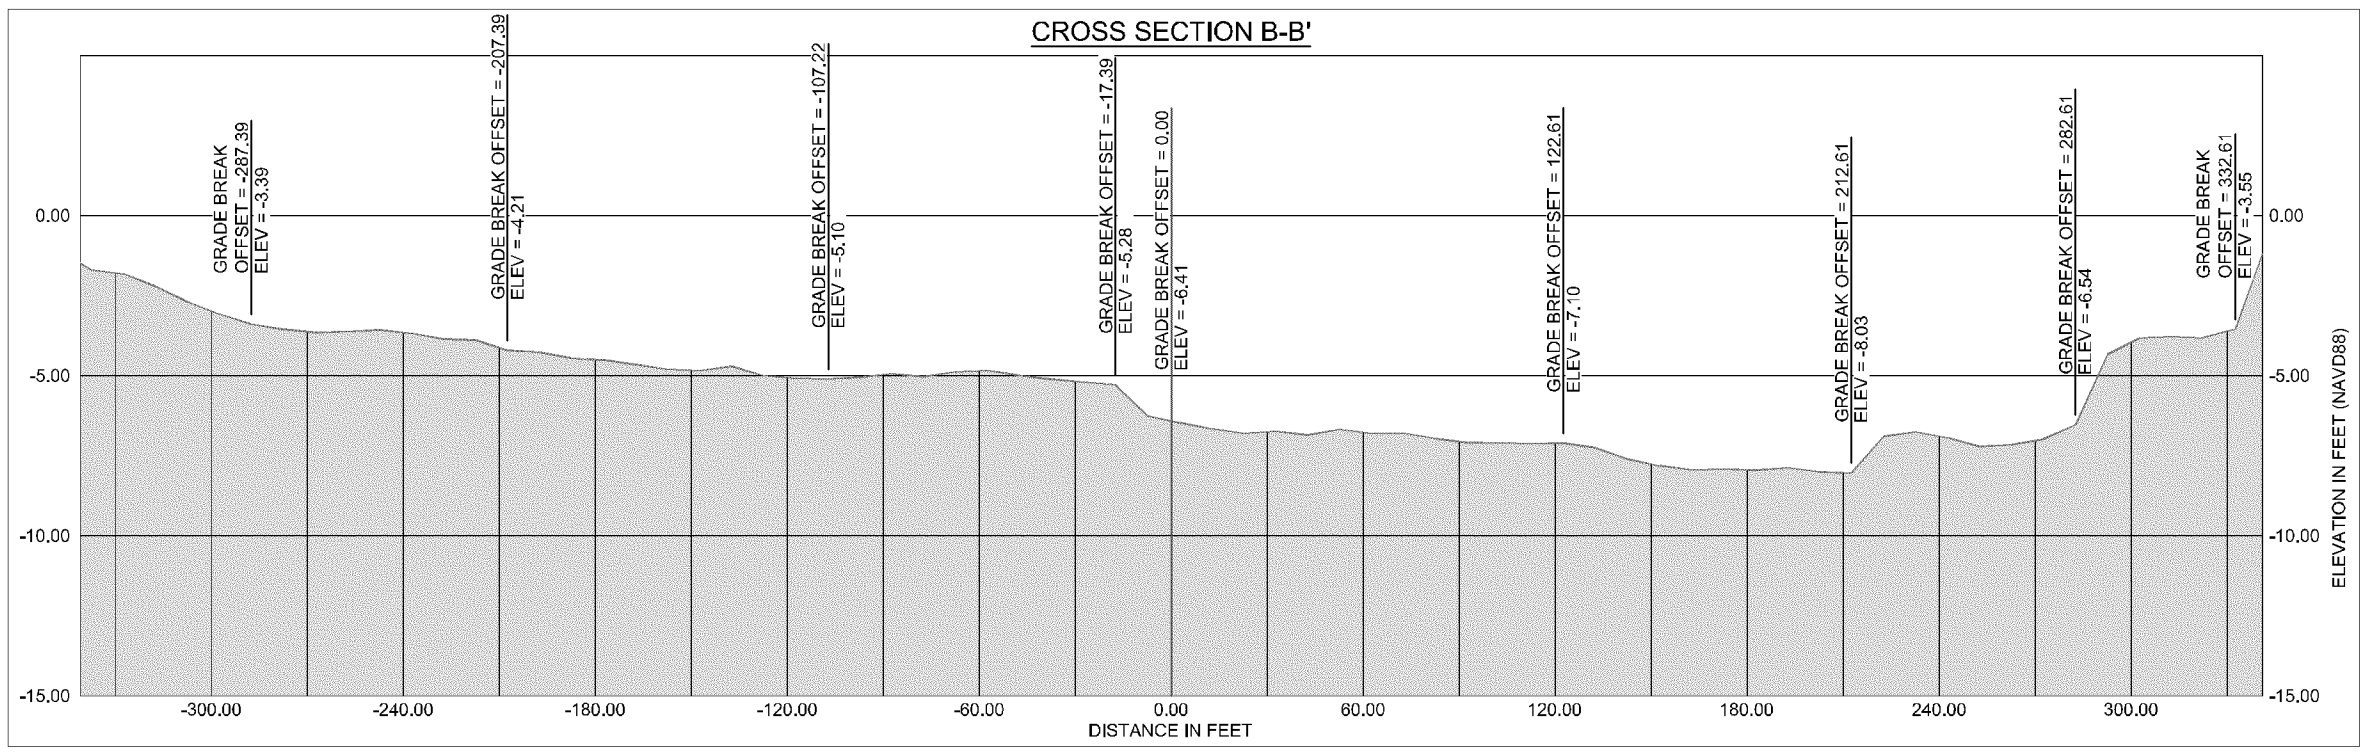

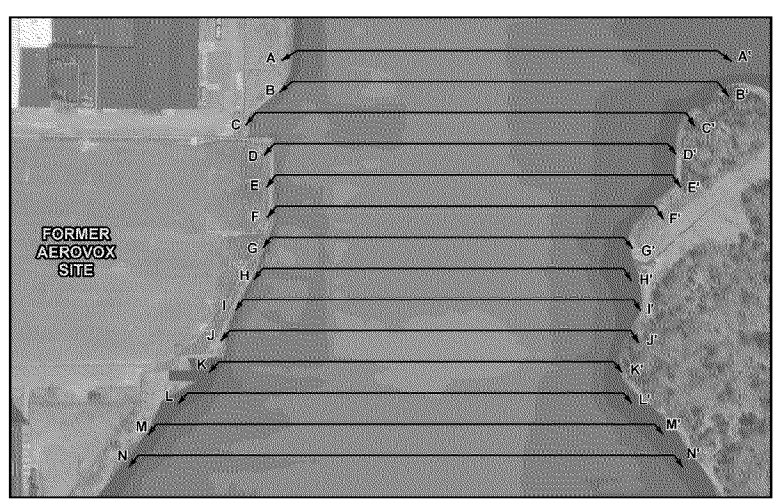

DRAFT

HORIZONTAL SCALE: 1 INCH = 60 FEET

0 60 120

0 6 12

VERTICAL SCALE: 1 INCH = 6.0 FEET

VERTICAL EXAGGERATION = 10x

JACOBS™

Aerovox Cross Section
A-A' and B-B'

New Bedford Harbor Superfund Site

06/08/17

SC Aerovox Current Bathymetry Cross Sections 20170607.dwg

Figure 1

last modified: 06/08/17 printed: 06/08/17 by sc Y:\NBH\Projects\35BG1001\20170519\AutoCAD\Aerovox Current Bathymetry Cross Sections 20170607.dwg