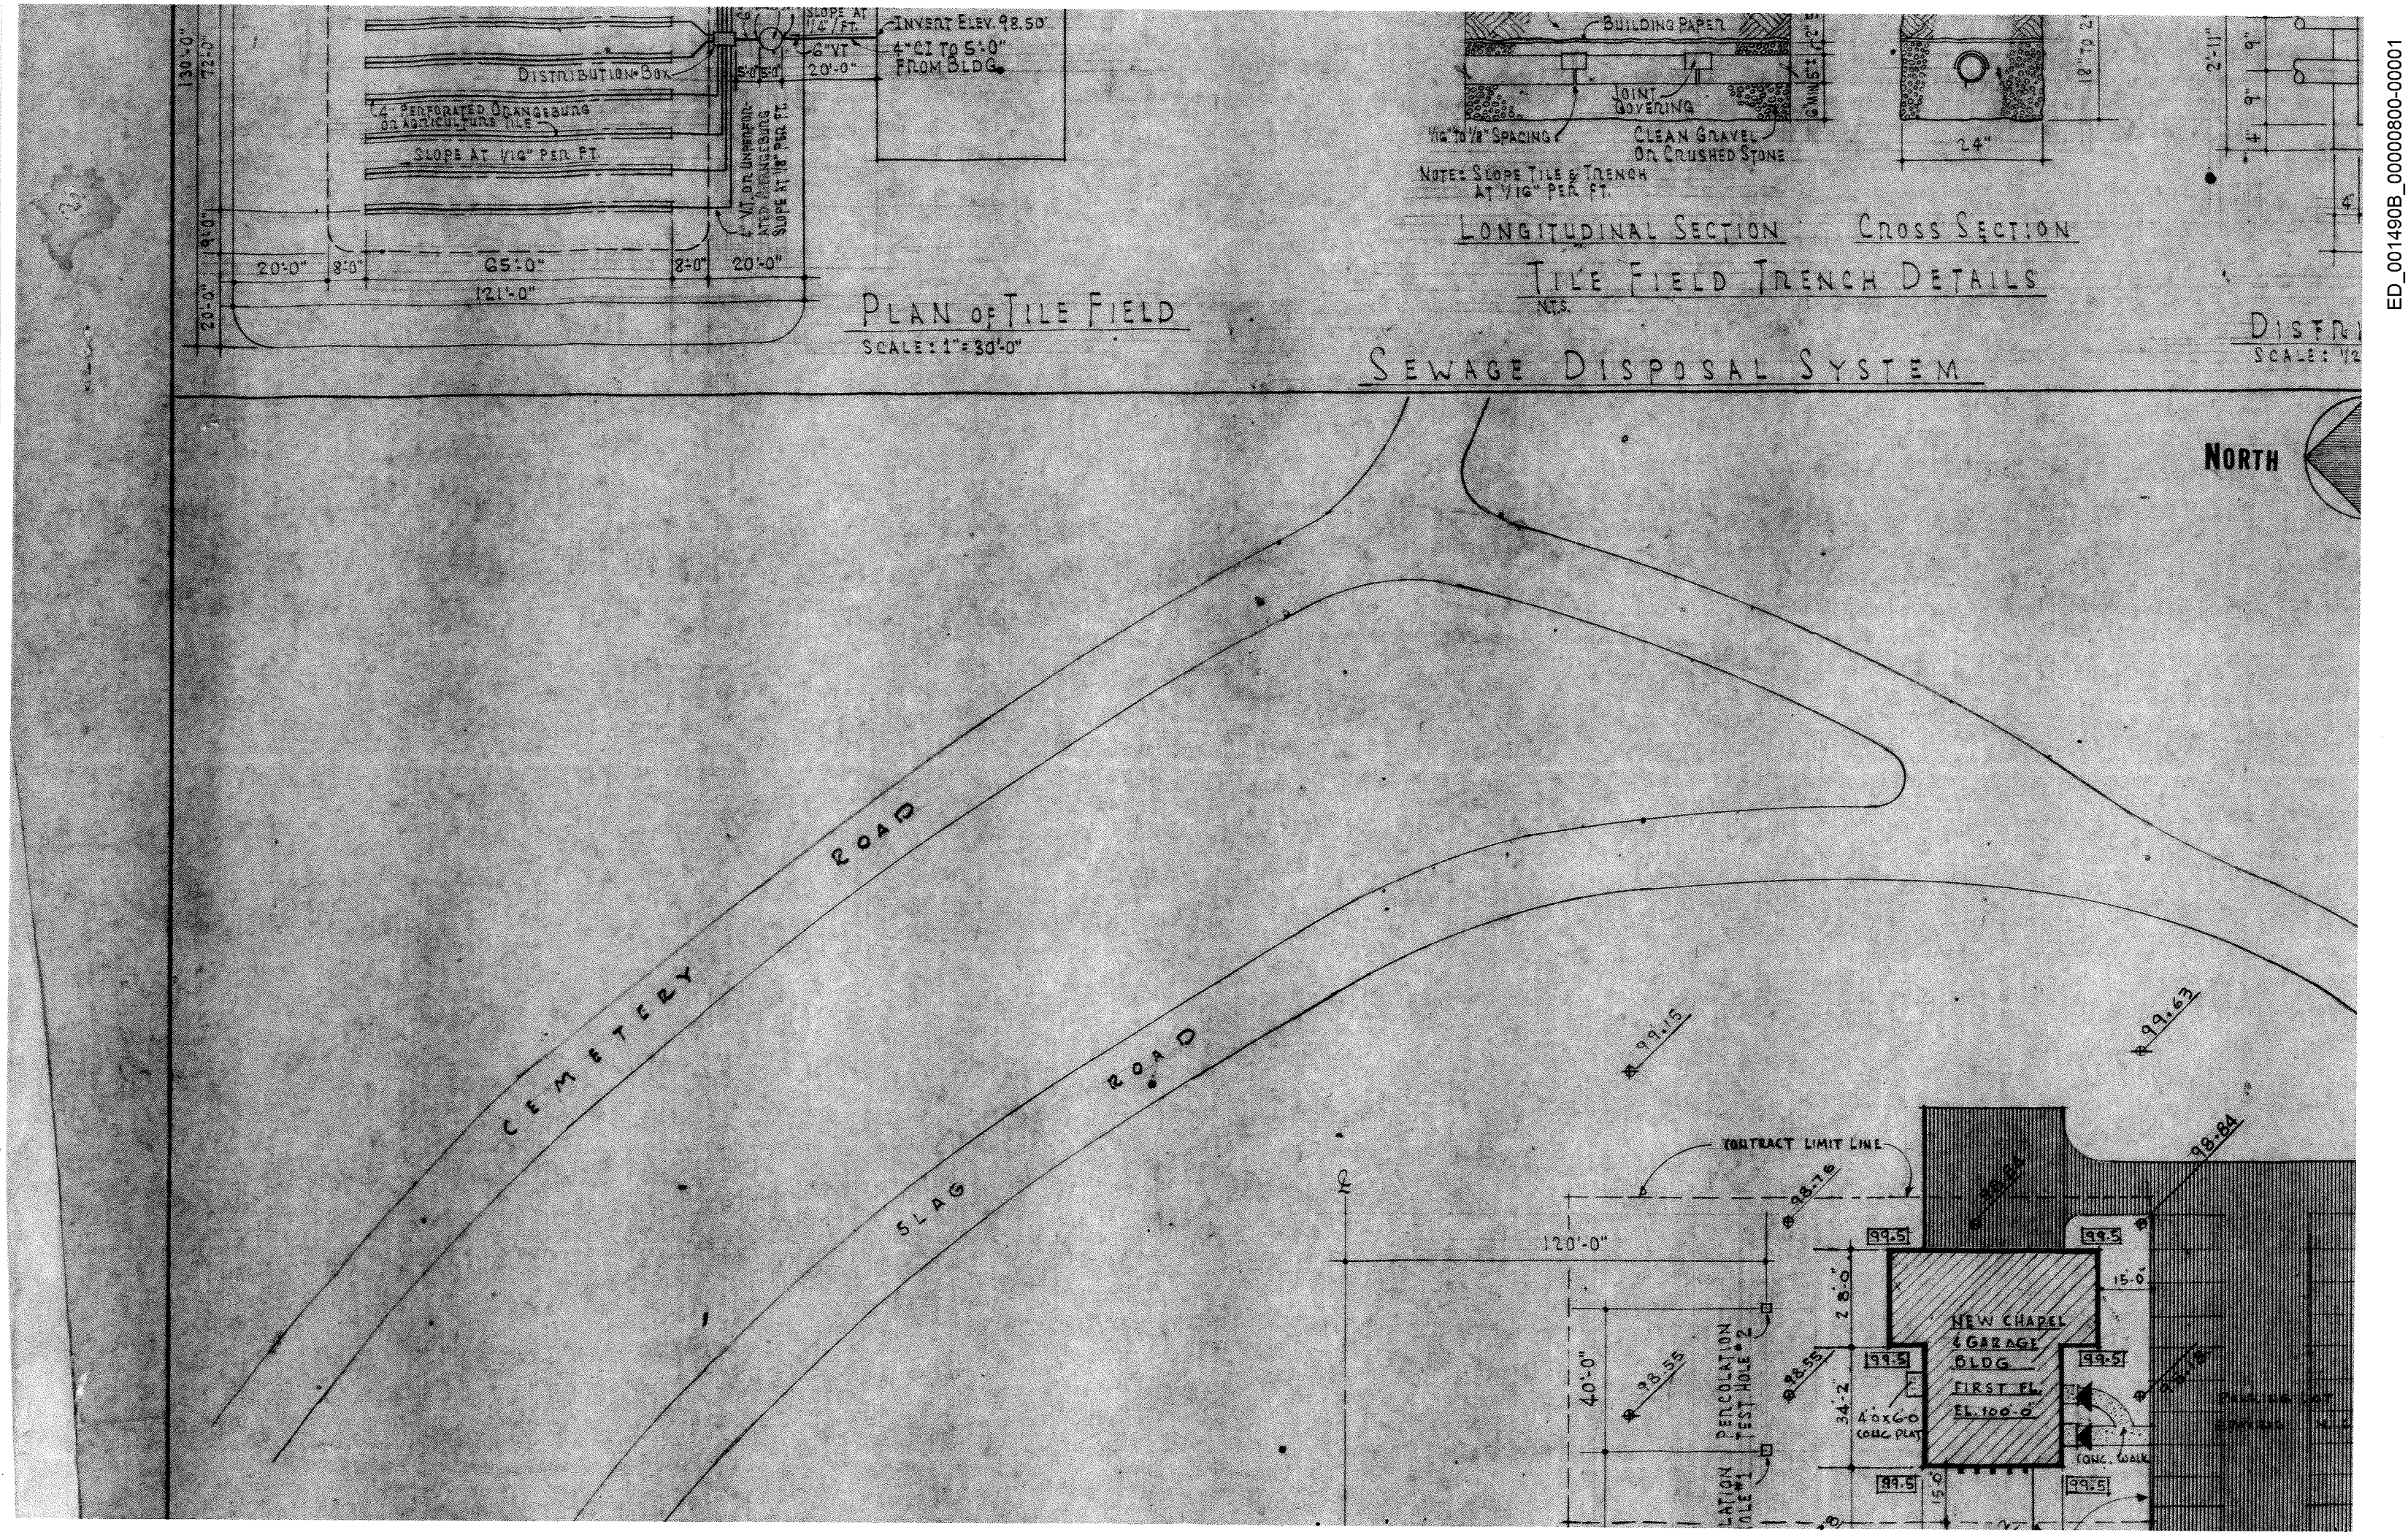

ED_001490B_00000800-00001

RIVERDALE AVE

773-1282

CONTRACTOR COPY
COLOR SELECTIONS

REGISTERED ARCHITECTS
UNIVERSITY OF THE STATE OF NEW YORK

WILL ALBAN CANNON, JR., R.A. #5605
CHARLES IRWIN THIELE, R.A. #5002
JOHN DONALD CANNON, P.E. #29573
EDWIN R. SHACKLETON, JR., R.A. #6697
ROBERT R. FITZGERALD, R.A. #6615

CEMETERY BUILDING
HOLY TRINITY R.C. CHURCH
TOWN OF LEWISTON NEW YORK

773-6800
OFFICE OF
CANNON • THIELE • BETZ • CANNON
SHACKLETON • FITZGERALD
ARCHITECTS – ENGINEERS
NIAGARA FALLS, N. Y.

CONTRACTORS MUST TAKE AND VERIFY ALL MEASUREMENTS AT BUILDING BEFORE MAKING SHOP DRAWINGS OR STARTING WORK

DRAWING 1c

JOB NO. 1360 A

DATE JUL 15, 1967

DRAWN BY N.G.

ED_001490B_00000800-00002

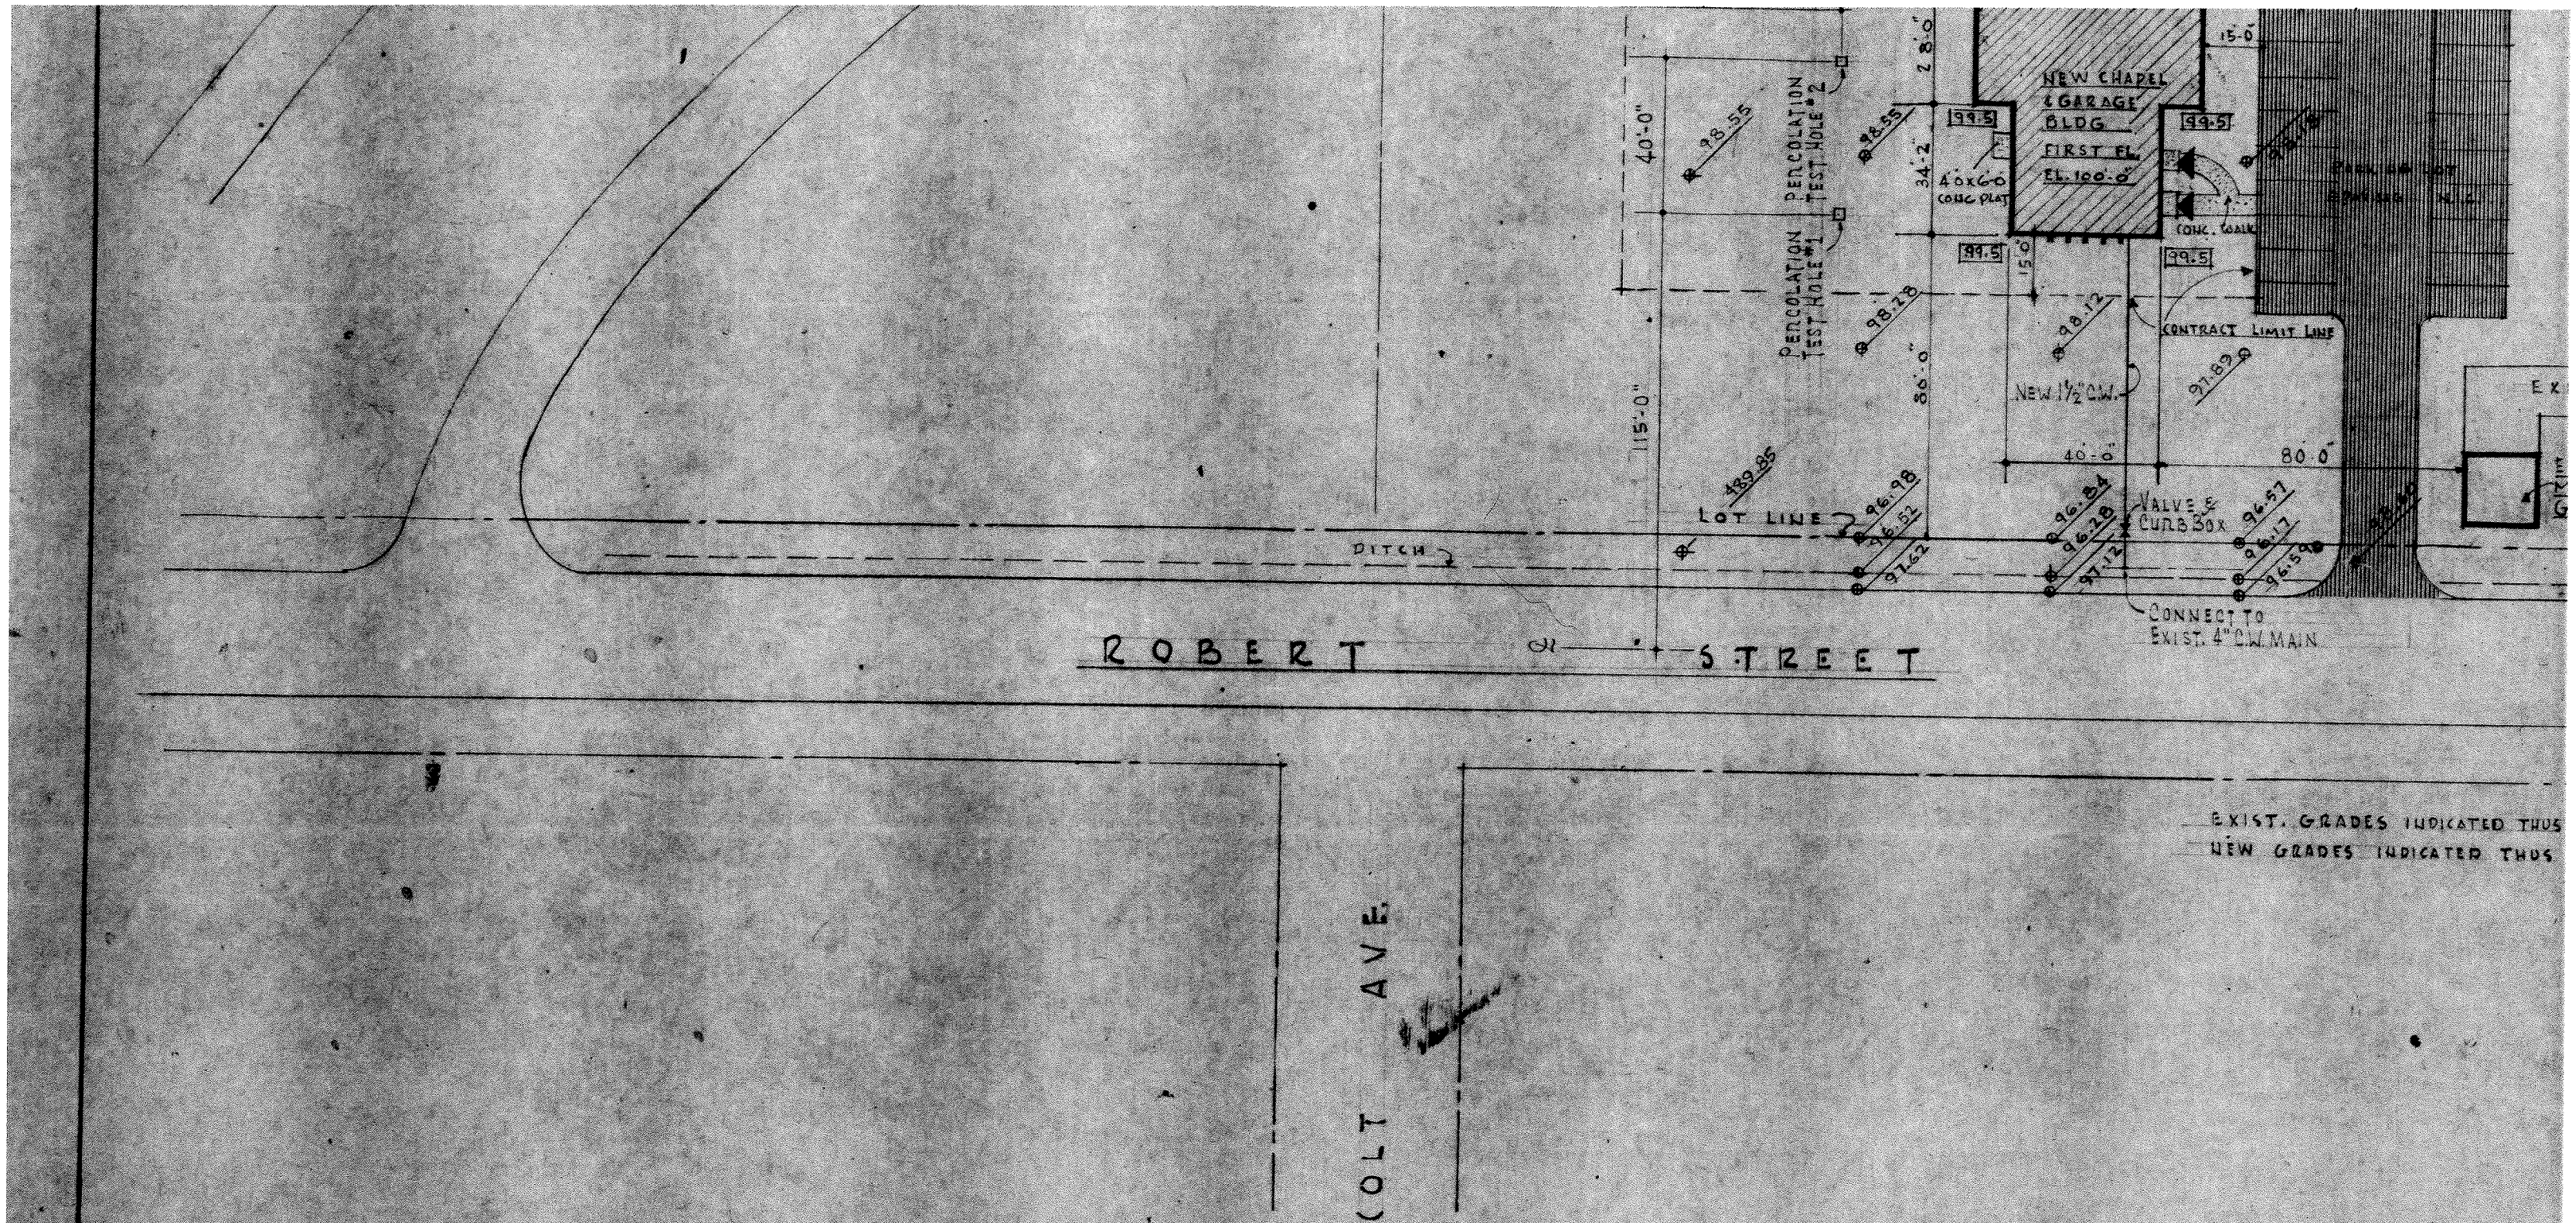

SITE PLAN

SCALE 1" = 40'-0"

INFORMATION TAKEN FROM TOPOGRAPHICAL SURVEY
BY JAMES M. MCINTYRE N.Y.S. LIC # 27412
SURVEY DATED APRIL 28, 1964

ED_001490B_00000800-00003